

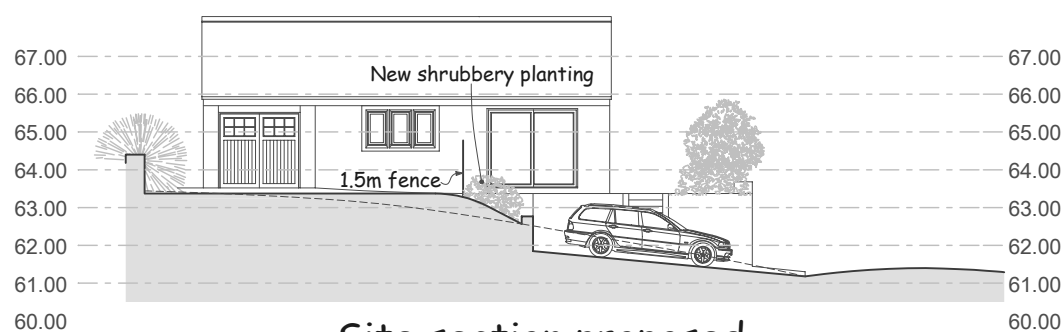
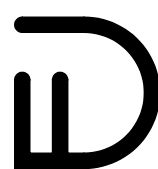


Woolley Street elevation proposed

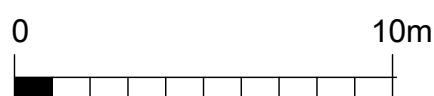

Site section proposed

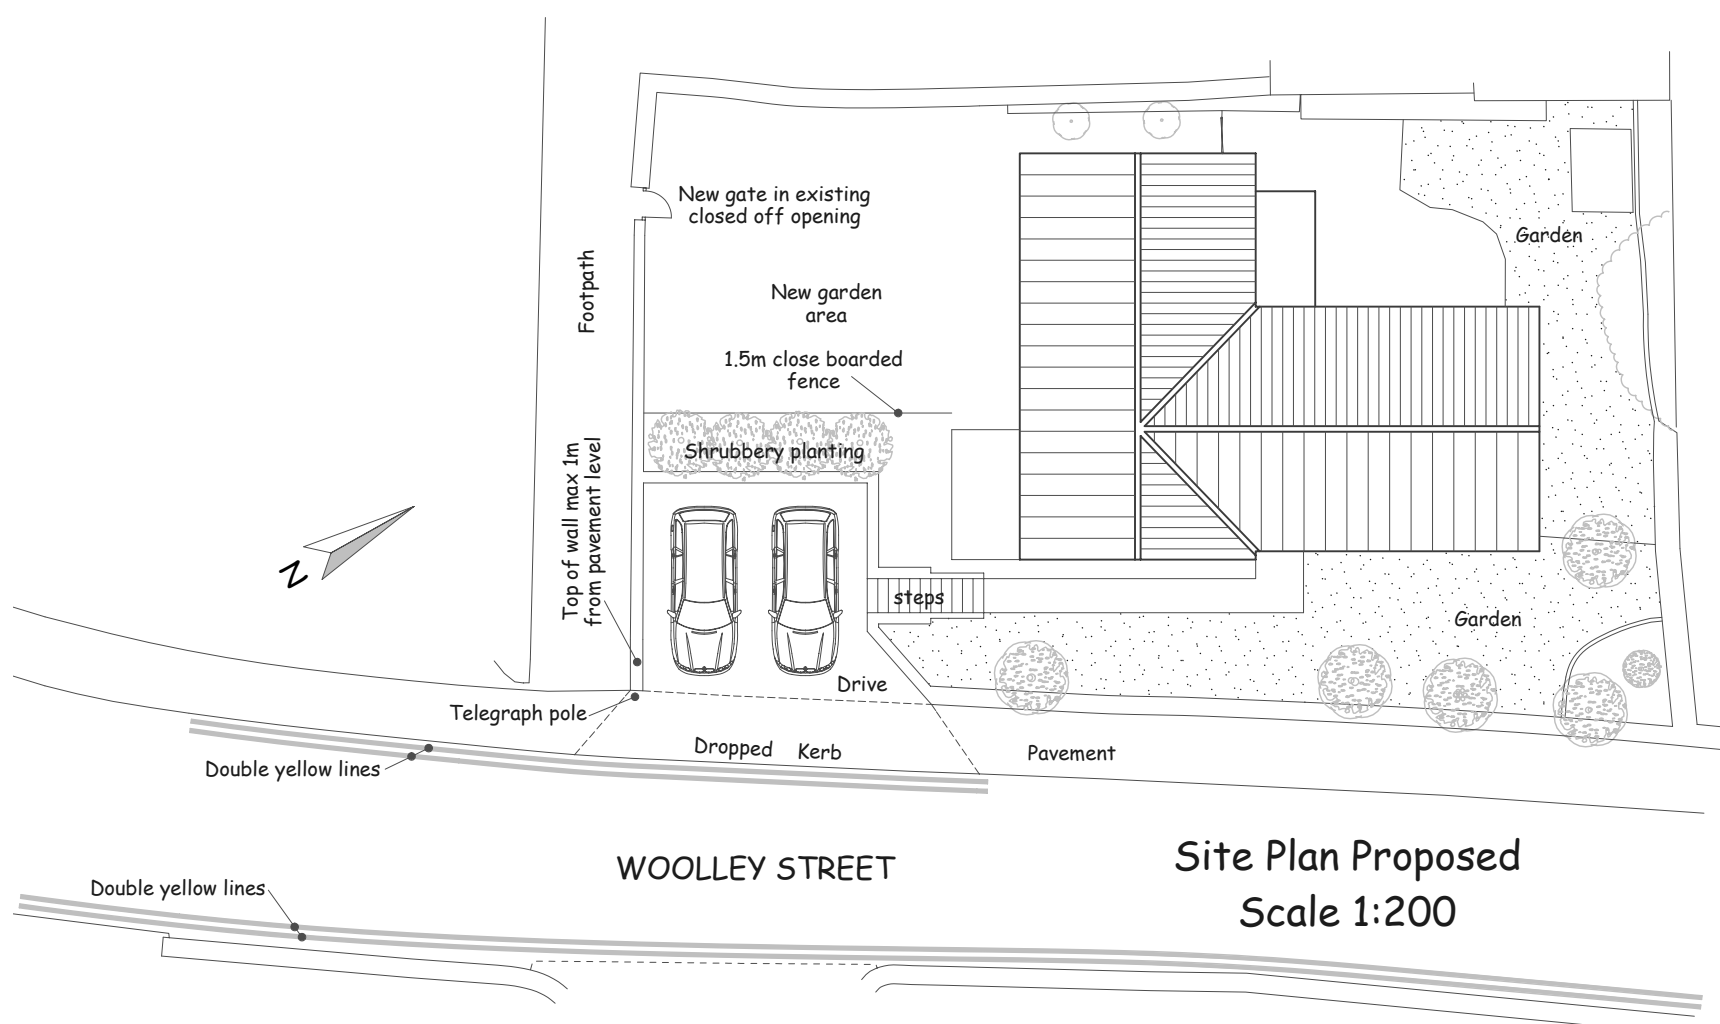

DPO DESIGN

D Peter Oughtibridge

DPODESIGN.CO.UK

p.oughtibridge@btinternet.com

07748801306

Proposed Driveway Alterations to :-
41a Woolley Street, Bradford-on-Avon,
Wiltshire, BA15 1AE.

For:

Mr & Mrs Beer.

Drawing:

As Proposed.

Scale:

1:200 @ A3.

Date:

November 2025.

Drawing Number:

41AW - D - 02D.

Revisions:

- A - Jan 2026 - Gate to footpath removed.
Gradient to parking area revised.
- B - Jan 2026 - Garden levelled, fence added
- C - Jan 2026 - Slope added.
- D - Jan 2026 - Scheme revised.