


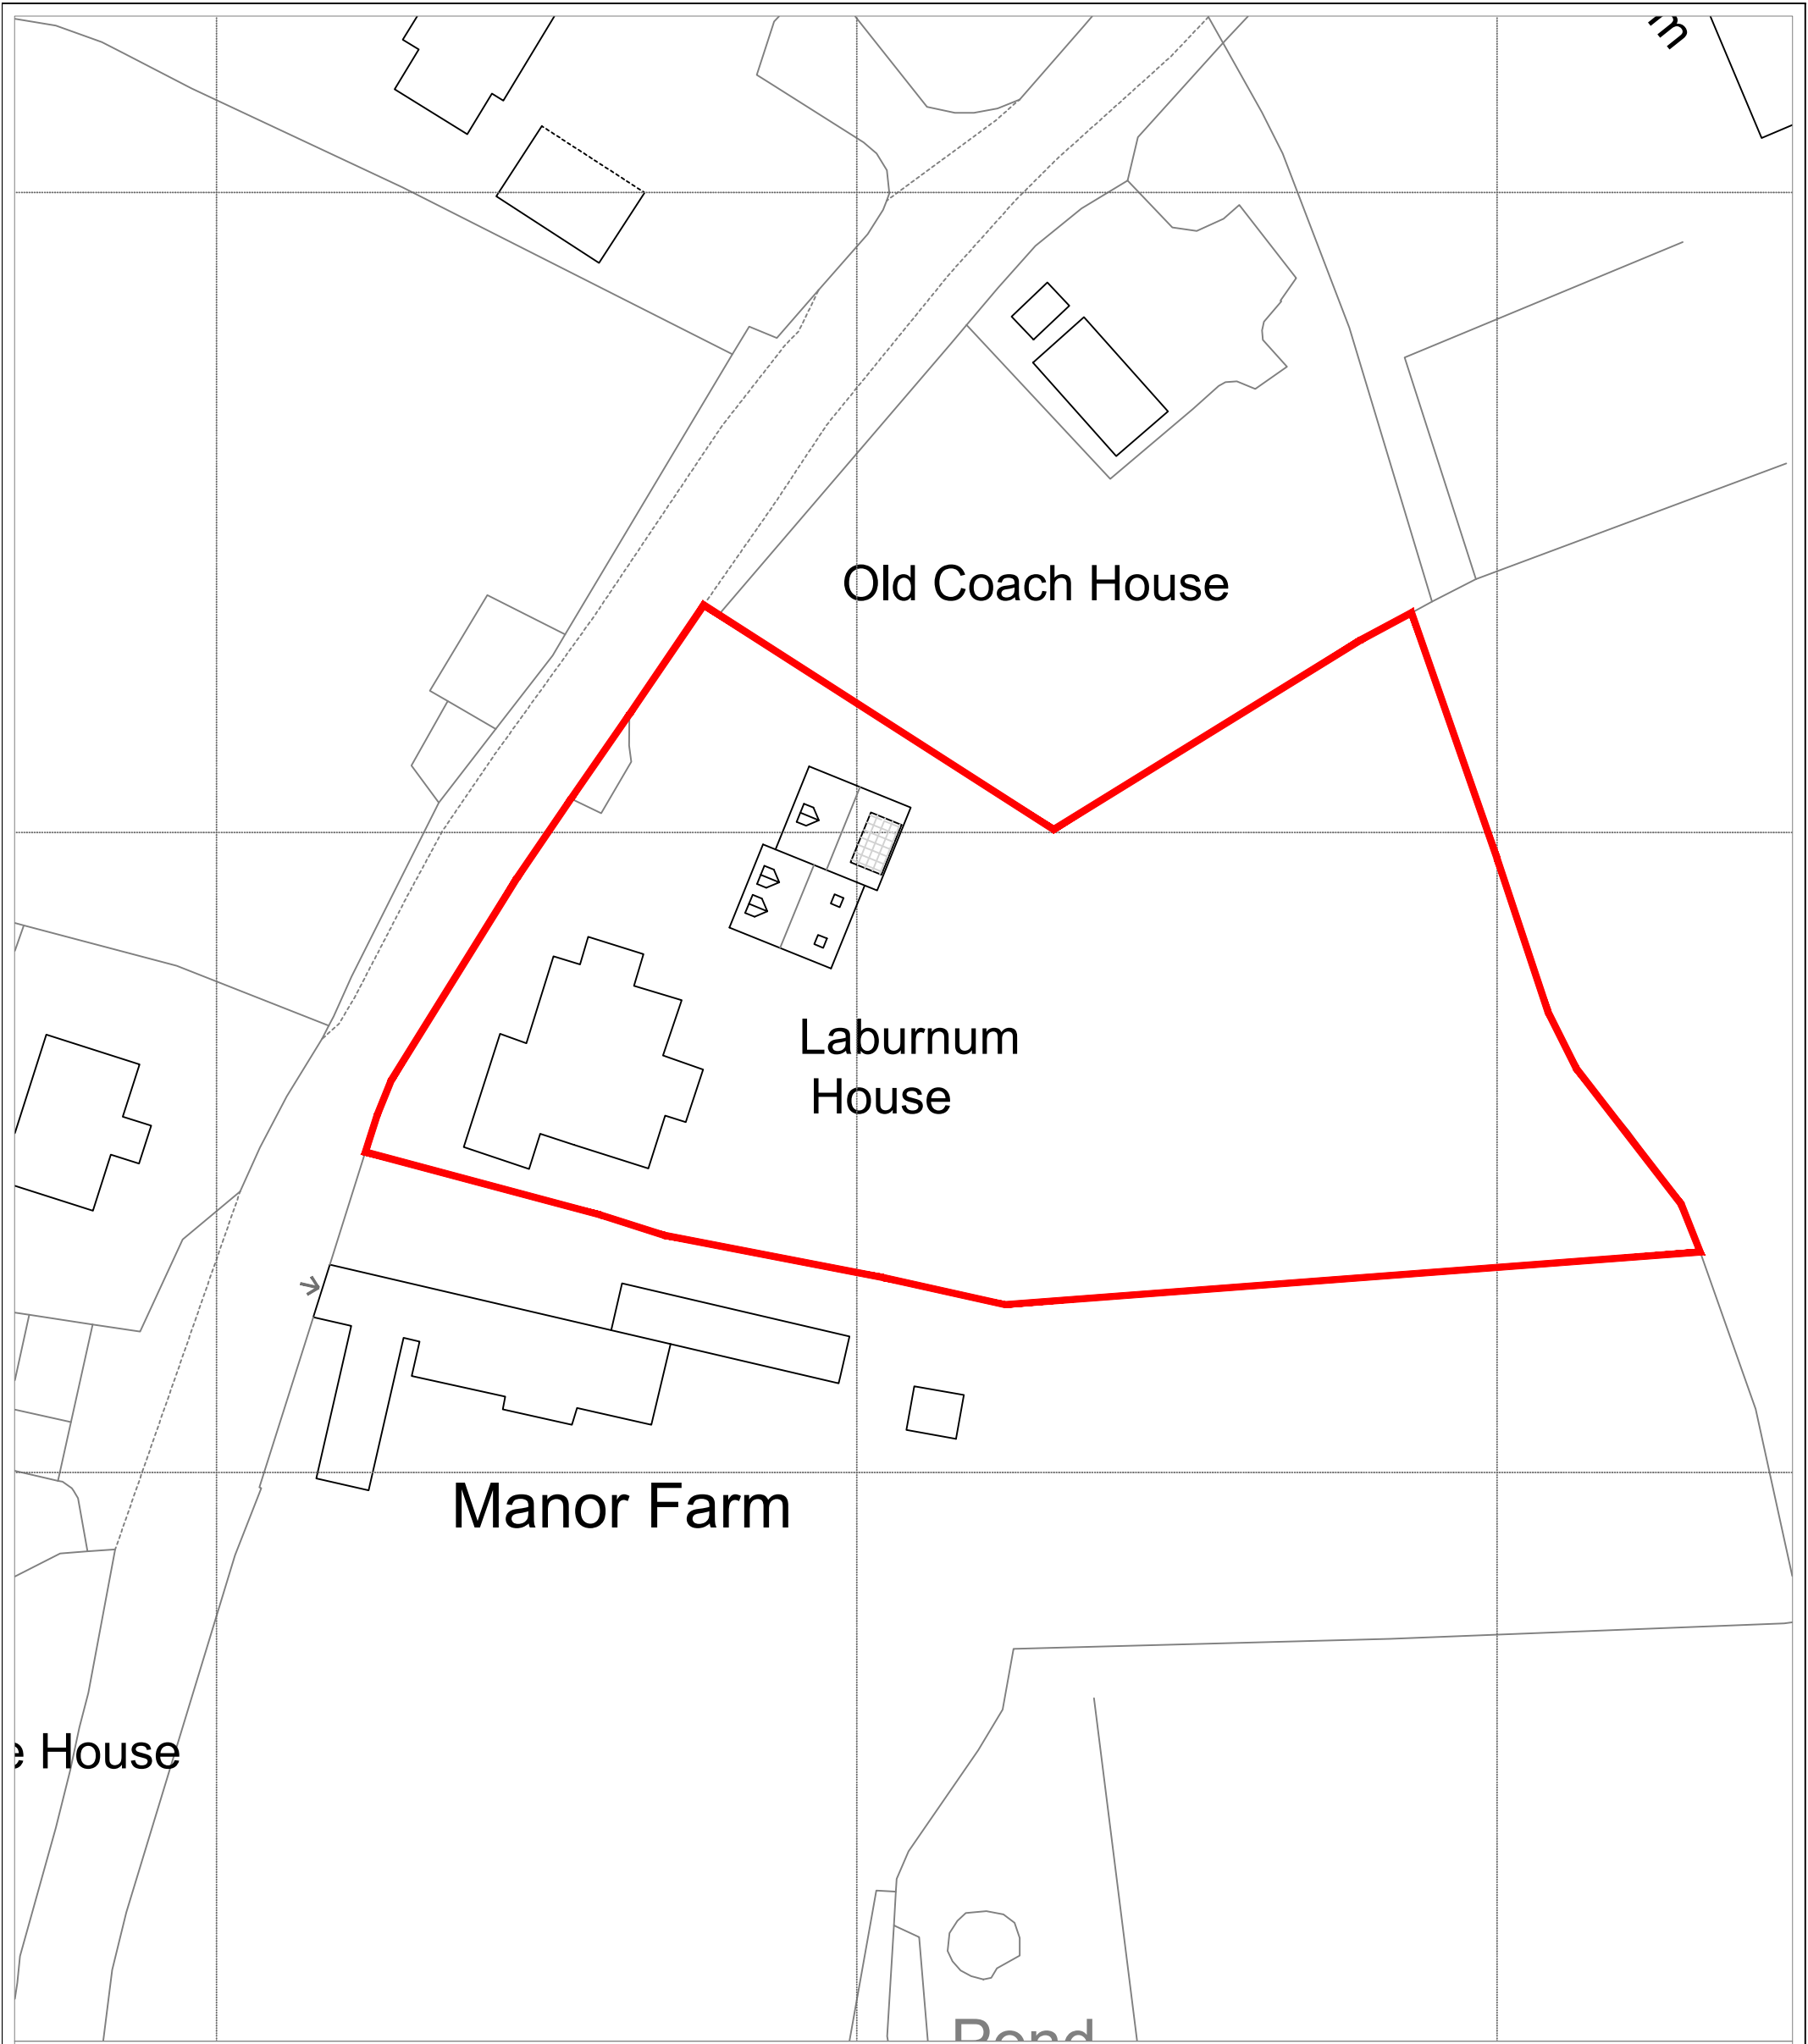

BLOCK PLAN - 1:500 (SCALE: METRES)

© Crown copyright 2025 Ordnance Survey 100053143

LABURNUM HOUSE, EAST GRIMSTEAD, SALISBURY, WILTSHIRE SP5 3RT  
CONTENT - BLOCK PLAN  
SCALE - 1:500 (@A3) (See scale bars)  
DRAWING NUMBER - 252526/02  
ISSUED FOR PLANNING APPLICATION