

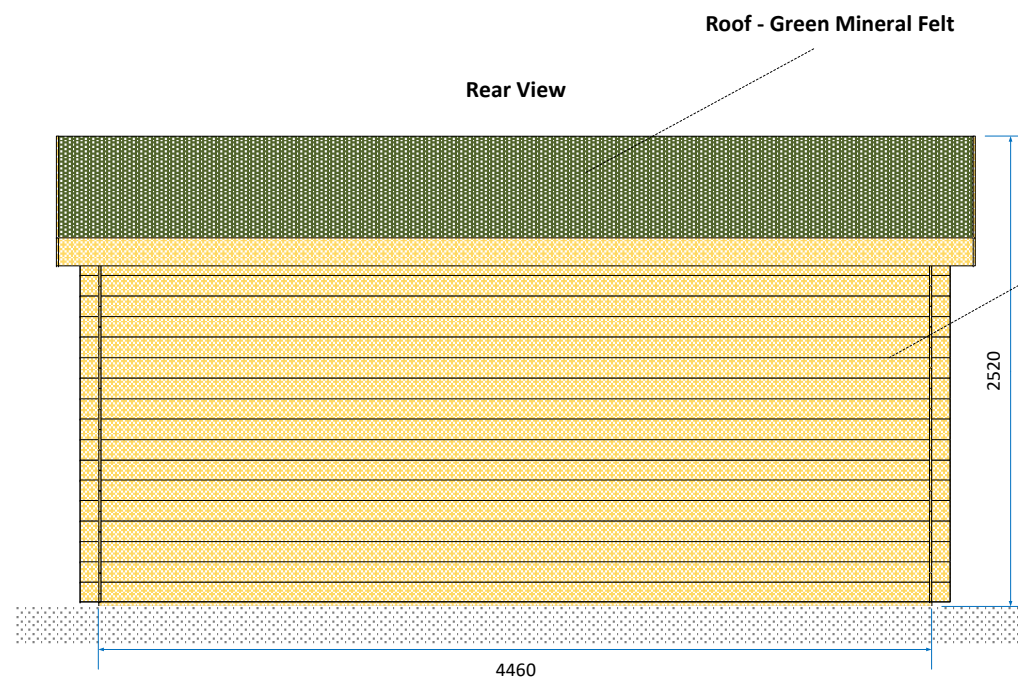
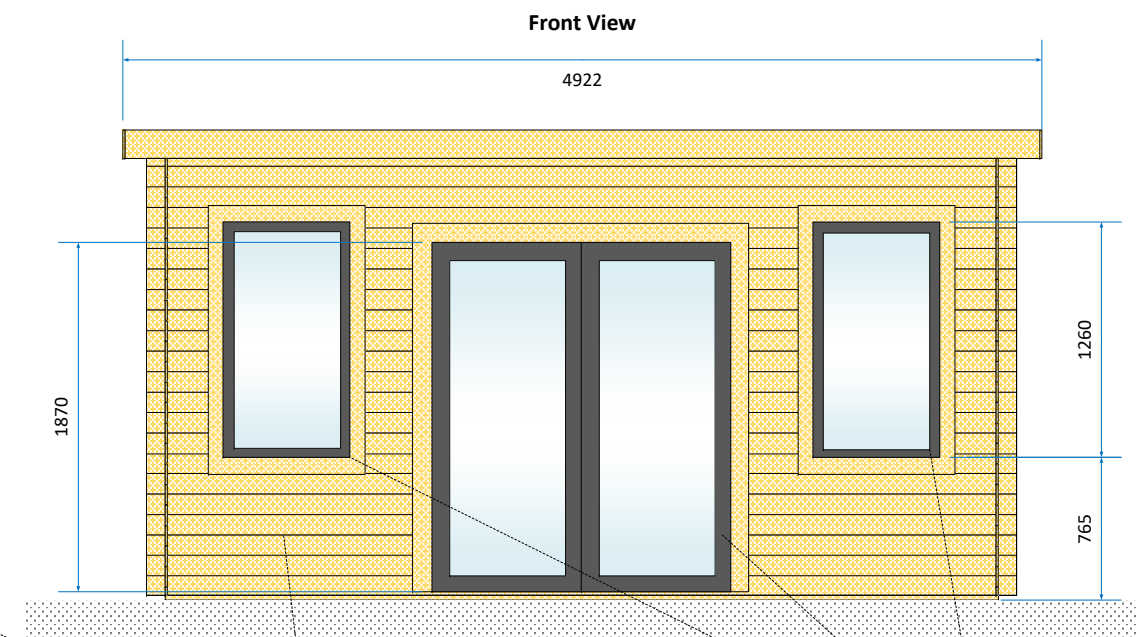
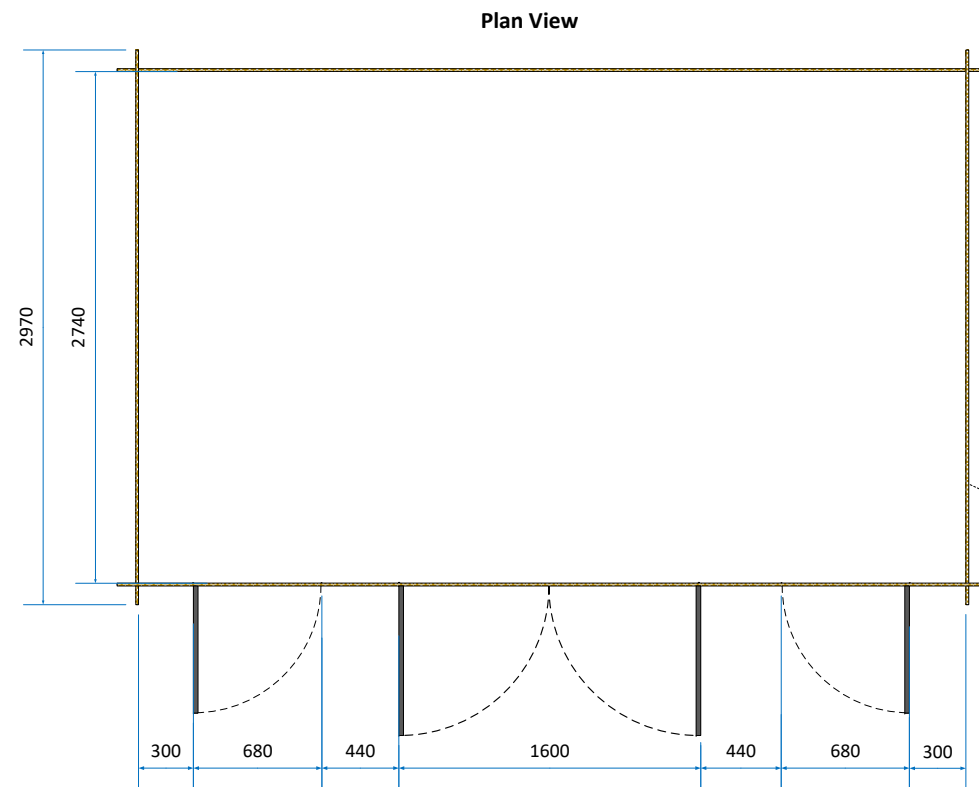


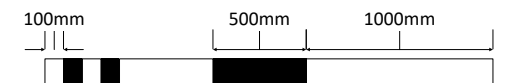

110mm x 11mm Natural Pine Tongue and Groove Board

Single Glazed Anthracite Grey UPVC

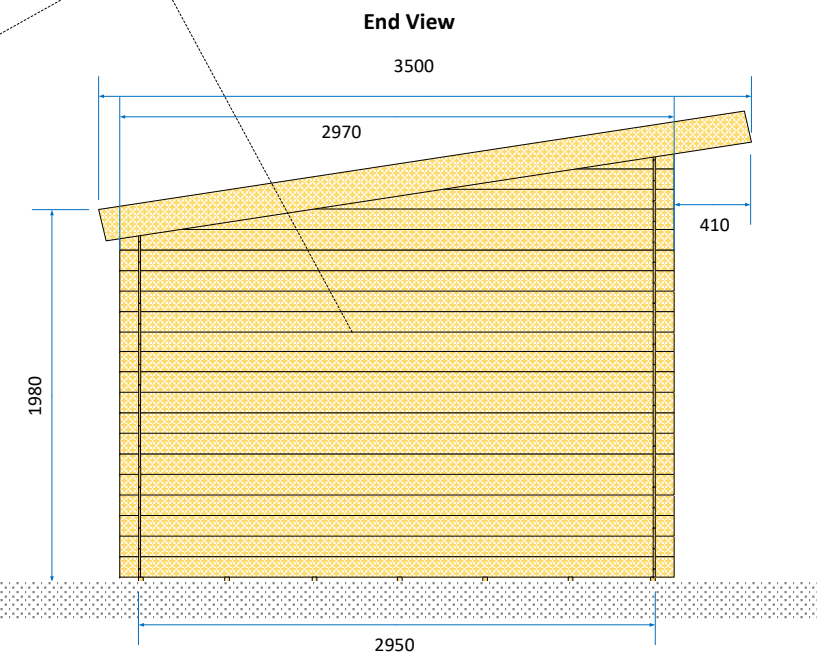

1:10 SCALE BAR
All measurements in mm

Garden Shed / Summer House 19 High Street, Upavon, Pewsey, Wiltshire. SN9 6EA	DRAWN BY Mark Pedley	DATE 26/03/2026
	SCALE 1:10	SHEET No. 1 of 1
Planning Reference: PL/2026/01363		