
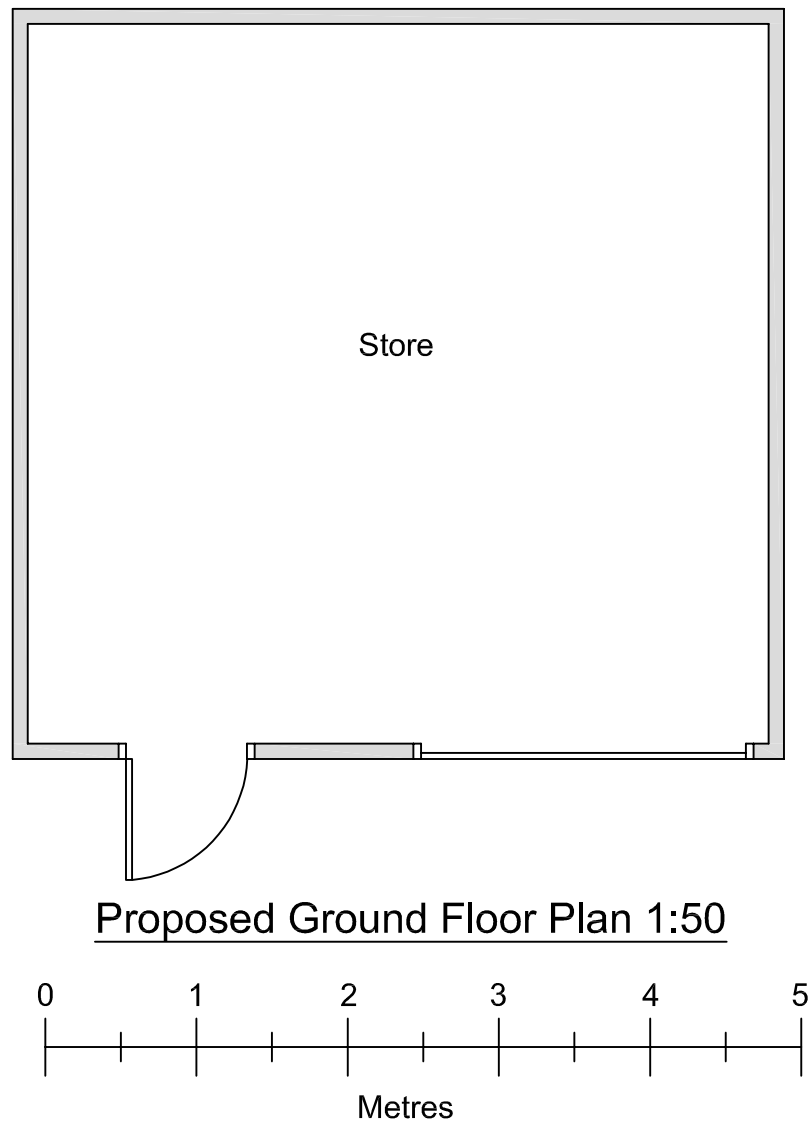
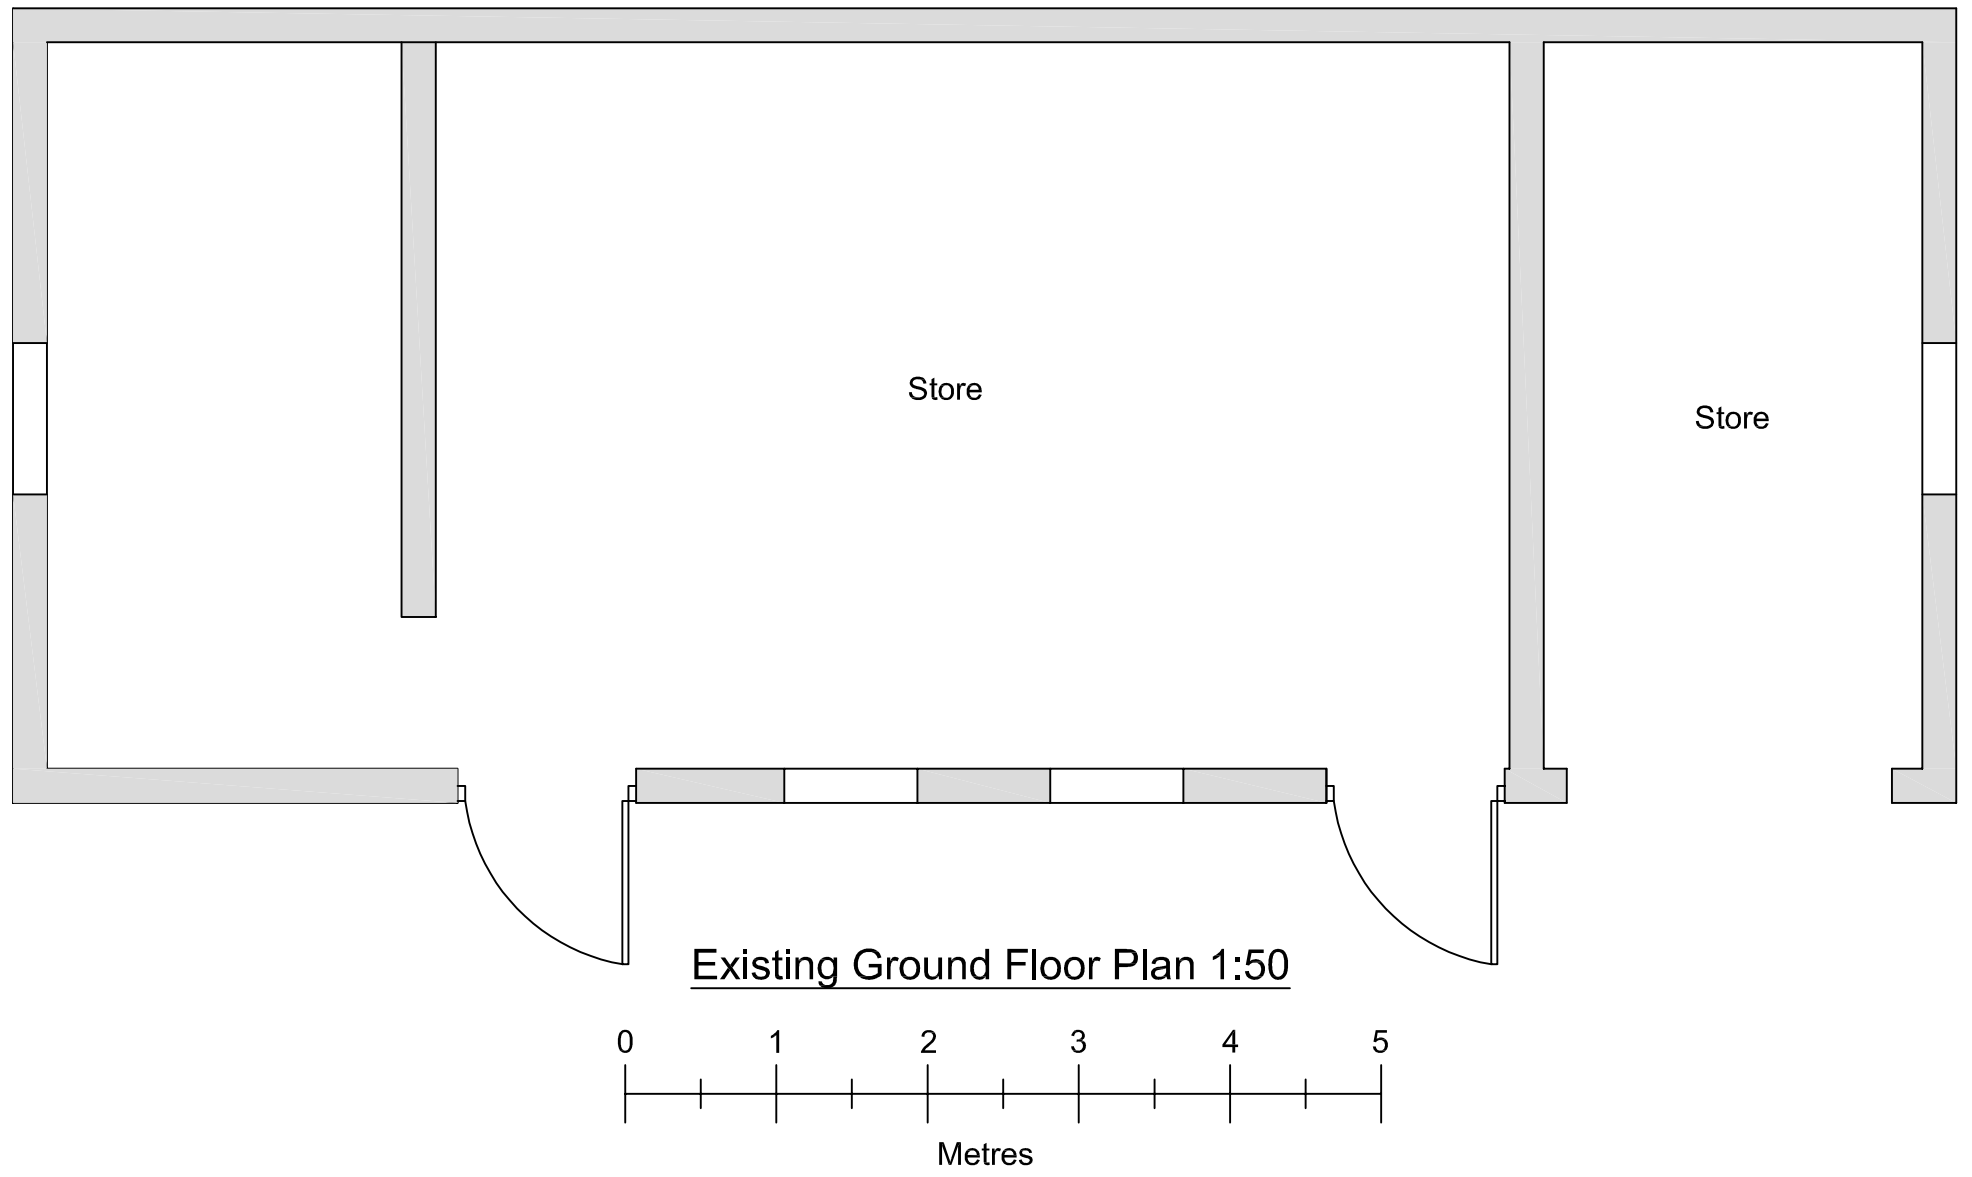
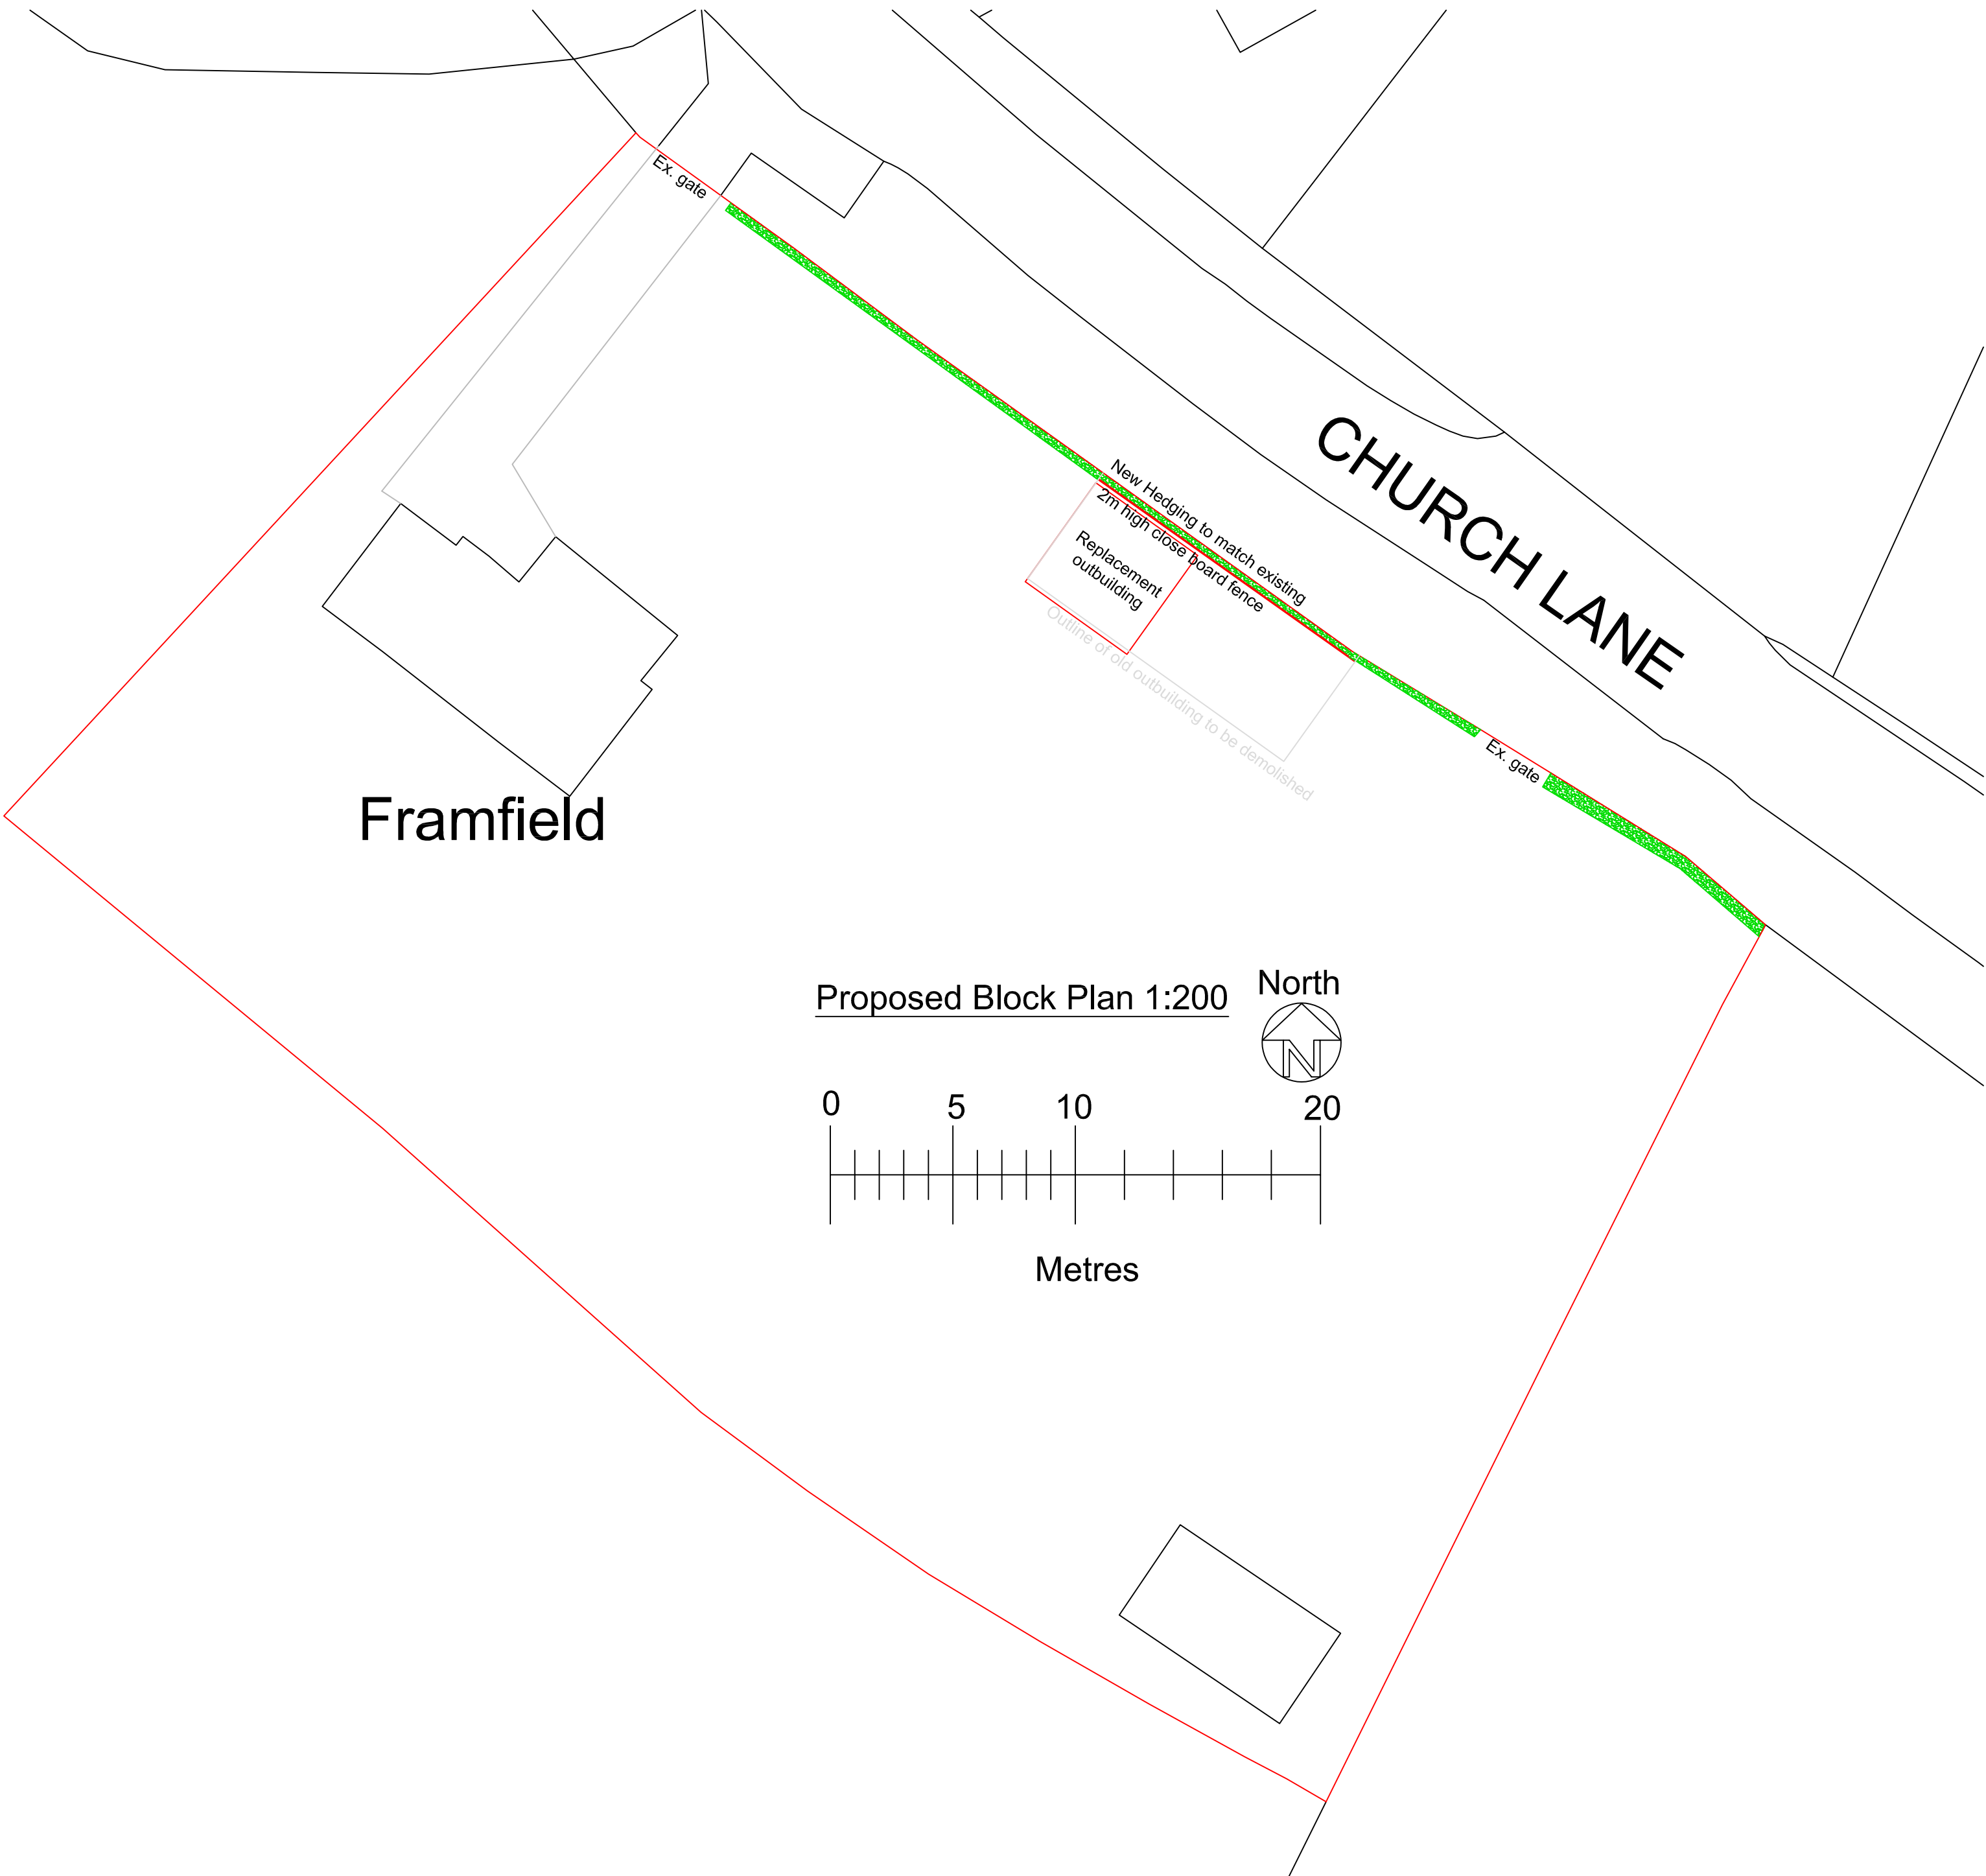
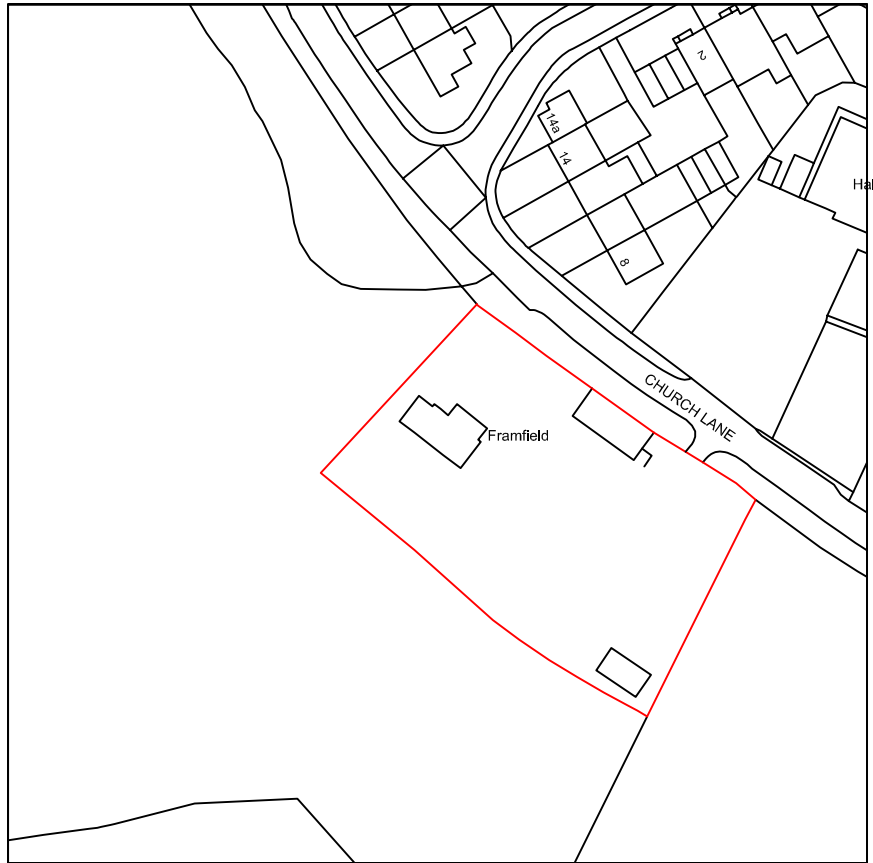
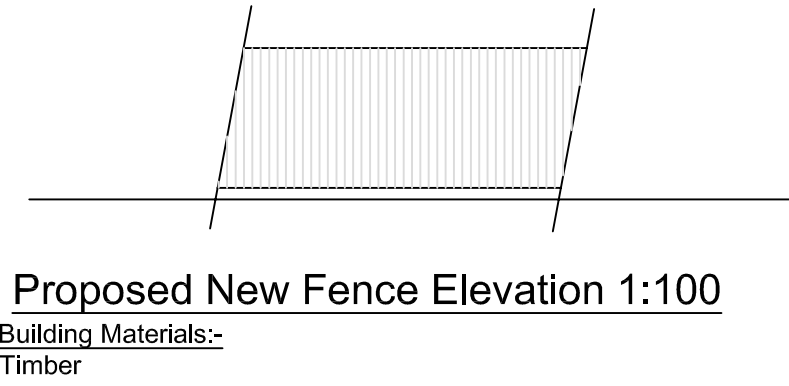


DRAWINGS BASED ON TOPOGRAPHY & SITE BOUNDARY LIMITS INFORMATION PROVIDED BY OTHERS, IF ONSITE DISCREPANCIES ARISE, BRING TO A HARLOW & SONS ATTETNTION IMMEDIATELY

IF IN DOUBT,ASK - DO NOT SCALE - CHECK ON SITE DIMENSIONS.
SITE DIMENSIONS TO BE CHECKED PRIOR TO START - DISCREPANCIES TO BE RAISED WITH A HARLOW & SON

ALL DIMENSIONS ARE TO STRUCTURAL ELEMENTS & NOT TO APPLIED FINISHES

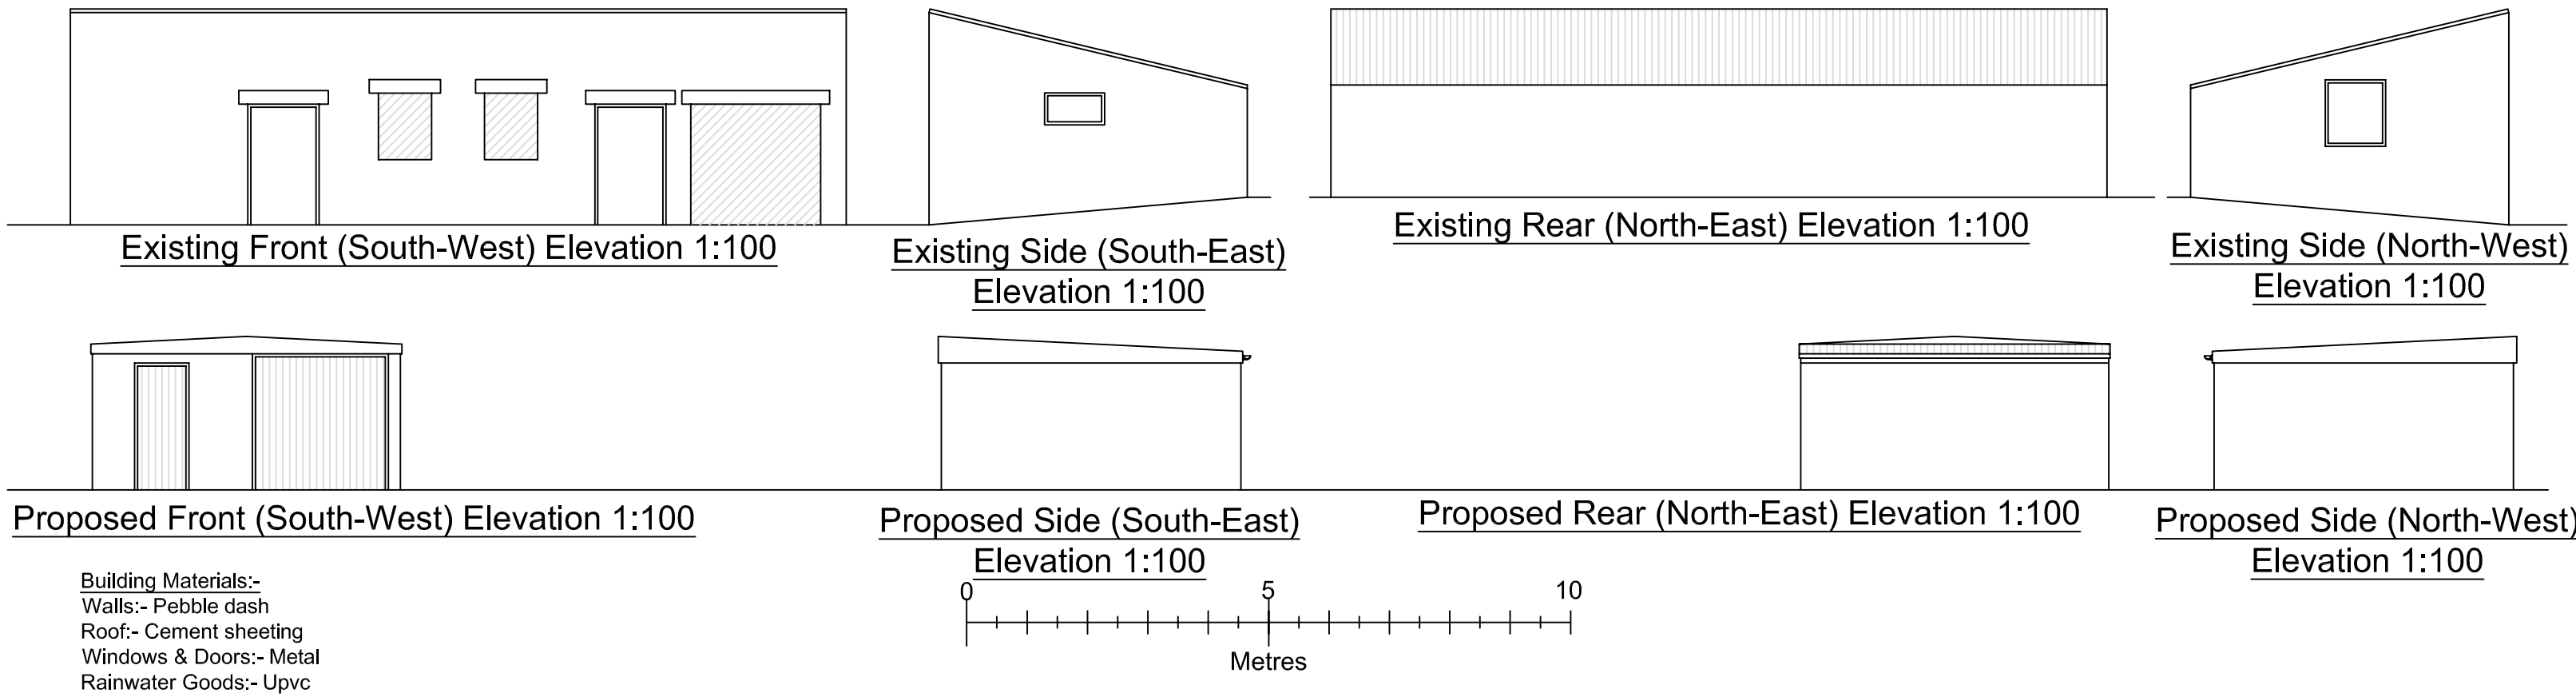

<u>Drawn by</u>	A Harlow & Son 01225 938329	
<u>Proposed Replacement Outbuilding for</u> <u>Mr R Pegrum at</u> <u>Framfield</u> <u>Church Lane</u> <u>Trowbridge</u> <u>Wiltshire</u> <u>BA14 0EH</u>		
A1 Papersize		
<u>Scale</u>	1:100, 1:50 1:200, 1:1250	<u>Drawing No AH2026/30</u> Sheet 1 of 1
<u>Date</u>	18th March 2026	