





Notes
Report any discrepancies to the author.
Scale for planning purposes only
This drawing is copyrighted to Temple Ford Design LTD.

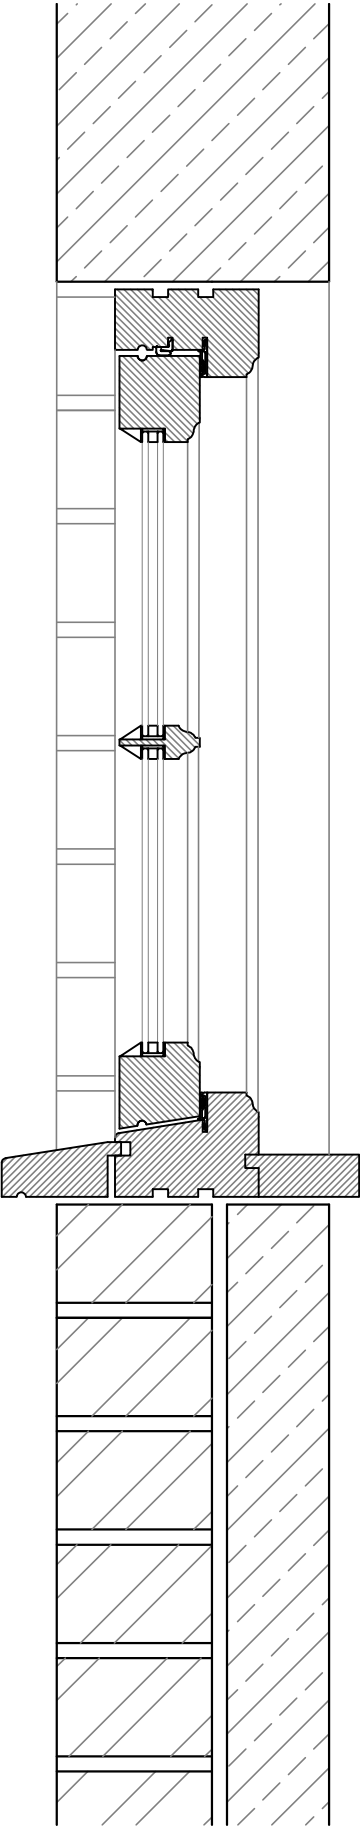


600

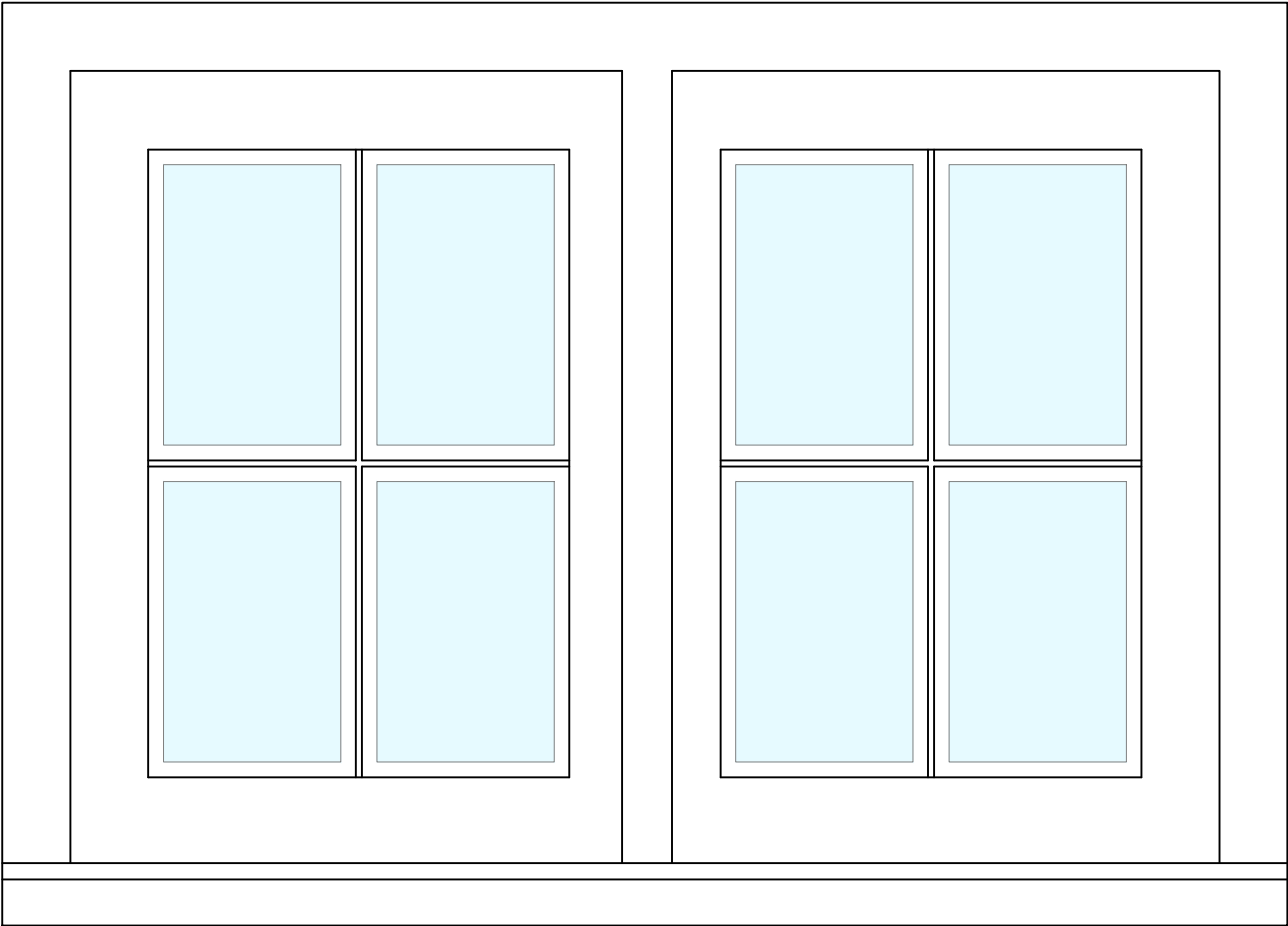

Elevation

850

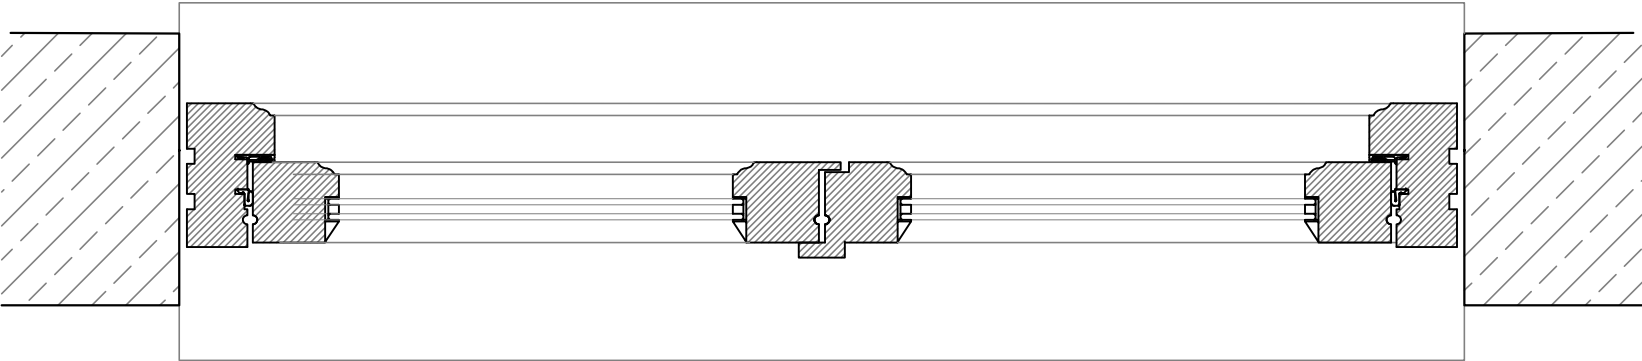


Plan

FLUSH CASEMENT WINDOW - CONSERVATION +

Specification:

Flush casement windows from Salisbury Joinery in Sapele or European oak timber.
Frame sections generally 95x58mm and new casements 53mm thick with true solid glazing bars and a lambs tounge mould internally, rebated and putty beaded for double glazing and frames to suit.
To include draught excluders, SSS butt hinges, espagnolette locks, polished brass ironmongery (fasteners and stays).
To be fully spray paint finished (using three coat micro porous paint system) and glazed with 4-6-4 low 'e' krypton gas filled double glazed units (1.5 centre pane U-value)

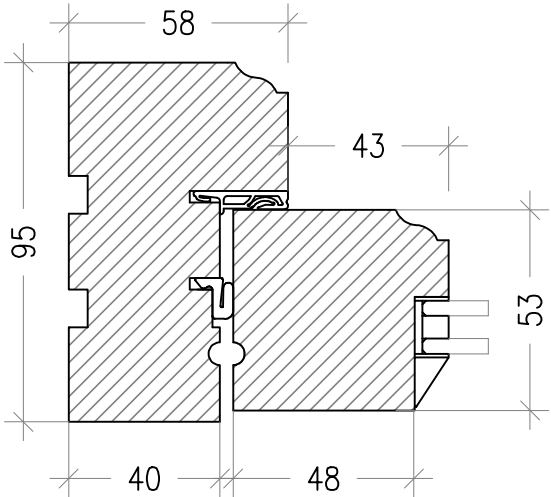

Frame Section 1:2

A	26/03/2026	Officer Comments
Rev:	Date:	Description:

Client:
Mr & Mrs Scrimgeour

Project:
Beech Knoll, Crooked Corner,
Aldbourn, Wiltshire

Drawing Title:
Coach House, Casement
Window as Proposed

Project: 2327	Dwg No: D105	Rev: A
------------------	-----------------	-----------

Status: Design	Drawn: CW	Checked: DMM
-------------------	--------------	-----------------

Date: Dec 2025	Scale @ A3: 1:5 / 1:2
-------------------	--------------------------

Temple Ford Design Ltd
architects



T 023 8027 6393
E templeforddesign@gmail.com W templeforddesign.co.uk