



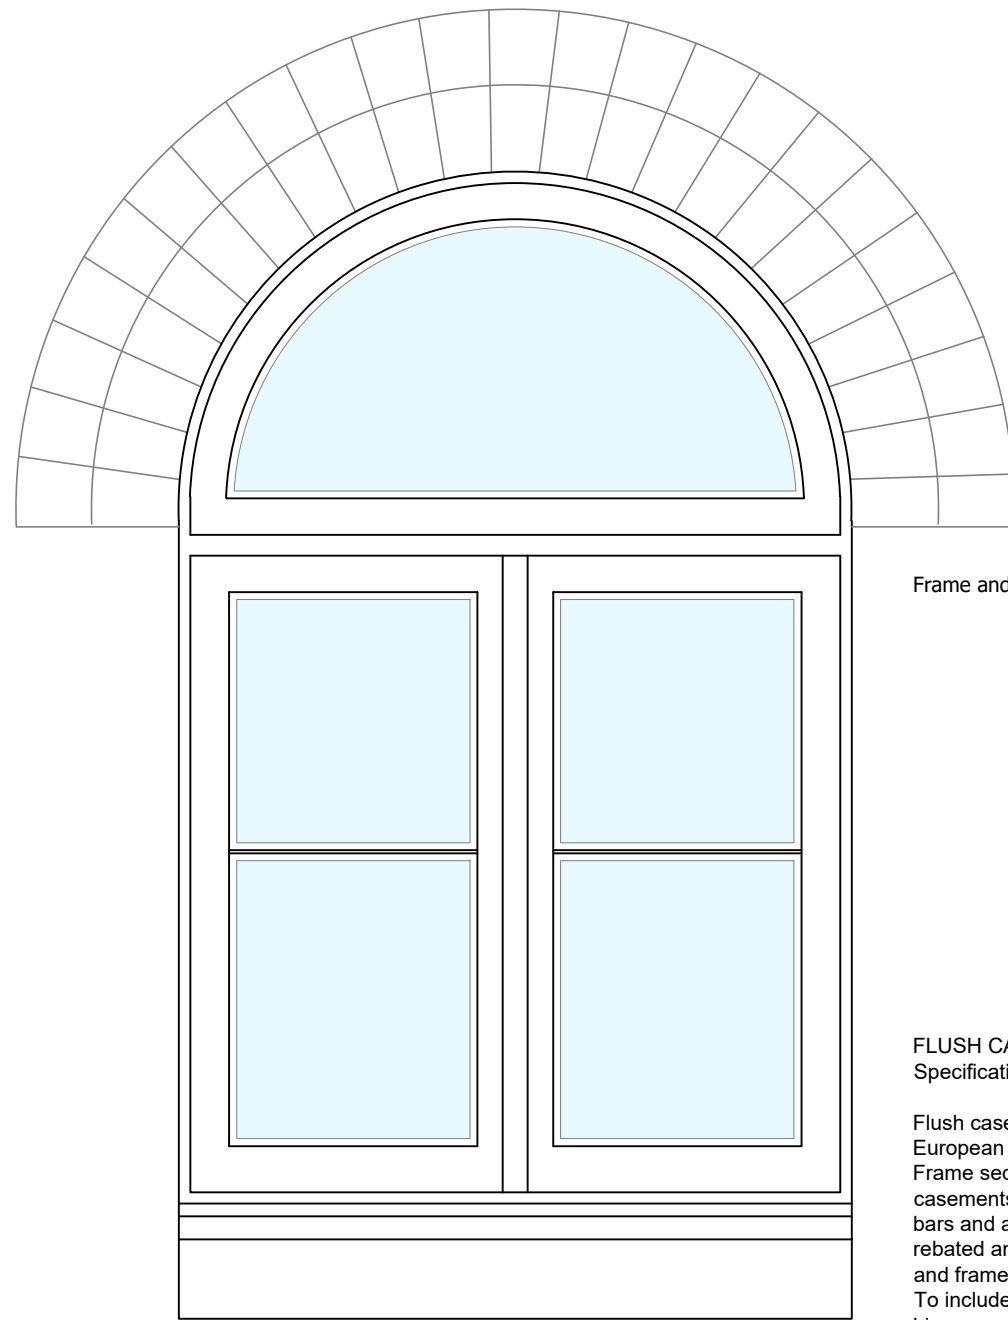



Notes
Report any discrepancies to the author.
Scale for planning purposes only
This drawing is copyrighted to Temple Ford Design LTD.

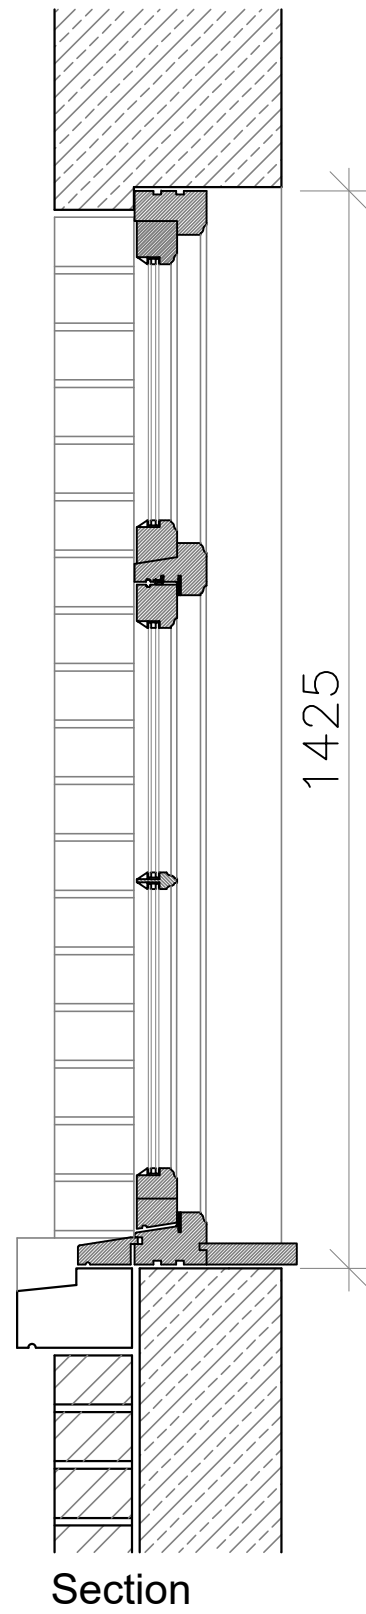

Frame and toplight retained

FLUSH CASEMENT WINDOW - CONSERVATION + Specification:

Flush casement windows in Sapele or European oak timber.
Frame sections generally retained and new casements 53mm thick with true solid glazing bars and a lambs tongue mould internally, rebated and putty beaded for double glazing and frames to suit.
To include draught excluders, SSS butt hinges, espagnolette locks, polished brass ironmongery (fasteners and stays).
To be fully spray paint finished (using three coat micro porous paint system) and glazed with 4-6-4 low 'e' krypton gas filled double glazed units (1.5 centre pane U-value)

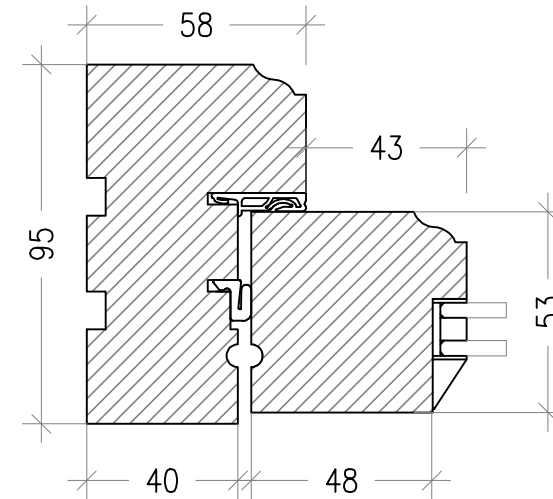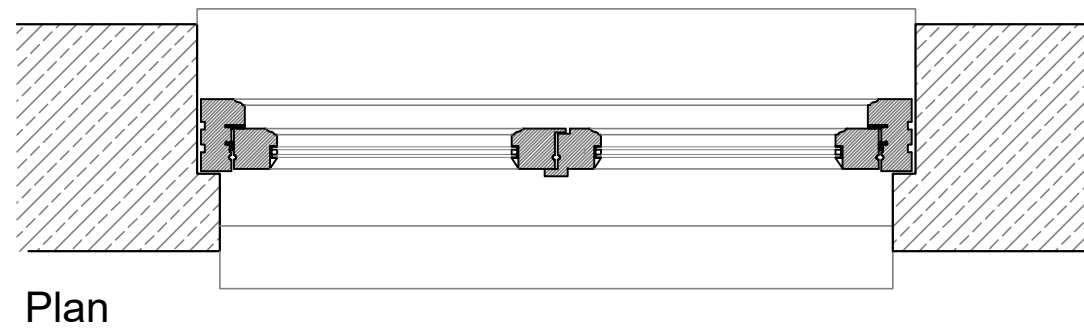

Frame Section 1:2

A	25/03/2026	Officer Comments
Rev:	Date:	Description:

Client:
Mr & Mrs Scrimgeour

Project:
Beech Knoll, Crooked Corner,
Aldbourne, Wiltshire

Drawing Title:
Coach House, Arched Casement
Windows as Proposed

Project:	Dwg No:	Rev:
2327	D104	A

Status:	Drawn:	Checked:
Design	CW	DMM

Date:	Scale @ A3:
Dec 2025	1:10 / 1:2

Temple Ford Design Ltd
architects



T 023 8027 6393
E templeforddesign@gmail.com W templeforddesign.co.uk