



Notes
Report any discrepancies to the author.
Scale for planning purposes only
This drawing is copyrighted to Temple Ford Design LTD.

New angled soldier course lintel tied back to concrete lintel supporting brickwork above

Traditional vertical sliding box sash window
Timber to be be Sapele or European ok

Sashes to be 53mm thick with true solid glazing bars and an ovolo mould internally


Rebated to take conservation double glazing, traditional putty beads and box frames to suit

To include parting beads and draught excluder, polished brass ironmongery, pulleys, stops, finger lift and sash fasteners, lead weights on cords


Spray paint finish to be 3 coats micro-porous paint system

Glazing Slim-Line 4-6-4mm low E krypton gas filled double glazing units, 1.5 U-value


New cast stone sill to match existing bedded on a damp proof membrane with insulation backing 25mm thick

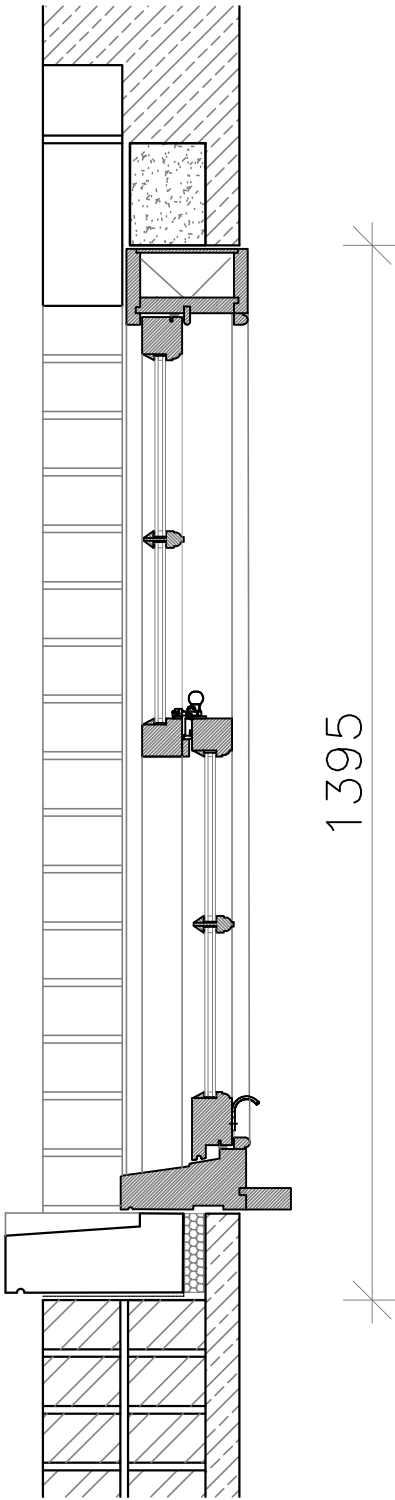

Section

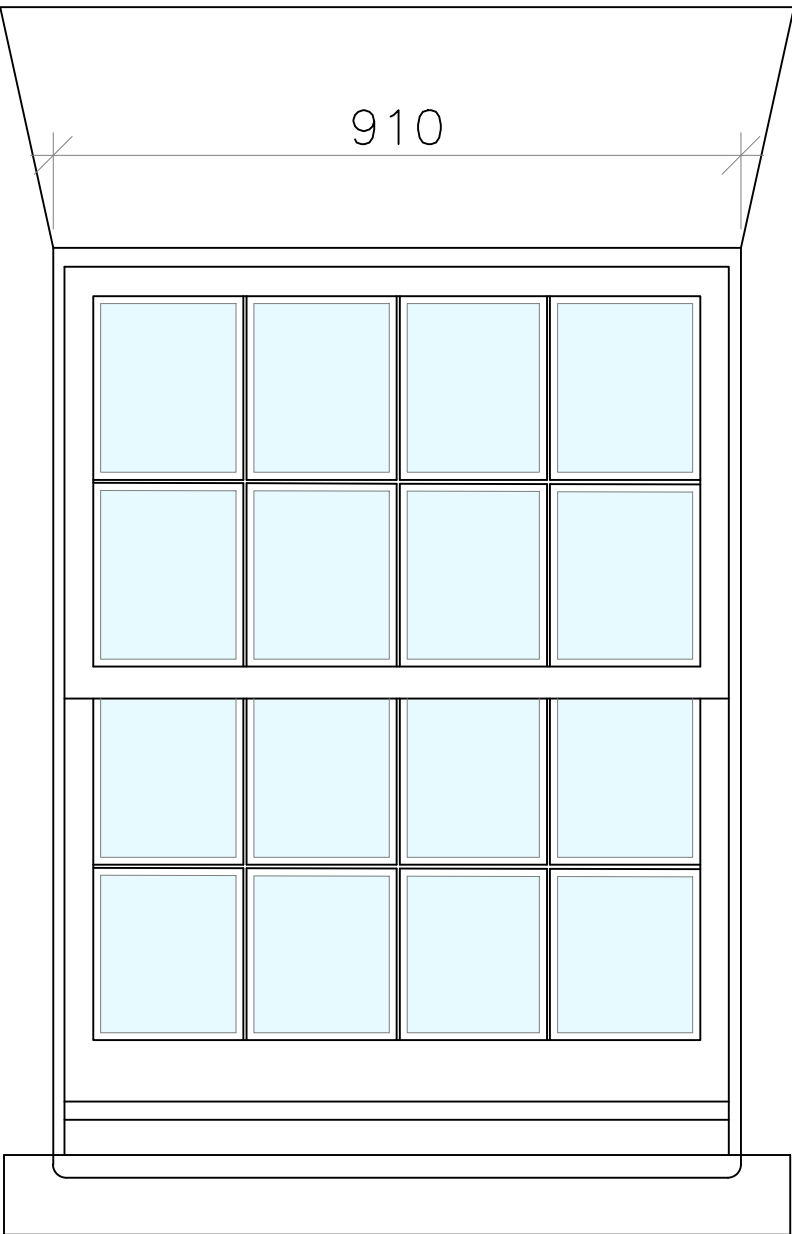

Elevation

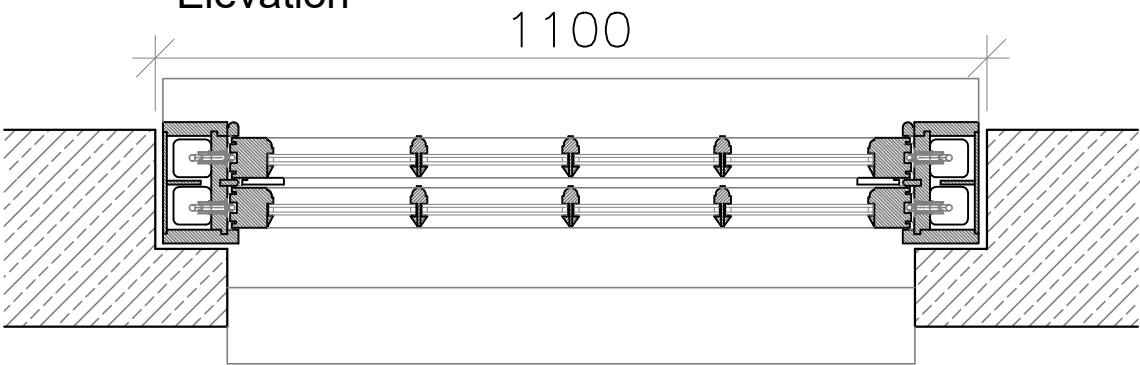

Plan

A	26/03/2026	Officer Comments
Rev:	Date:	Description:

Client:
Mr & Mrs Scrimgeour

Project:
Beech Knoll, Crooked Corner,
Aldbourn, Wiltshire

Drawing Title:
Utility Room Sliding Sash
Window as Proposed

Project: 2327	Dwg No: D108	Rev: A
------------------	-----------------	-----------

Status: Design	Drawn: CW	Checked: DMM
-------------------	--------------	-----------------

Date: Dec 2025	Scale @ A3: 1:10
-------------------	---------------------

Temple Ford Design Ltd
architects



T 023 8027 6393
E templeforddesign@gmail.com W templeforddesign.co.uk