


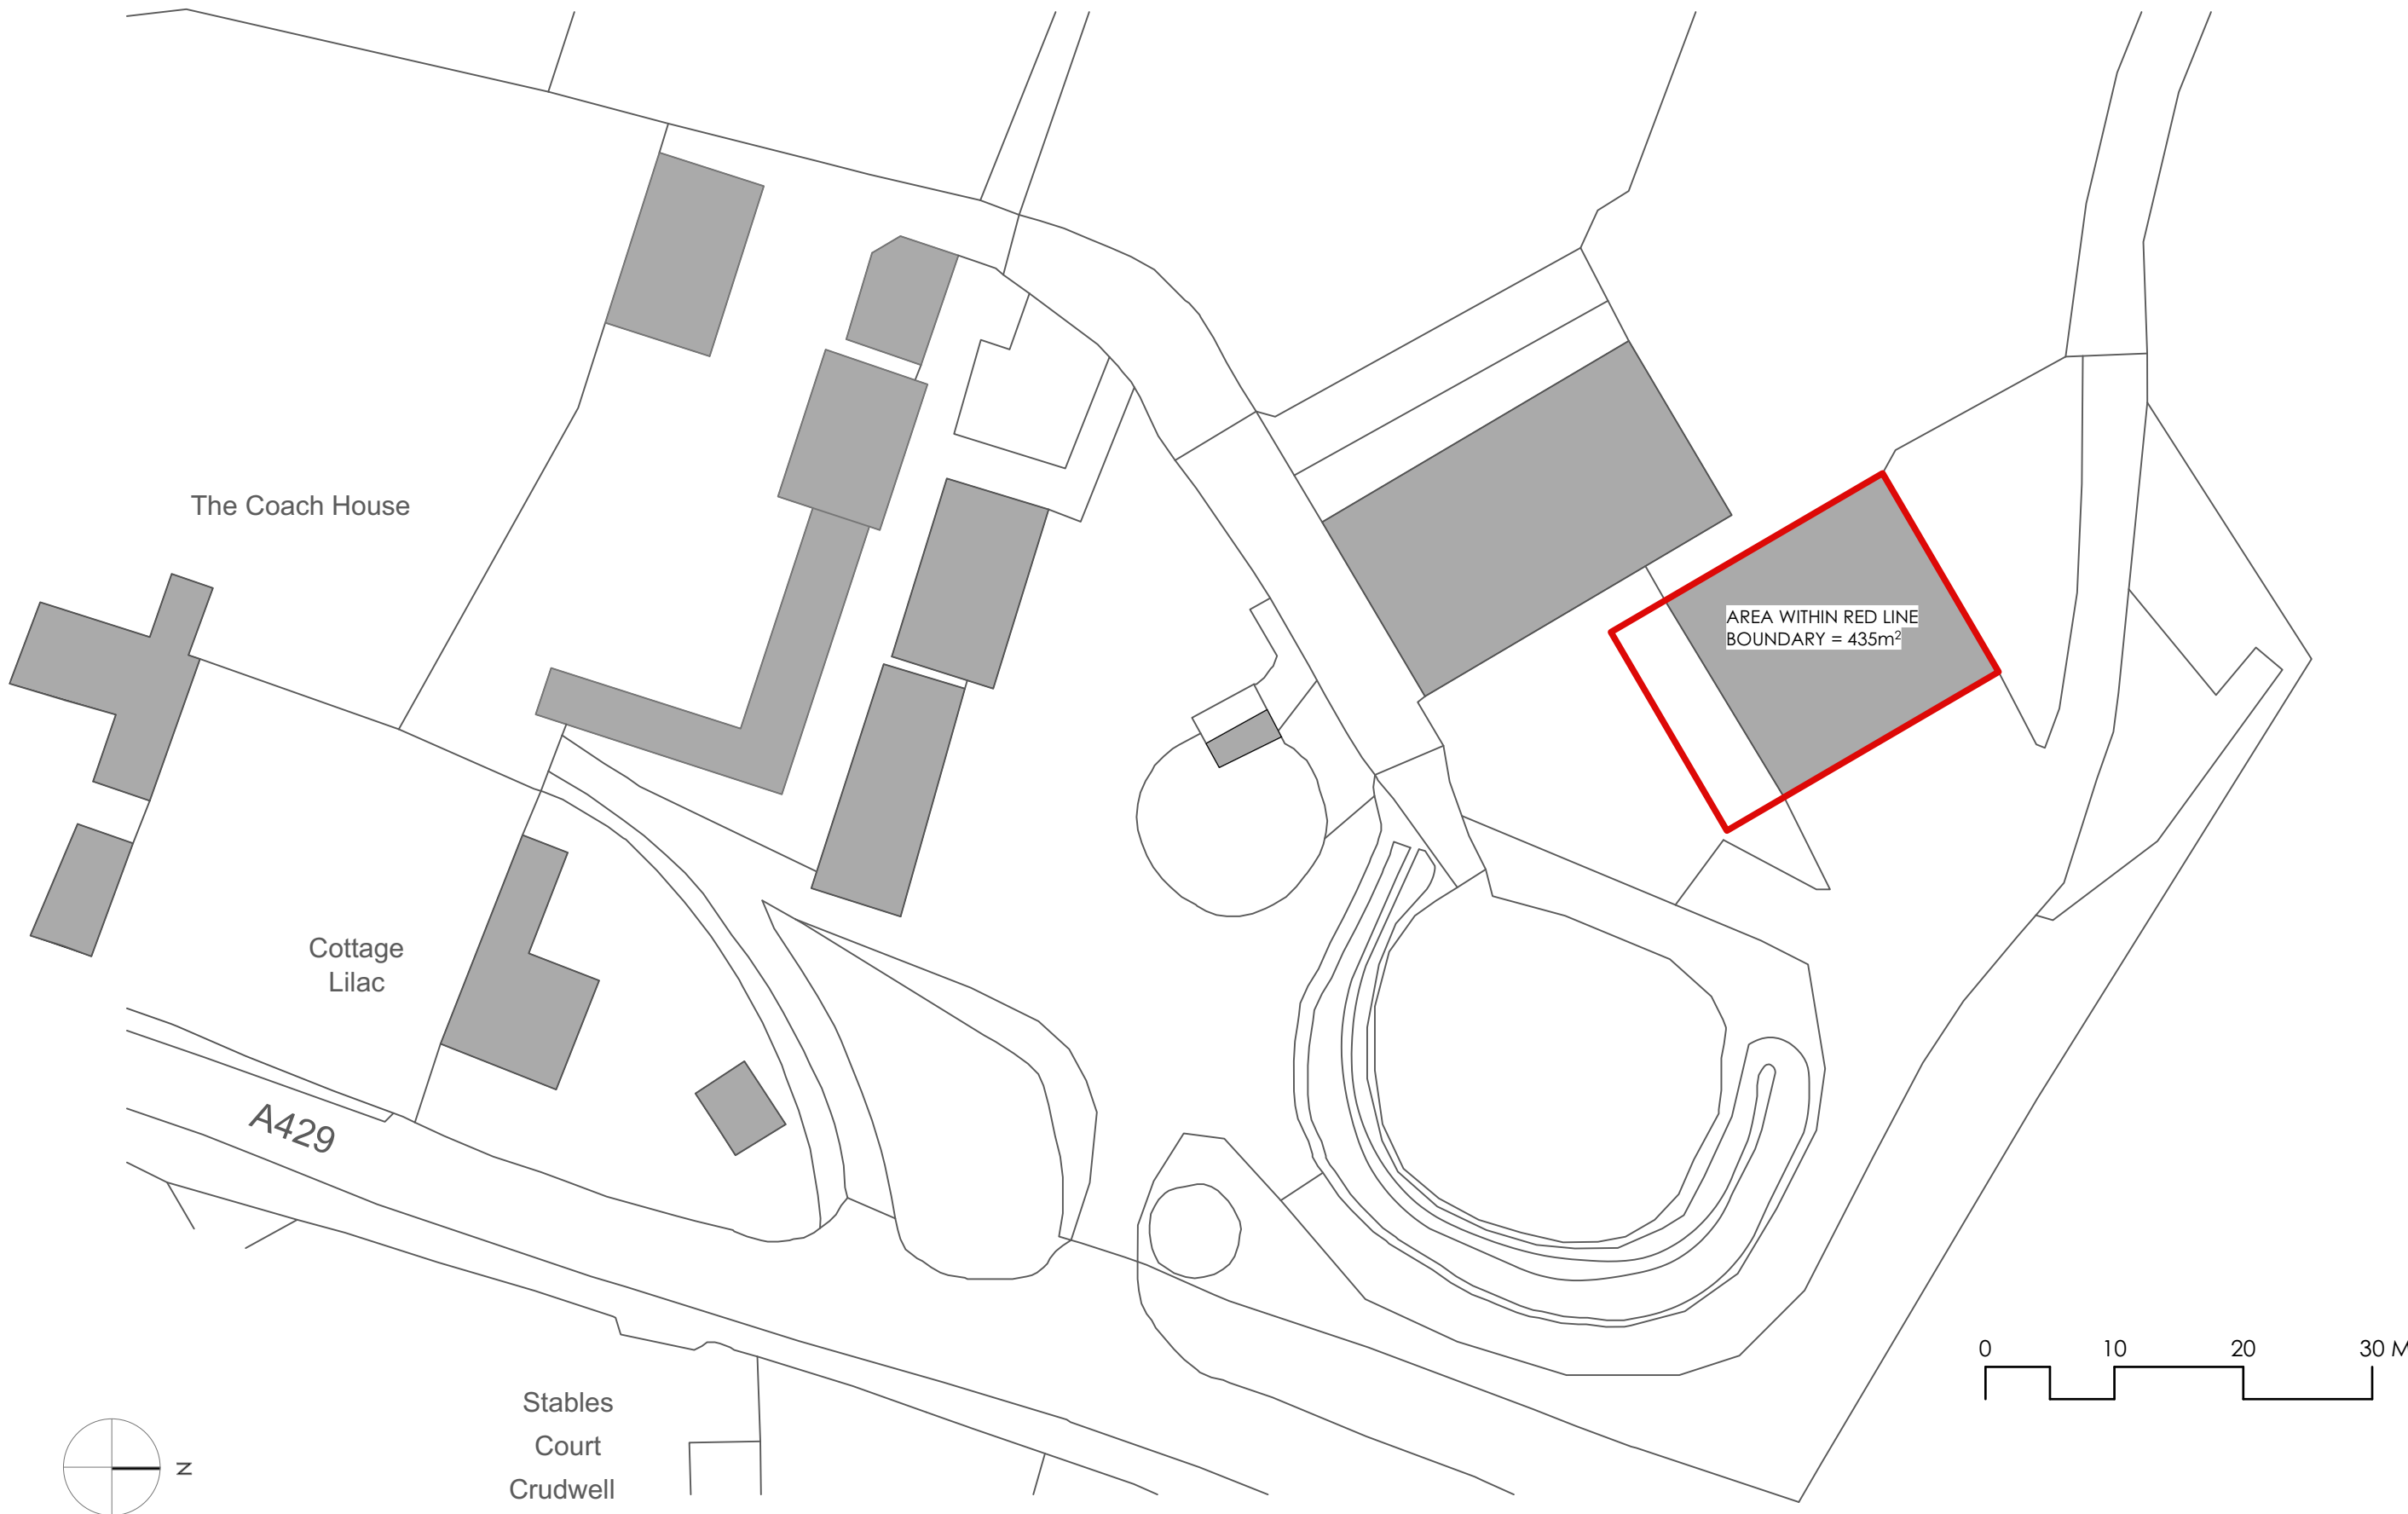

Rev.	In.	Date:	Comment:

Scale	Paper Size	Date	Drawn by
1:500	A3	DEC 23	SW
Job.no.	Type	Dwg.no.	Revision
068	L	002	-



1. Responsibility is not accepted for errors made by others in scaling from this drawing. All construction information should be taken from written dimensions only.

2. All dimensions must be checked on site and any discrepancies checked with the architect prior to manufacture, fabrication and/or installation

3. Unless shown otherwise all dimensions are to structural surfaces.

4. All works to be carried out in accordance with British Standards, EU Regulations, Codes of Practice and all statutory obligations.

Project:	CRUDWELL COURT FARM	Title/contents:	EXISTING BLOCK PLAN
----------	---------------------	-----------------	---------------------