

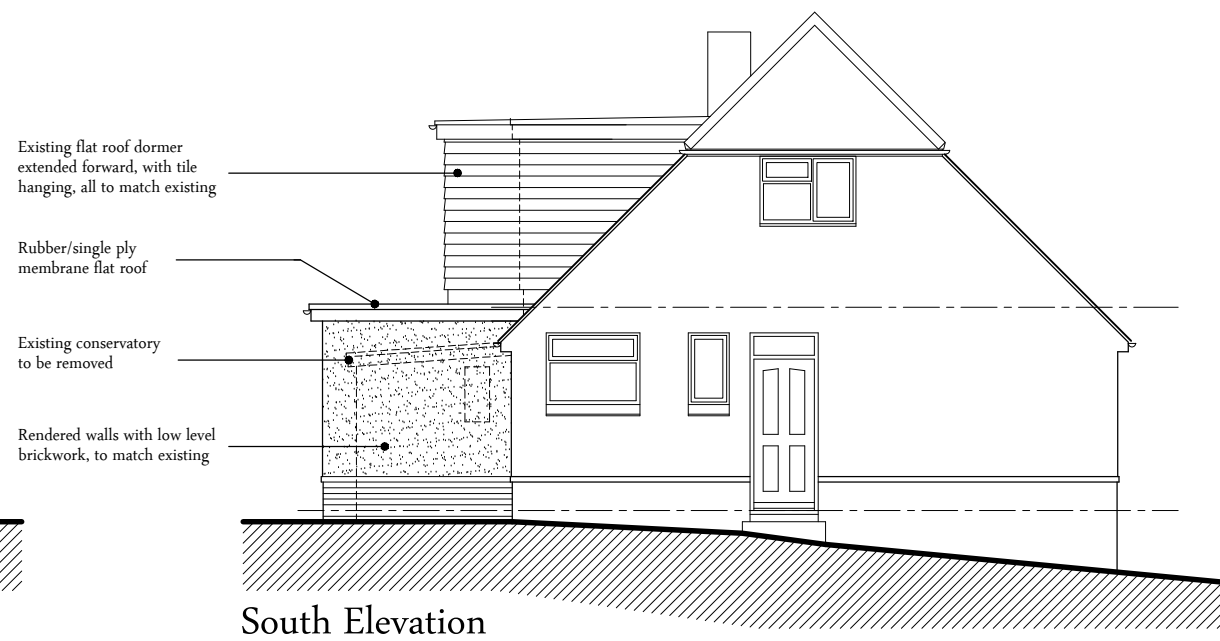
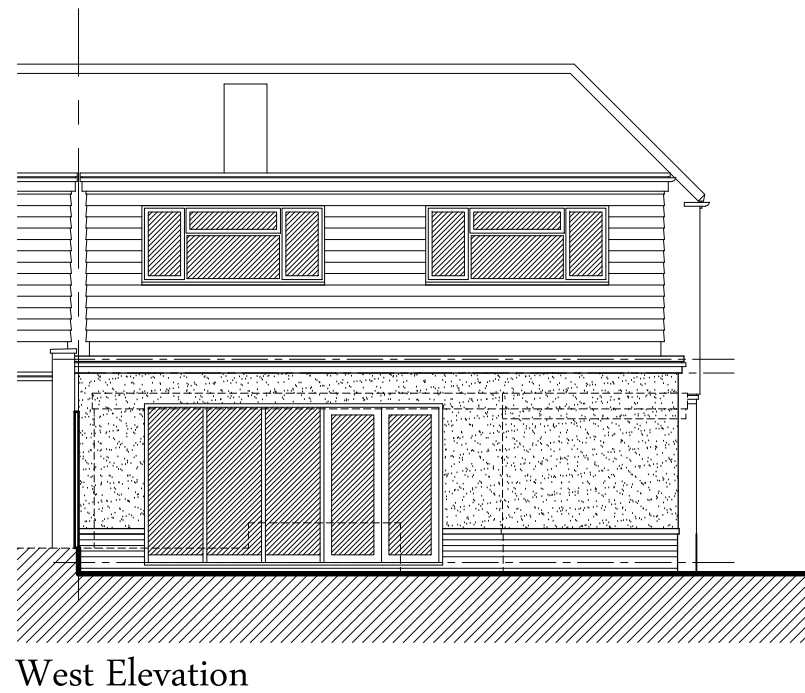
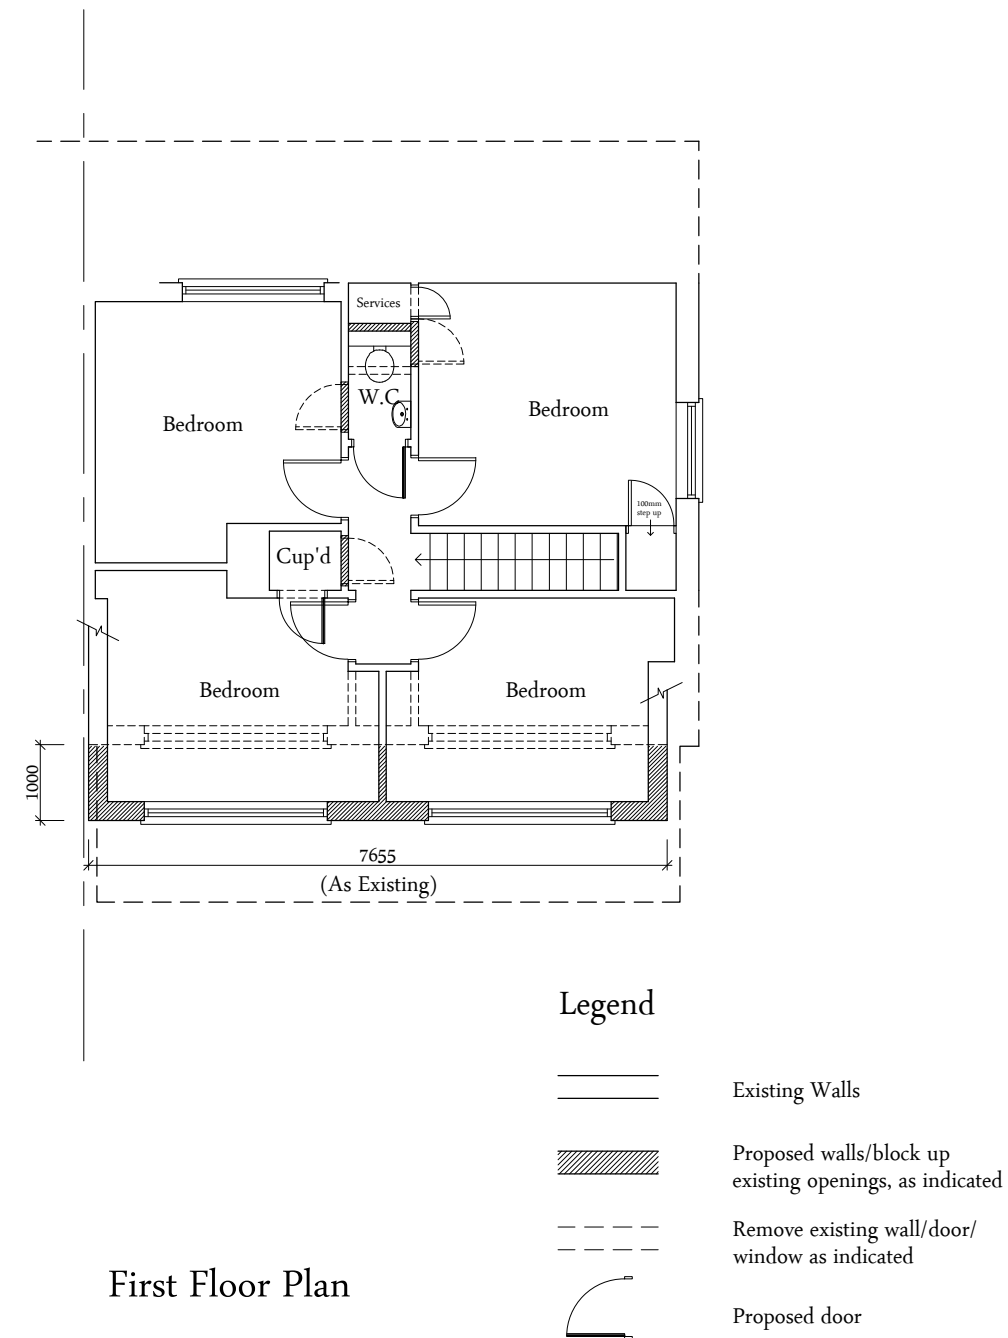


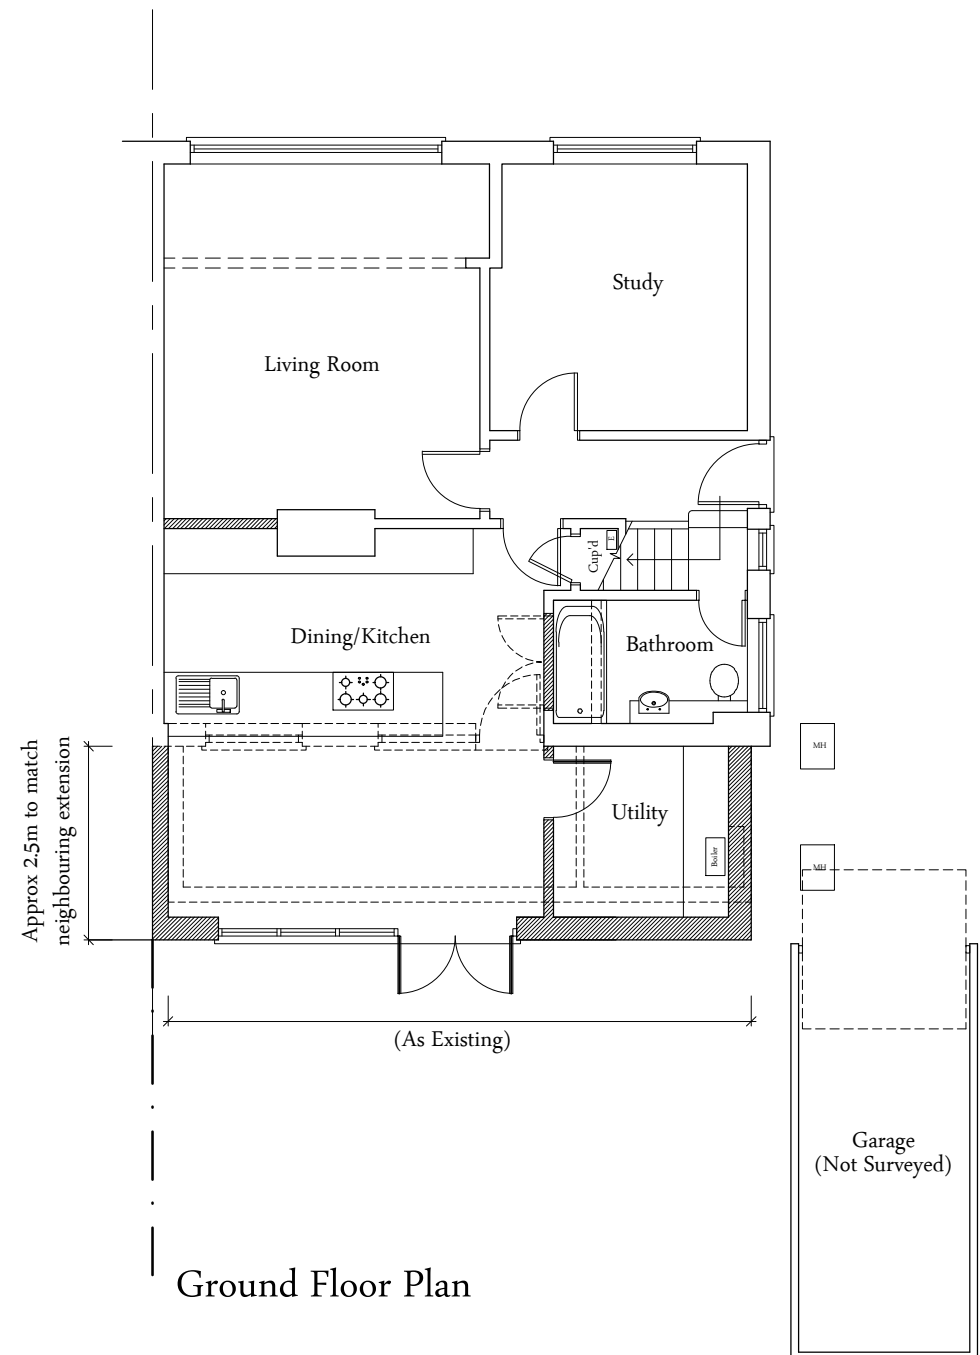

NOTES:

1. This drawing is copyright of Larkham Design Ltd and must not be used without their permission.
2. This drawing has been produced to support a planning application and should not be used for any other purpose

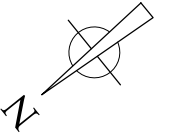

Metres

[illegible]


LARKHAM DESIGN LTD
ARCHITECTURAL SERVICES

Field View Barn, Longhedge, Salisbury, Wilts. SP4 6RS

Tel: 01722 322193 info@larkhamdesign.co.uk
www.larkhamdesign.co.uk

Client & Project Address:

Mr W Van den Bergh &
Ms M Van den Bergh

13 Anderson Road,
Salisbury,
Wilts. SP1 3DX

Project Description:

Proposed Single Storey Rear
Extension, Dormer Extension &
Internal Alterations

Drawing Title:

Proposed Plans & Elevations

Scale: 1:100 at A3

Drawing Ref:
1026/PL/01

Rev: