



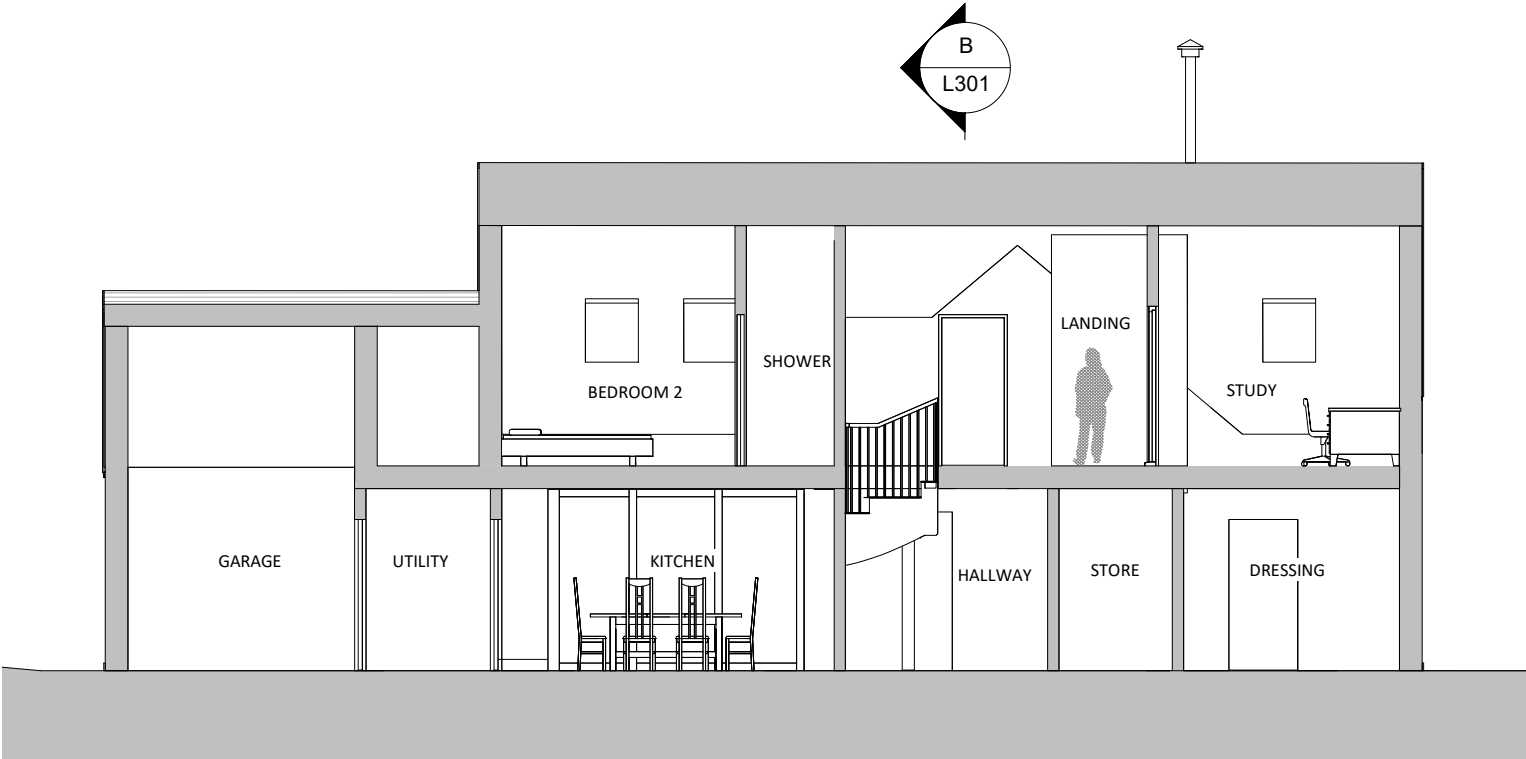

SECTION A
1 : 100

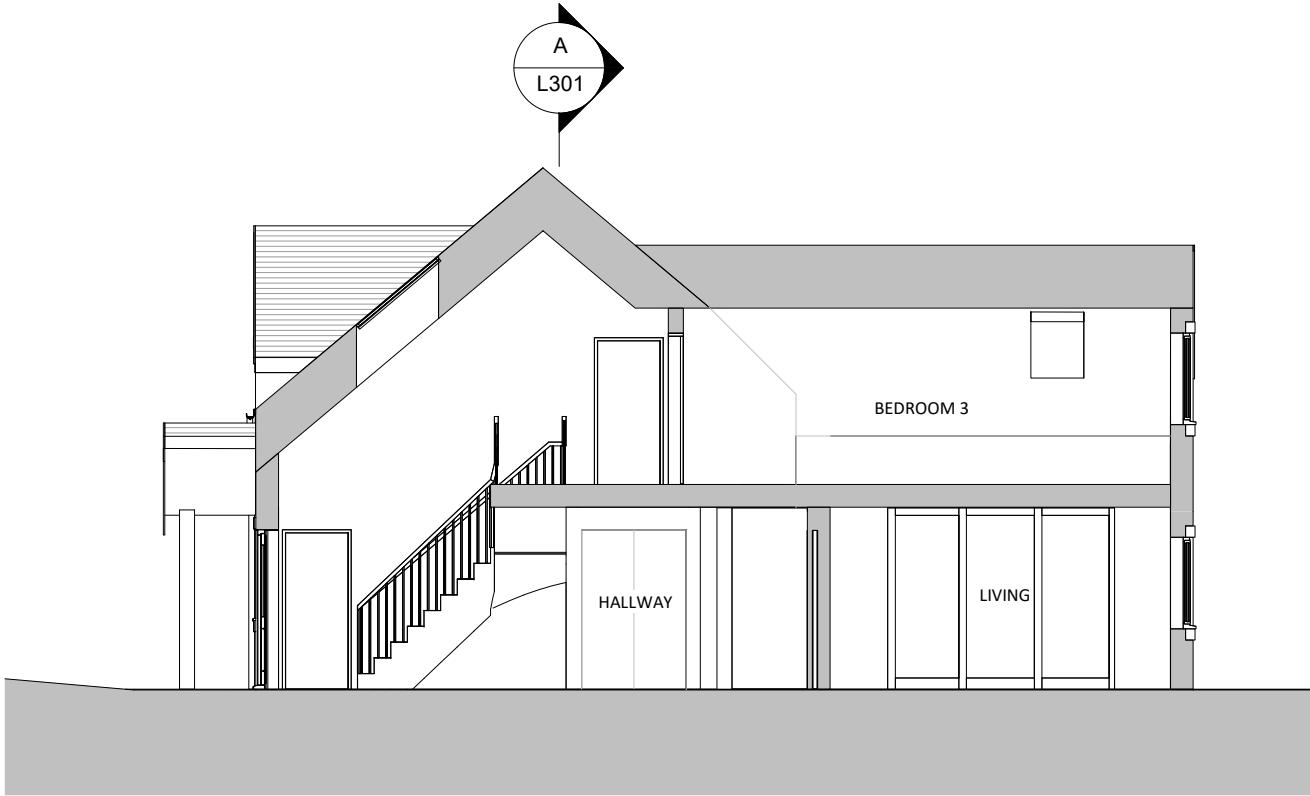

SECTION B
1 : 100



ReFrame Studio®

No.	Description	Date
P01	First Issue	25/09/25
P02	PLANNING ISSUE	24/03/26

PURPOSE OF ISSUE

PLANNING

PROJECT

WINSLEY PADDOCK

SHEET

PROPOSED SECTIONS

Date

08/08/25

Drawn by

CM

Checked by

CM

Project number

LAMA-56

Scale (@ A3)

1 : 100

DRAWING NUMBER

L301

REV

P02