
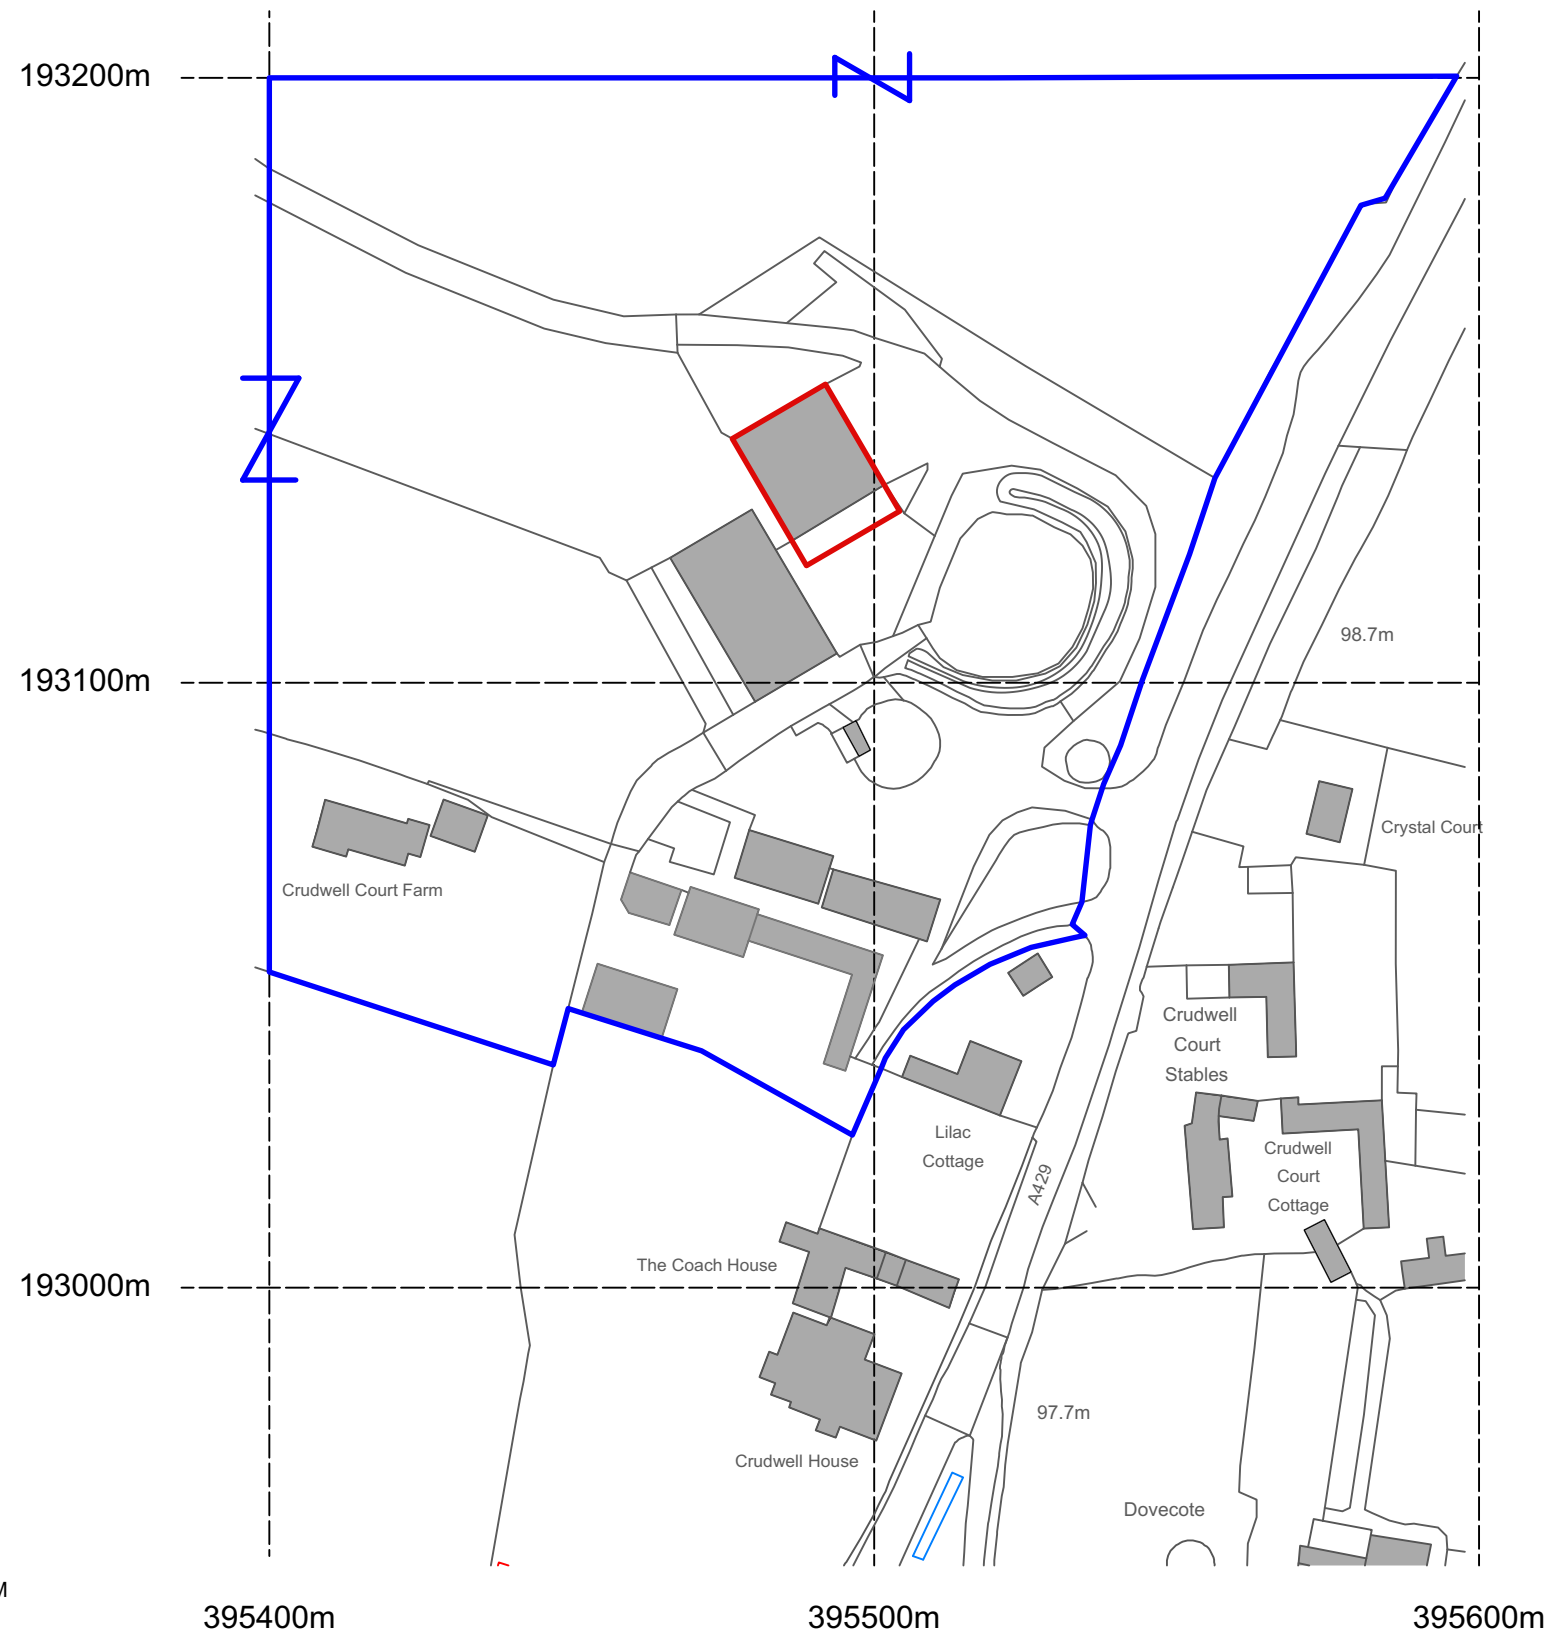
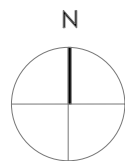


SITE LOCATION PLAN  
SCALE 1:1250

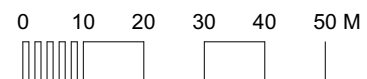

KEY

- SITE BOUNDARY
- LAND UNDER APPLICANTS OWNERSHIP

©Crown Copyright and database rights 2023 OS Licence no. AC0000849896

| Rev. | In. | Date: | Comment: |
|------|-----|-------|----------|
|------|-----|-------|----------|

|                                                                                     |   |  |   |  |                                     |                                           |                      |                       |                     |                     |
|-------------------------------------------------------------------------------------|---|--|---|--|-------------------------------------|-------------------------------------------|----------------------|-----------------------|---------------------|---------------------|
|  | <p>1. Responsibility is not accepted for errors made by others in scaling from this drawing. All construction information should be taken from written dimensions only.</p> <p>2. All dimensions must be checked on site and any discrepancies checked with the architect prior to manufacture, fabrication and/or installation</p> |  | <p>3. Unless shown otherwise all dimensions are to structural surfaces.</p> <p>4. All works to be carried out in accordance with British Standards, EU Regulations, Codes of Practice and all statutory obligations.</p> |  | <p>Project: CRUDWELL COURT FARM</p> | <p>Title/contents: SITE LOCATION PLAN</p> | <p>Scale: 1:1250</p> | <p>Paper Size: A3</p> | <p>Date: DEC 23</p> | <p>Drawn by: SW</p> |
|                                                                                     |   |  |   |  |                                     |                                           | <p>Job no.: 068</p>  | <p>Type: L</p>        | <p>Dwg no.: 001</p> | <p>Revision: -</p>  |