
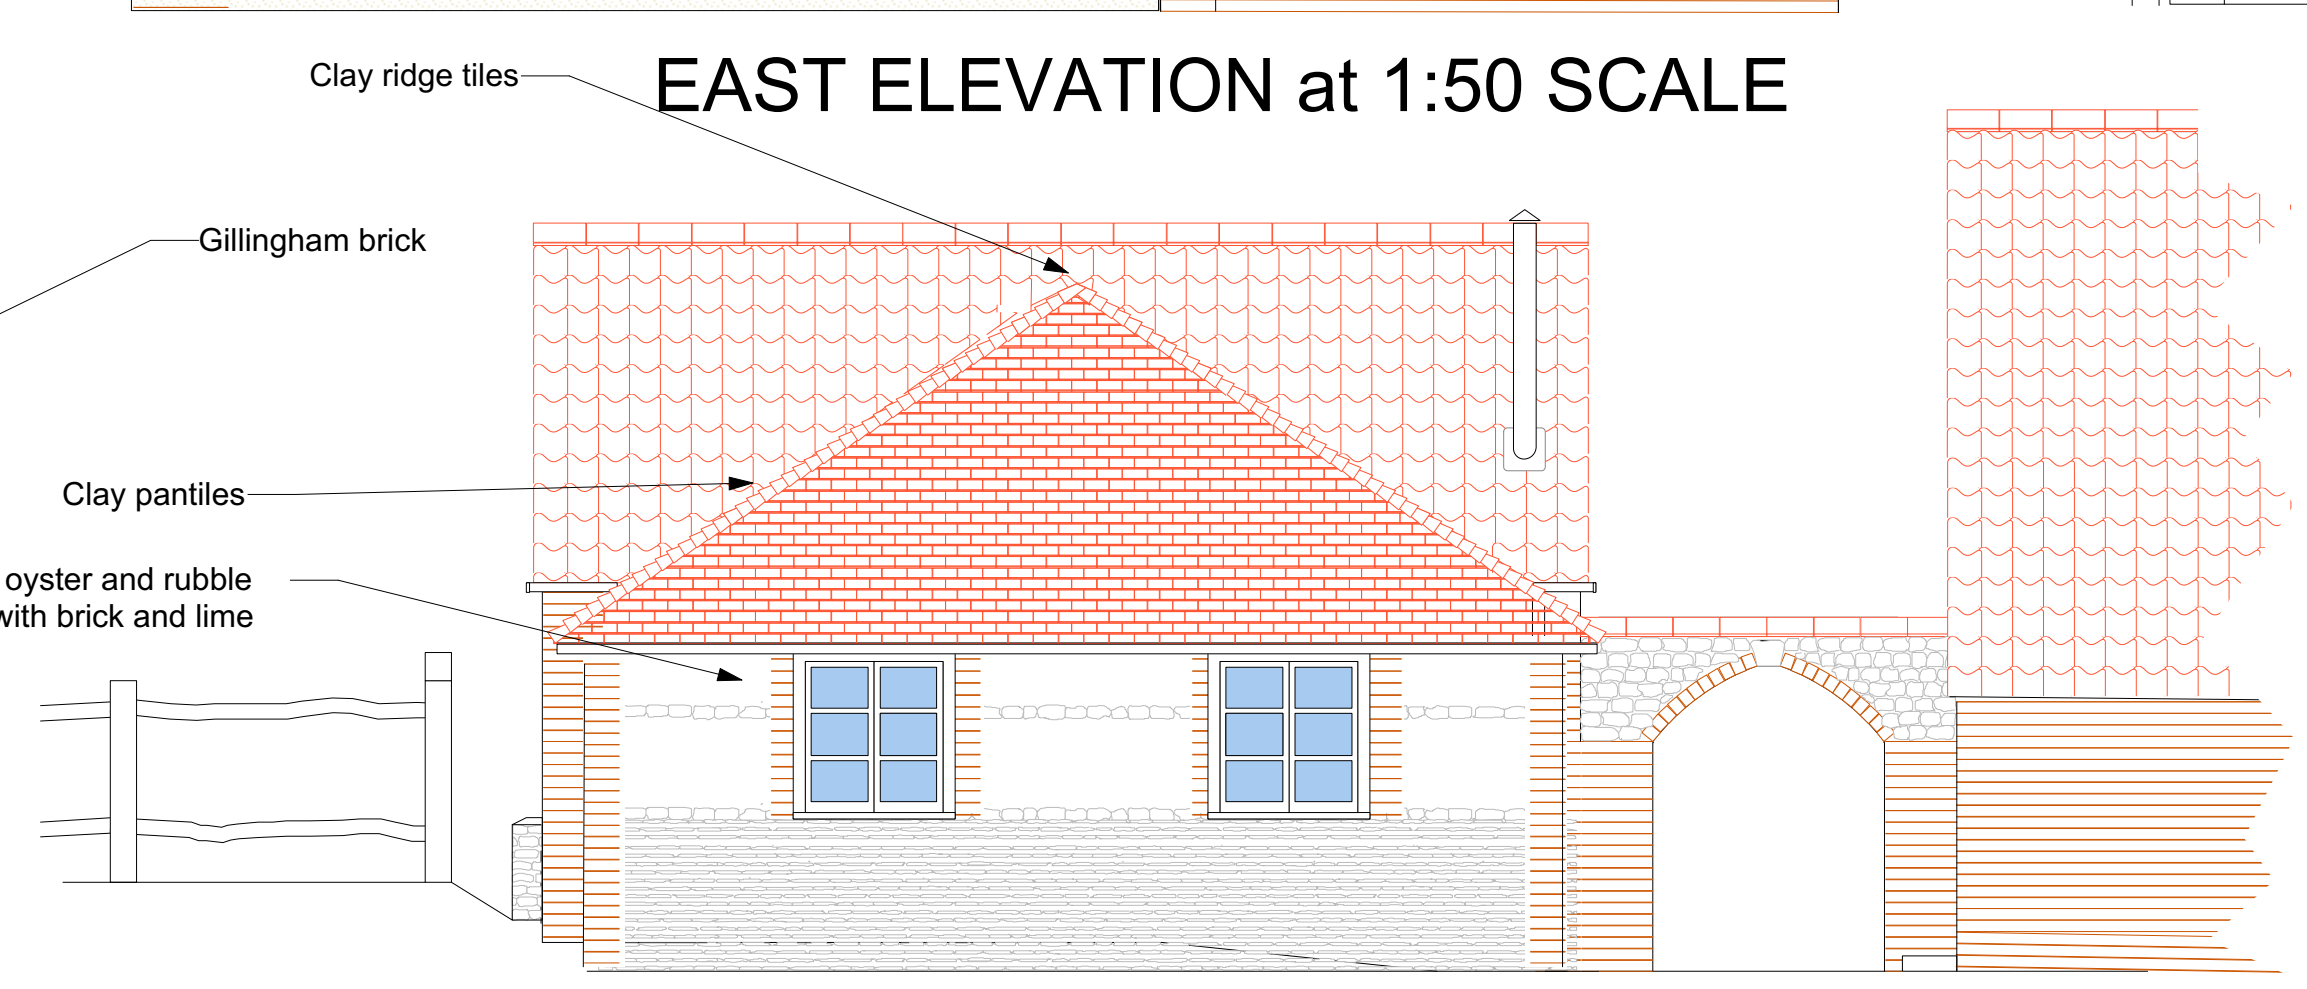
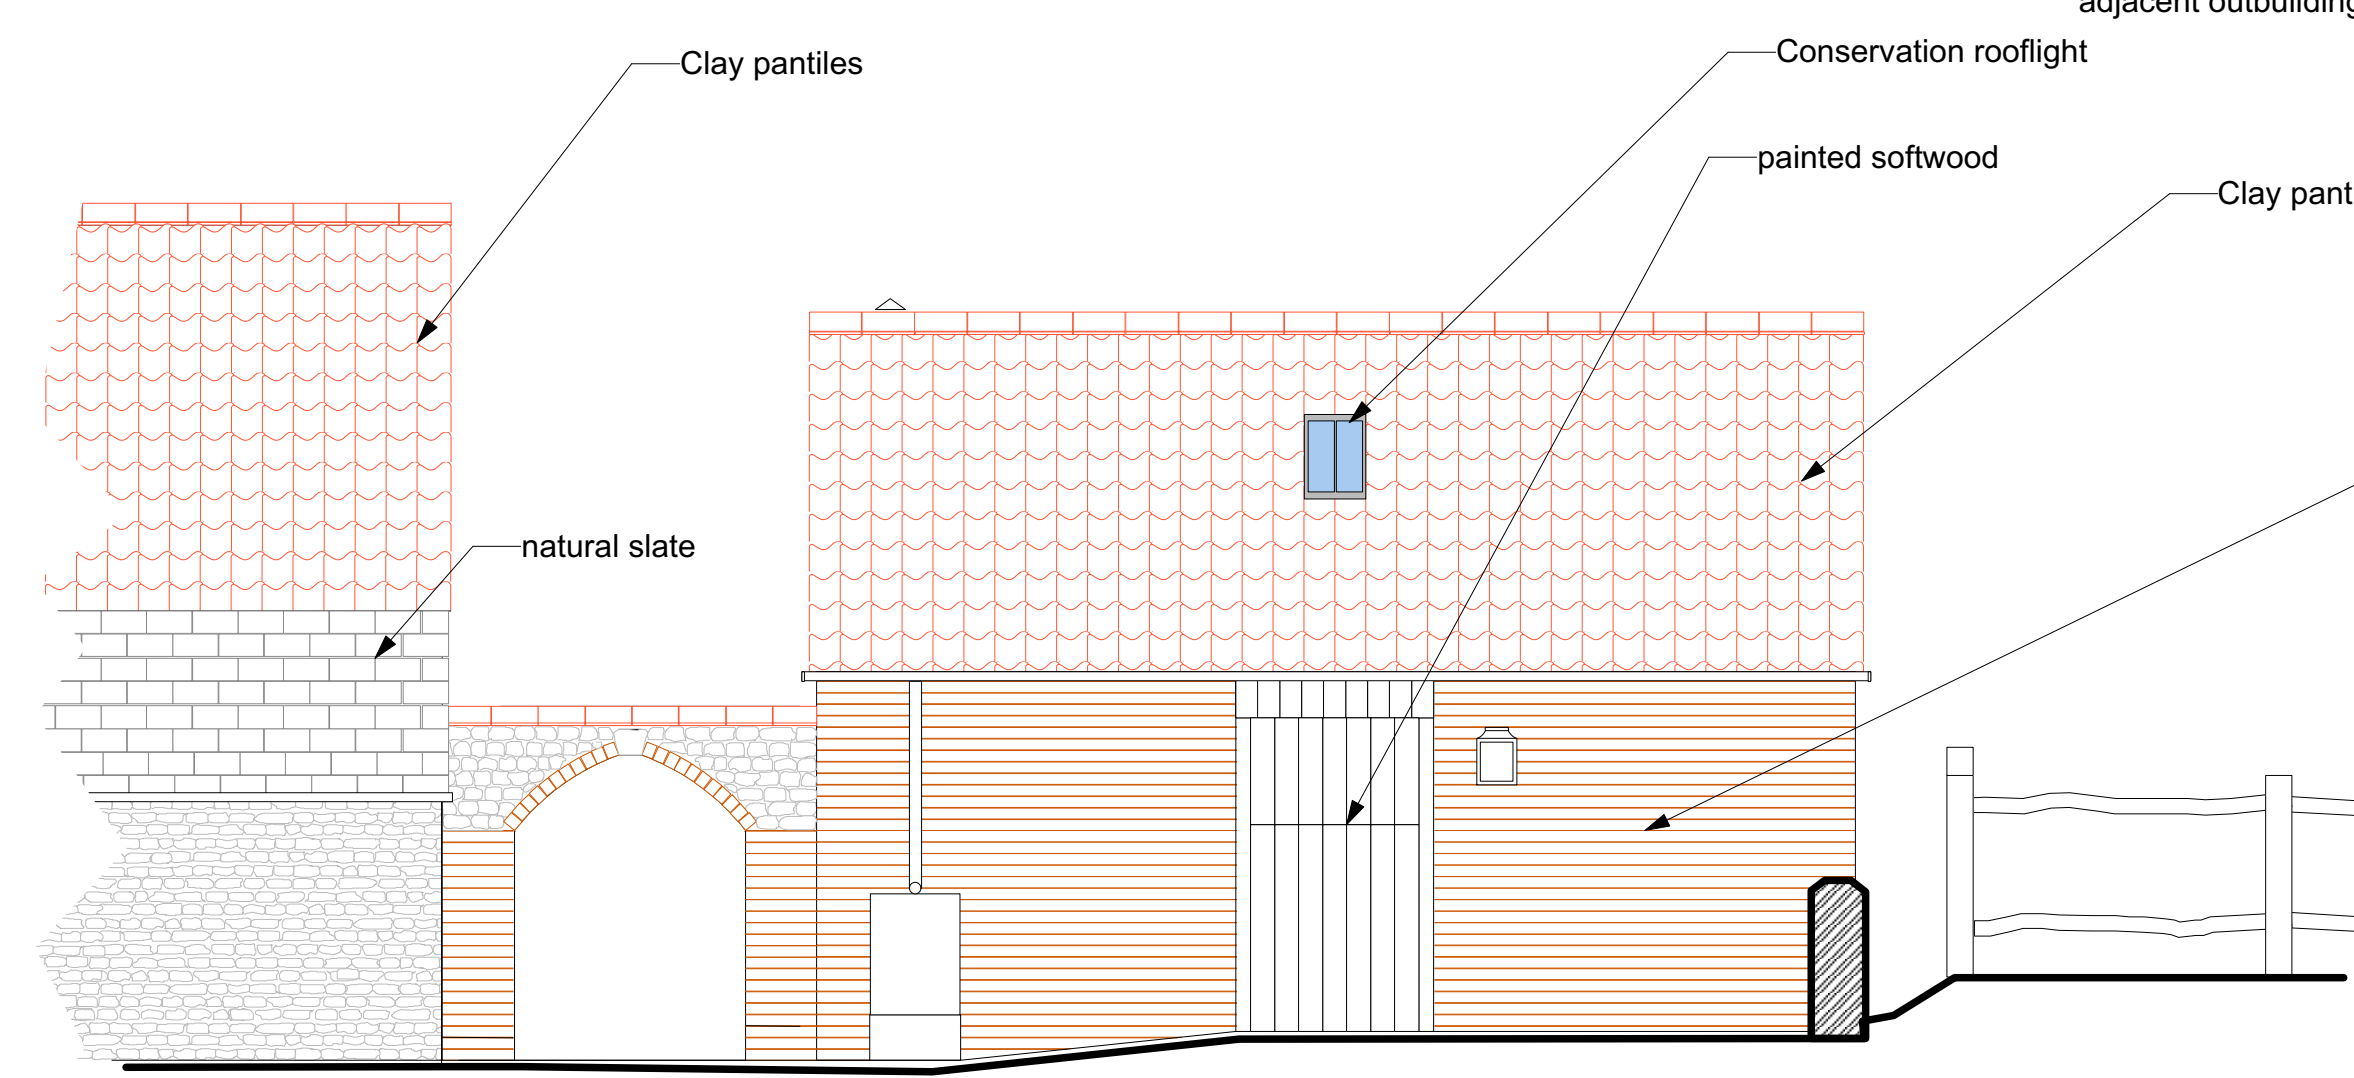
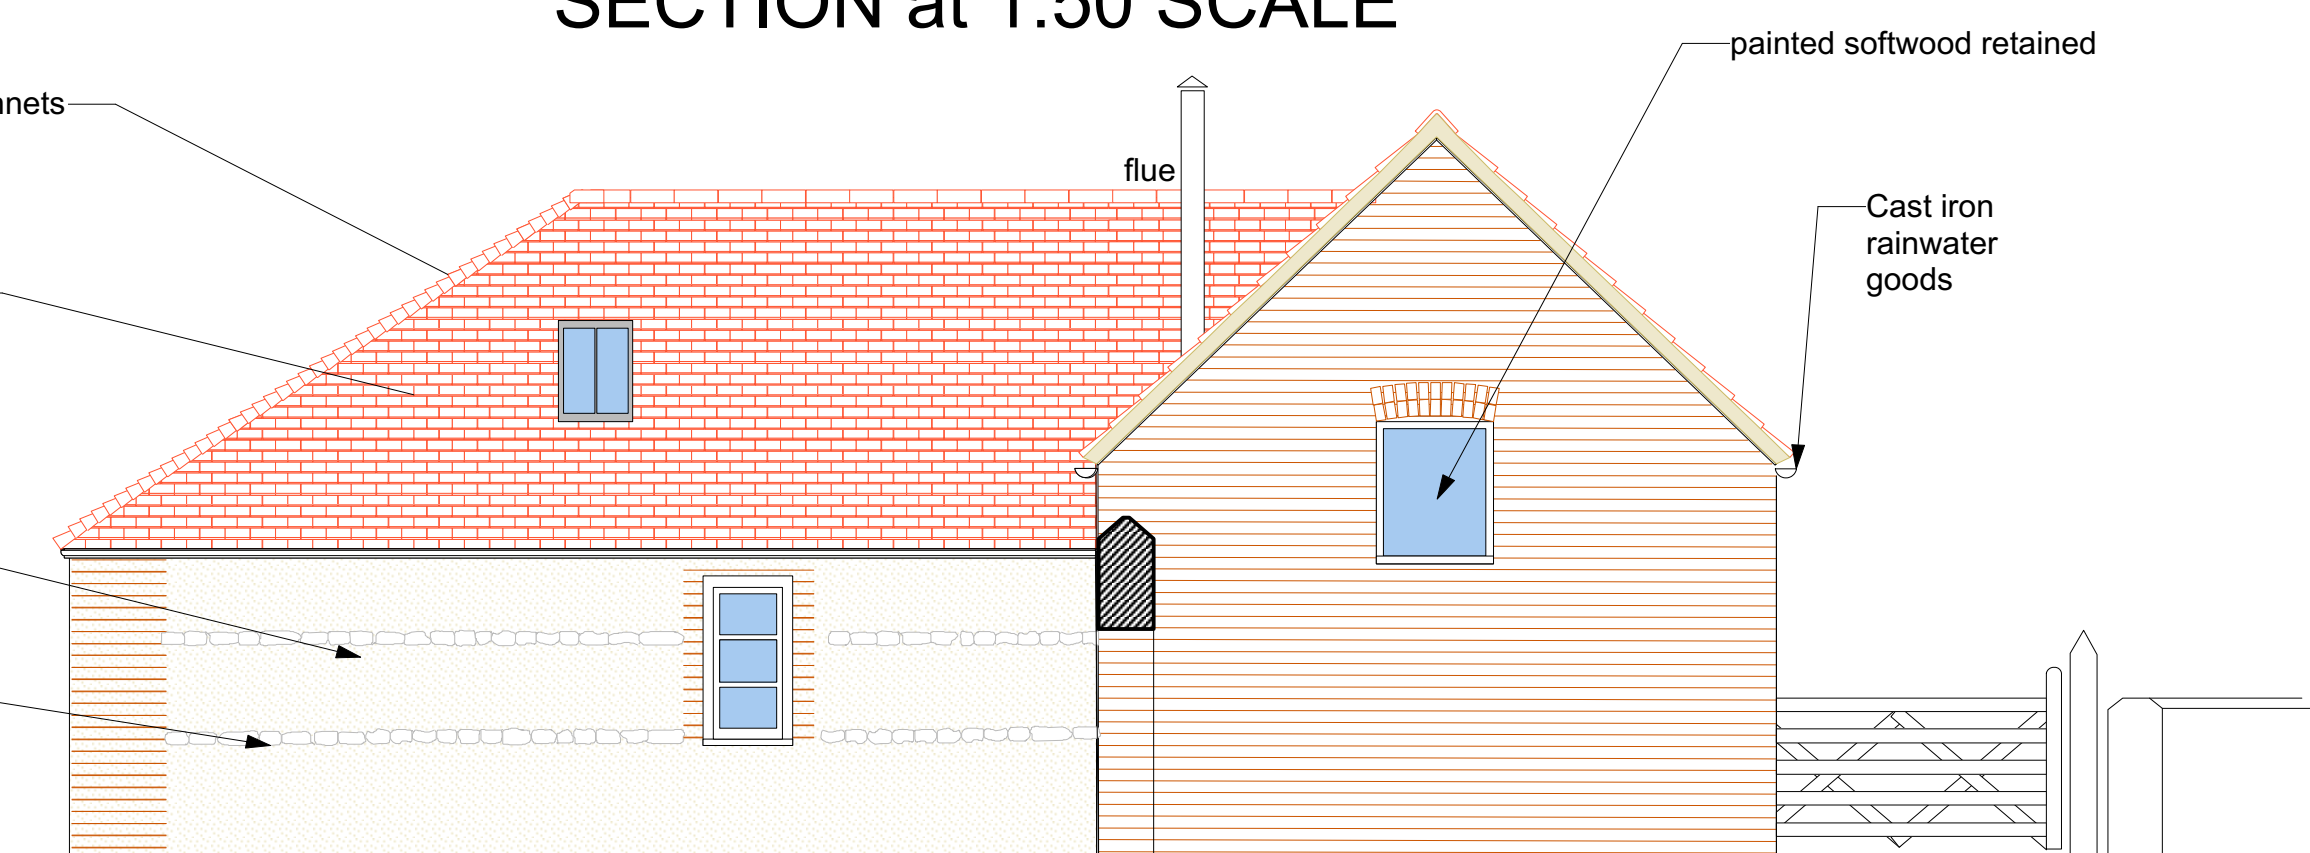
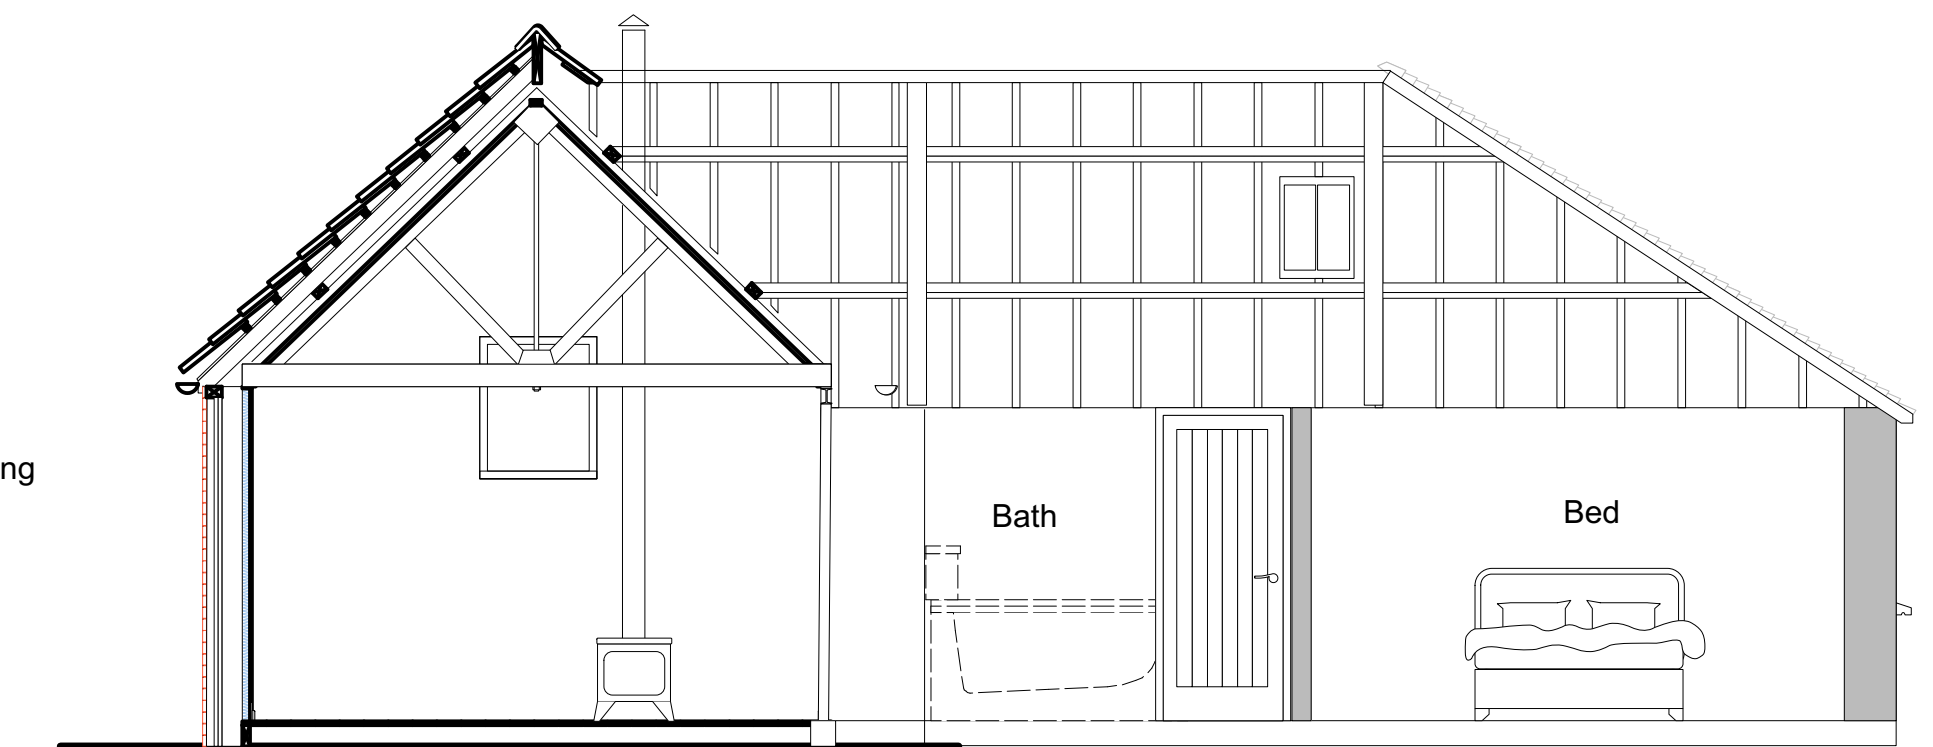
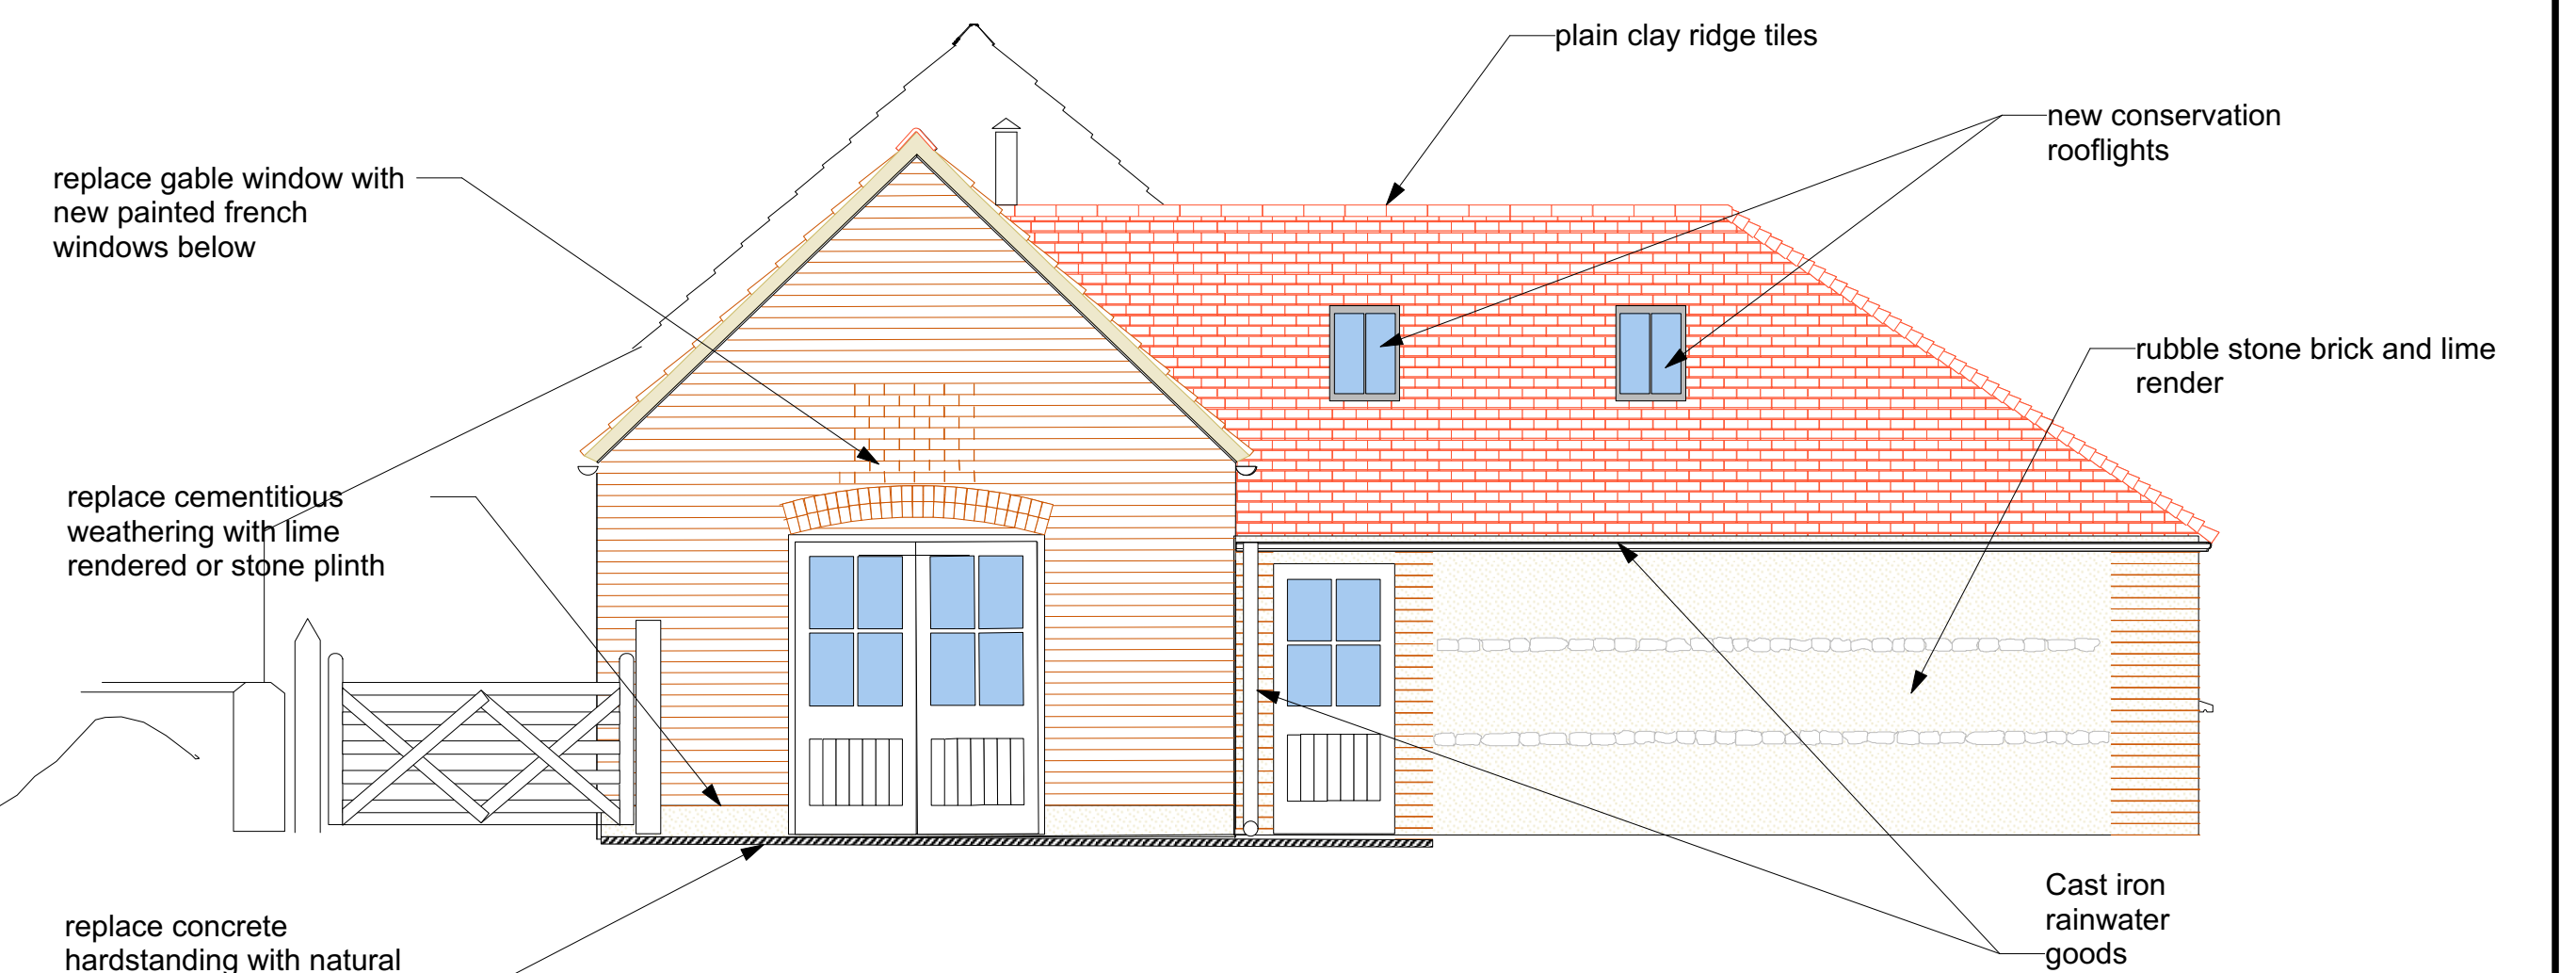


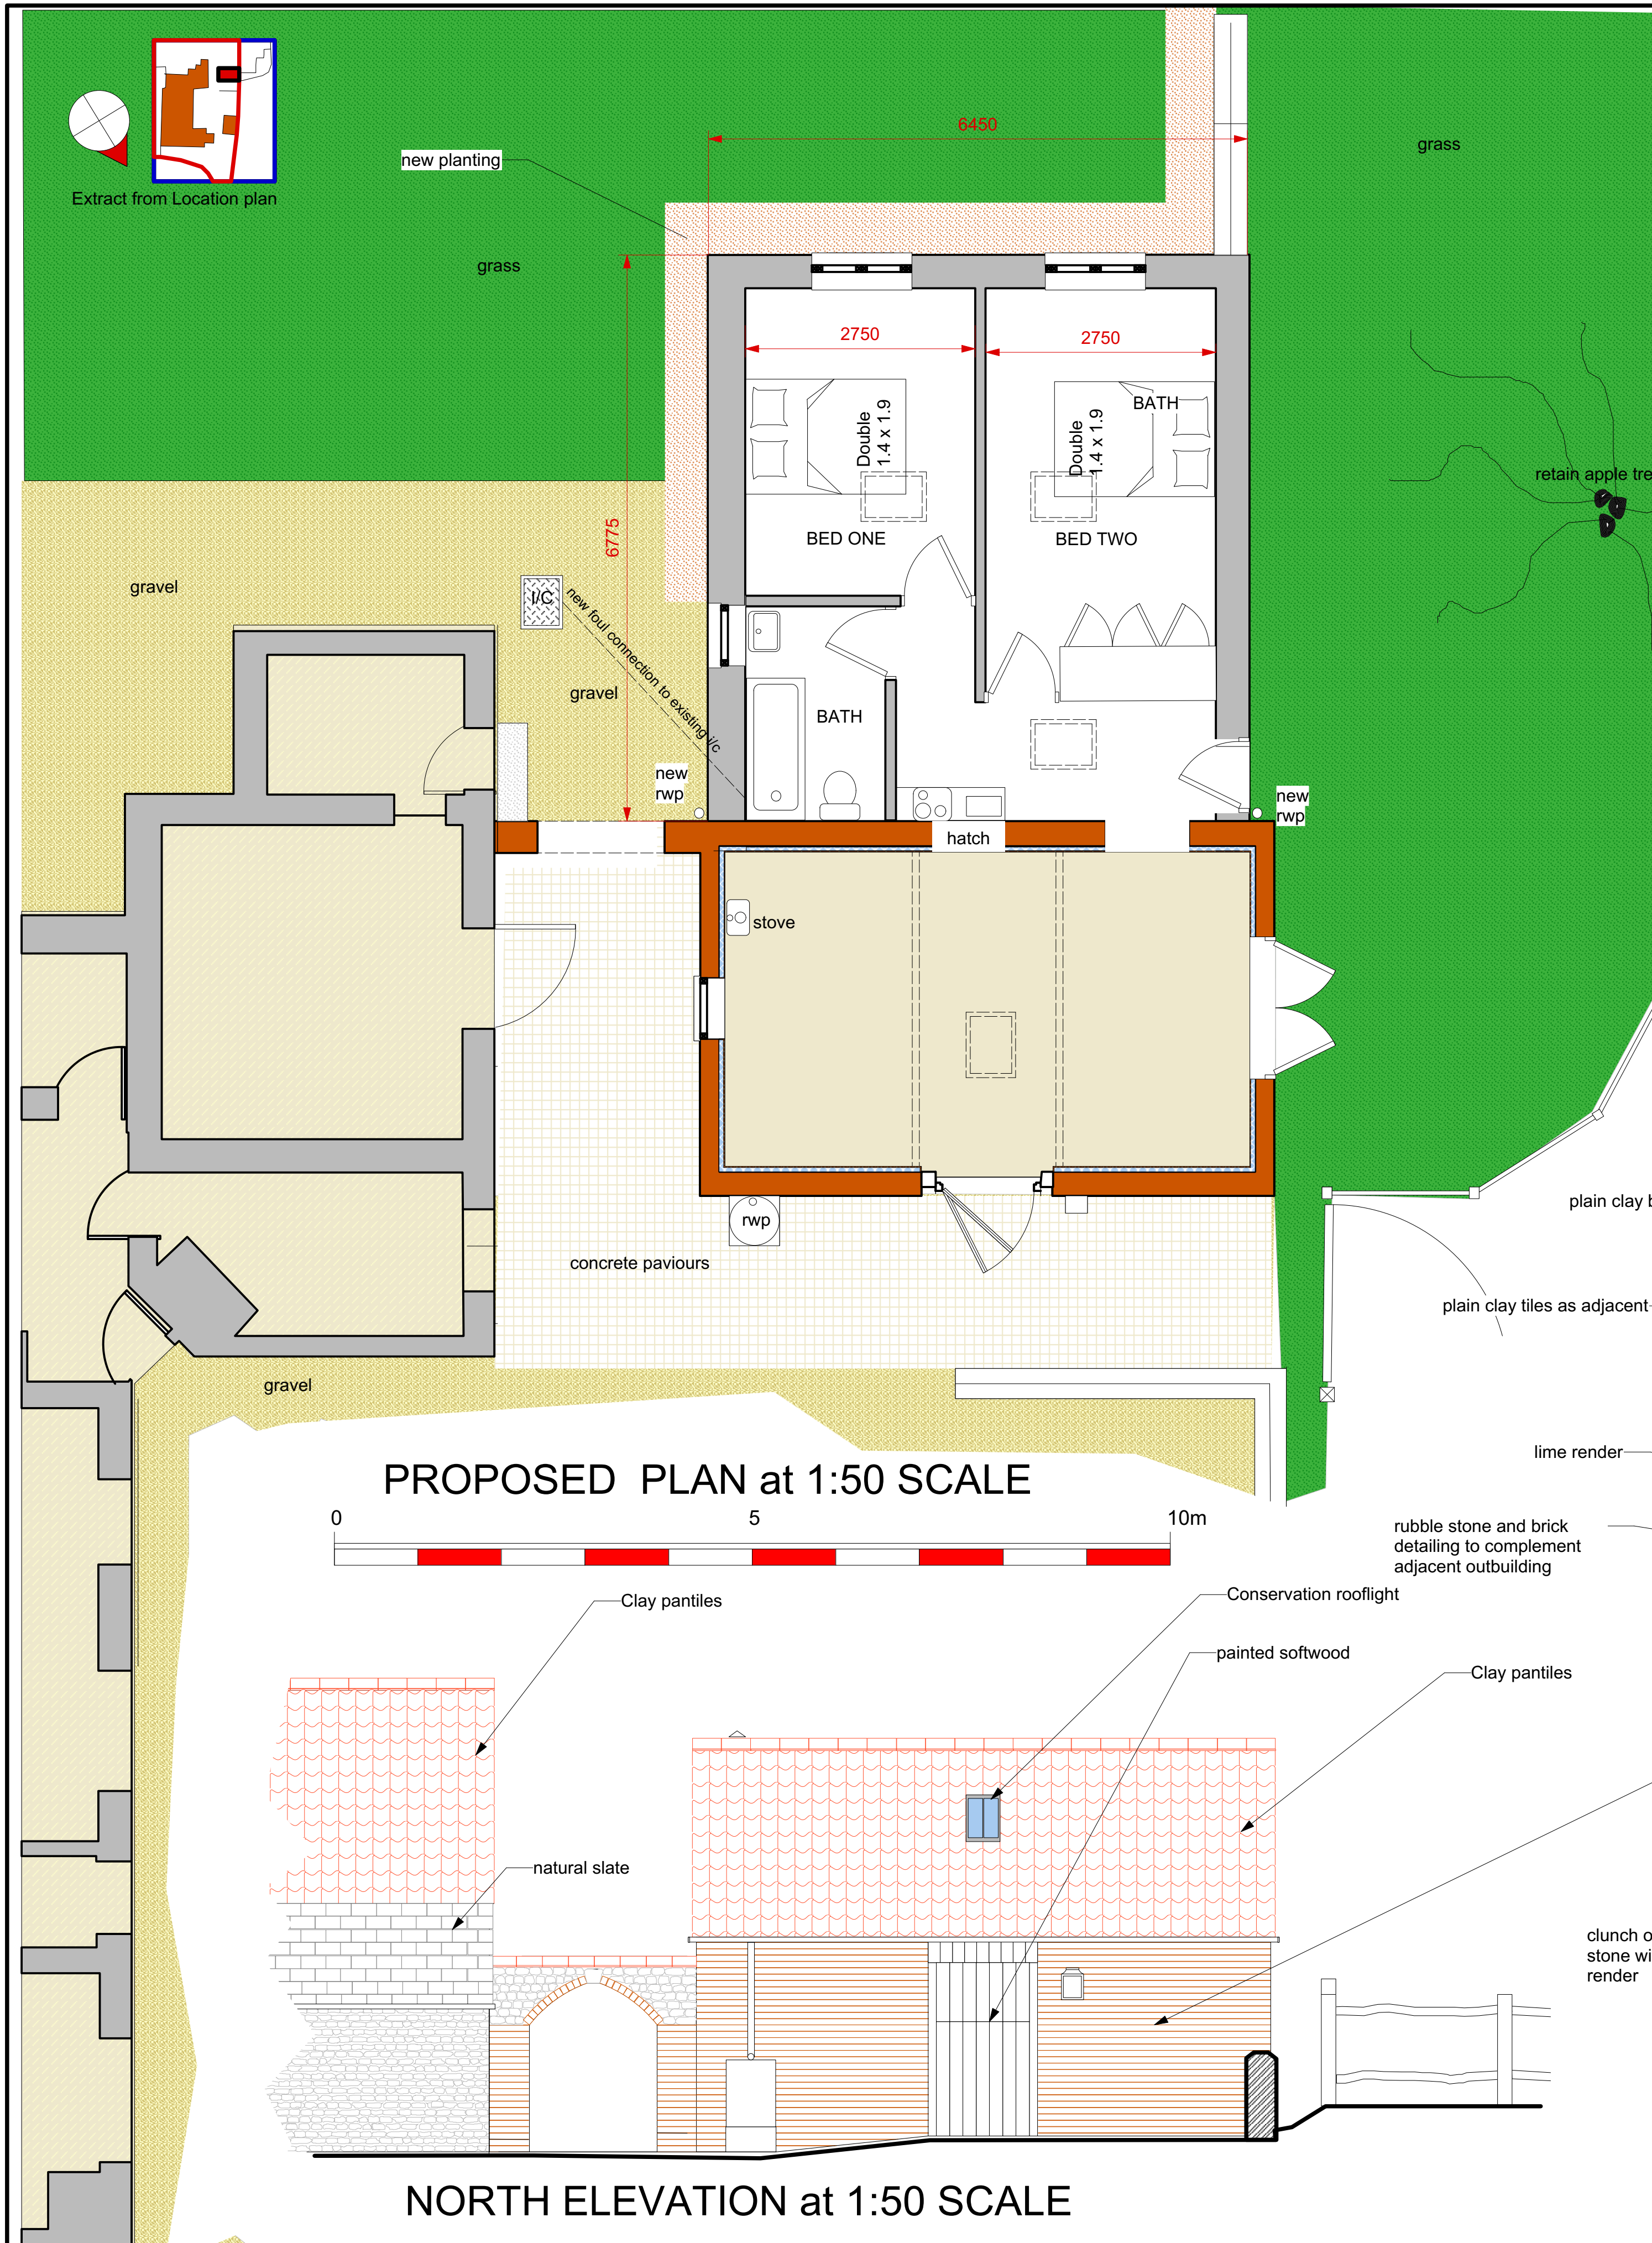

CLIENT
Luke and Alice Irwin

JOB
Bridgewalk House
BA12 7EJ

DRAWING
Proposed alterations
to outbuildings

DATE
21 July 2022

SCALE at A1
1:50

DWG NO
LAPO2

Ralph Perry Robinson
Easton Farm House
Berwick St John
Wiltshire
SP7 0HS
ralph@phpp.co.uk