


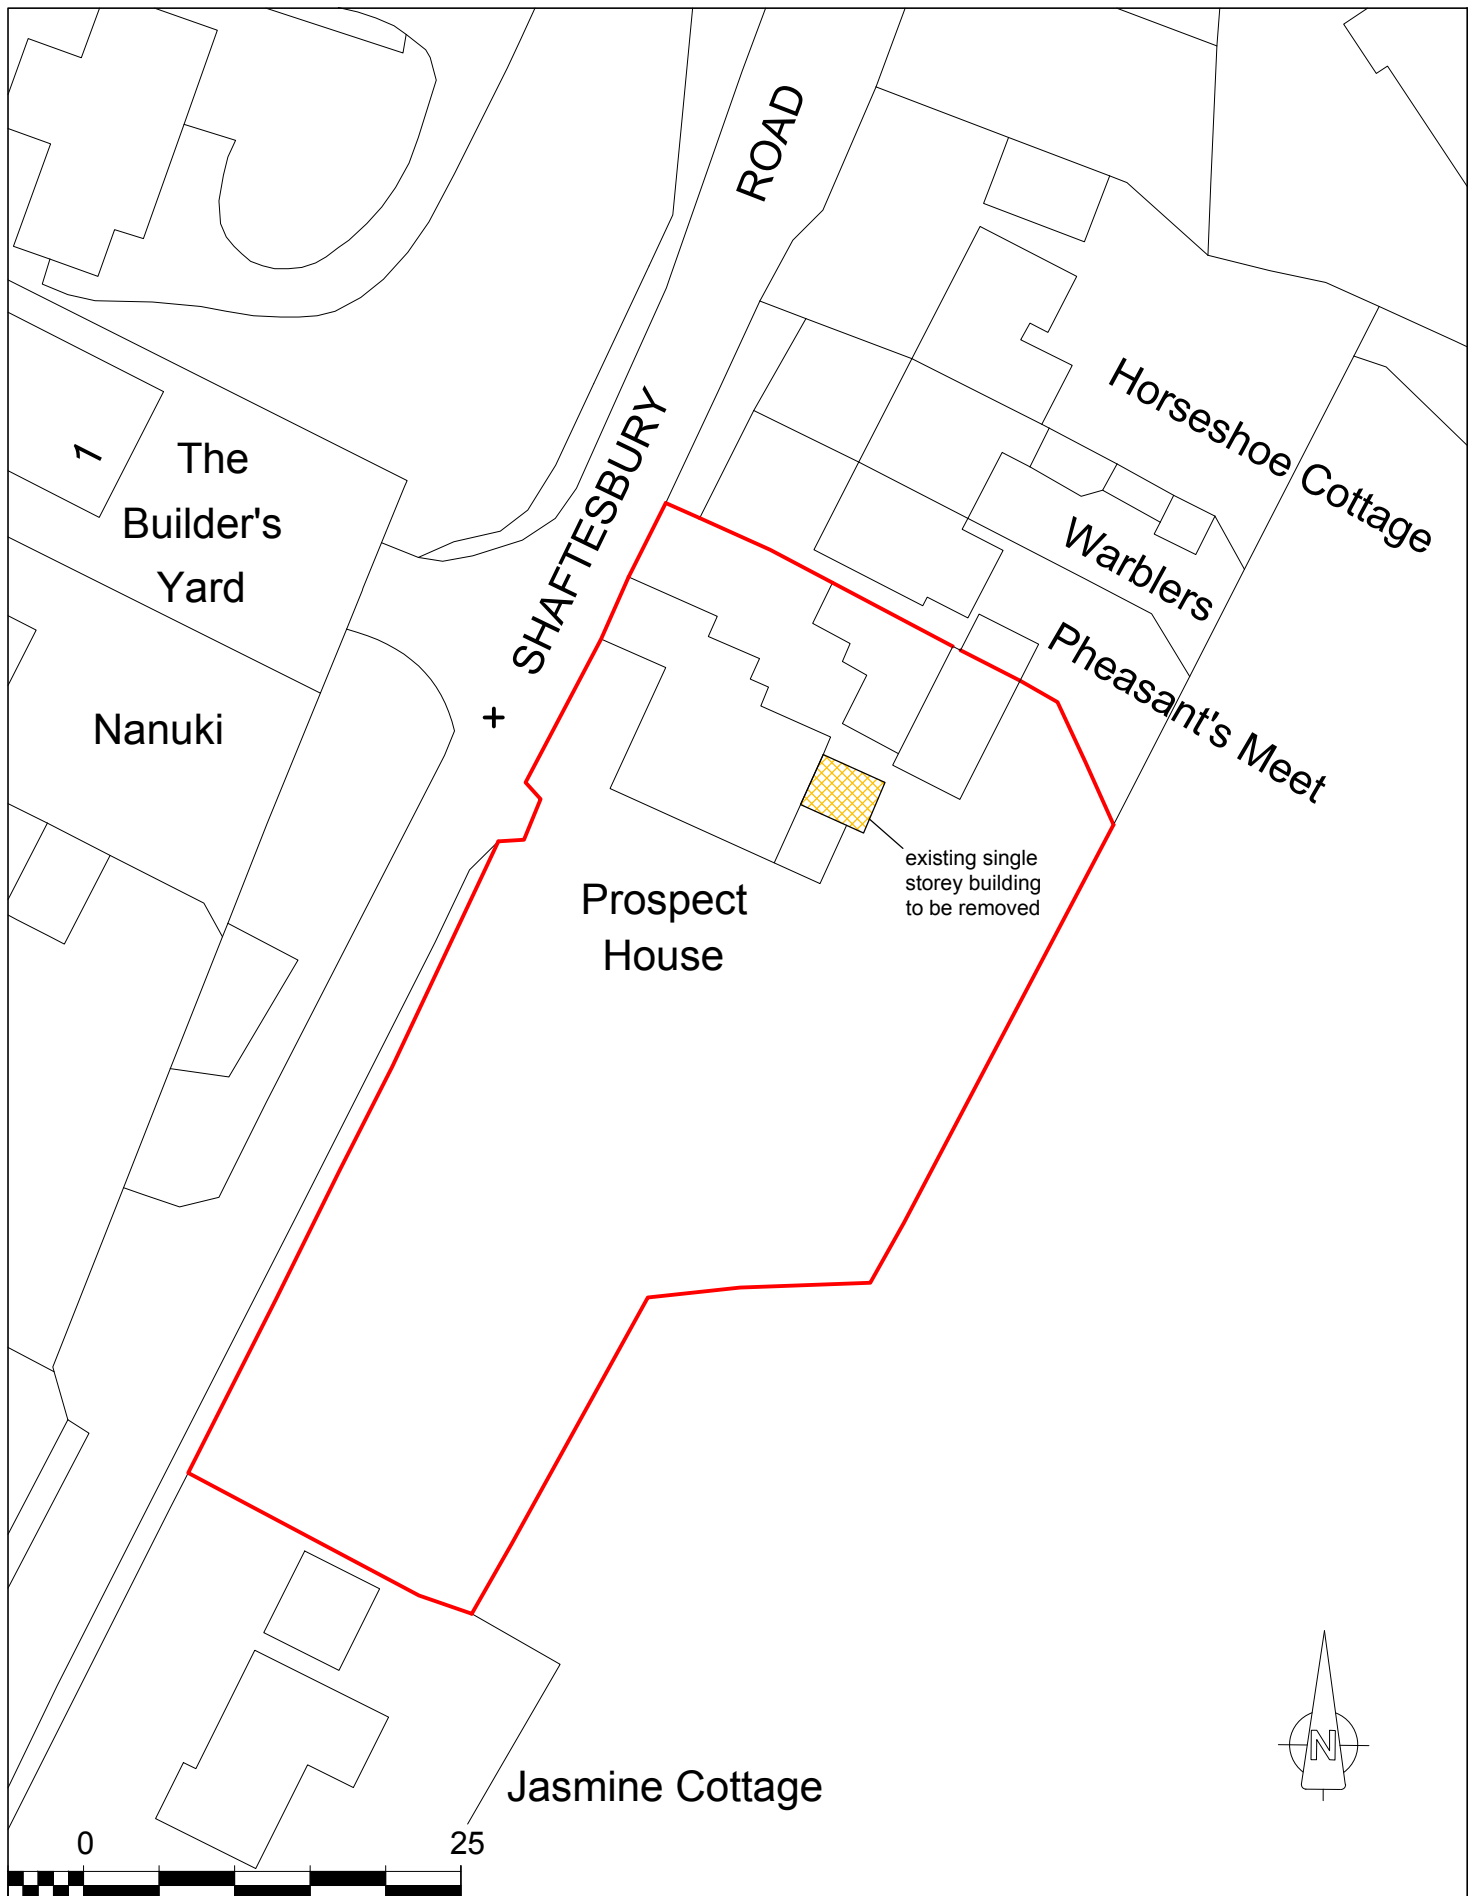

P E T E R E L D R I D G E A R C H I T E C T

Project:
Proposed Extension & Alterations
Prospect House, East Knoyle, SP3 6AR

Description:
Block Plan
EXISTING

Date:
March 26

Drn by: PE

Chkd by: PE

Scale:
1:500@a4

Drg No:
PH-AAJ-
PS02-1

CHARTERED ARCHITECT
The Banking Hall
High Street
Stalbridge
Sturminster Newton
Dorset
DT10 2LH
T: 01935 815751
e-mail: info@pe-architects.com