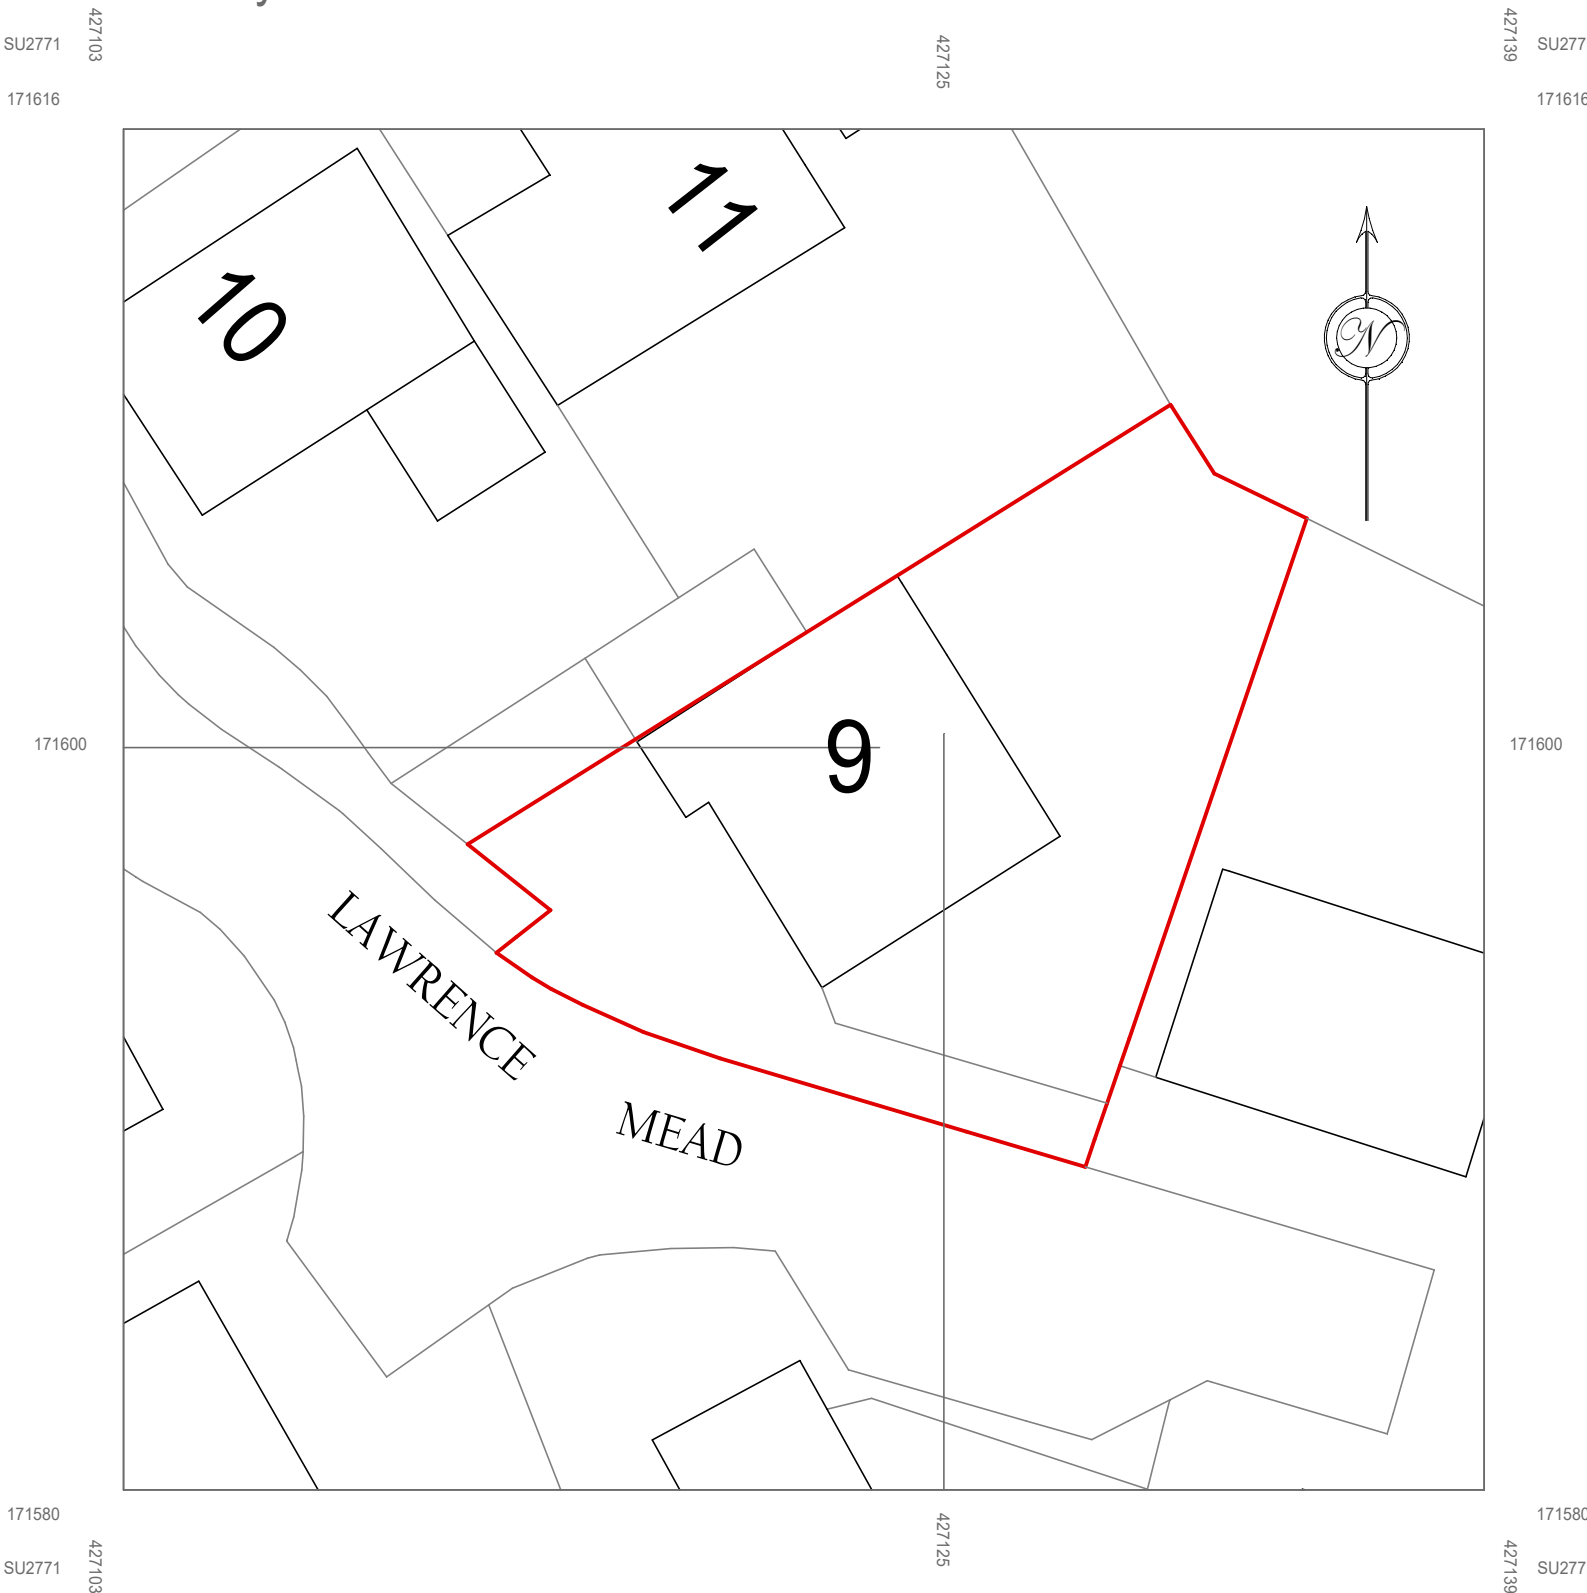


9 LAWRENCE MEAD, RAMSBURY, SN8 2RW
BLOCK PLAN
SCALE 1:200 @ A4
DRAWING NUMBER
LM26/02