
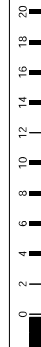


SN11 8AQ

BLOCK PLAN SCALE 1:500@a4 157, Oxford Road, Calne, SN11 8AQ

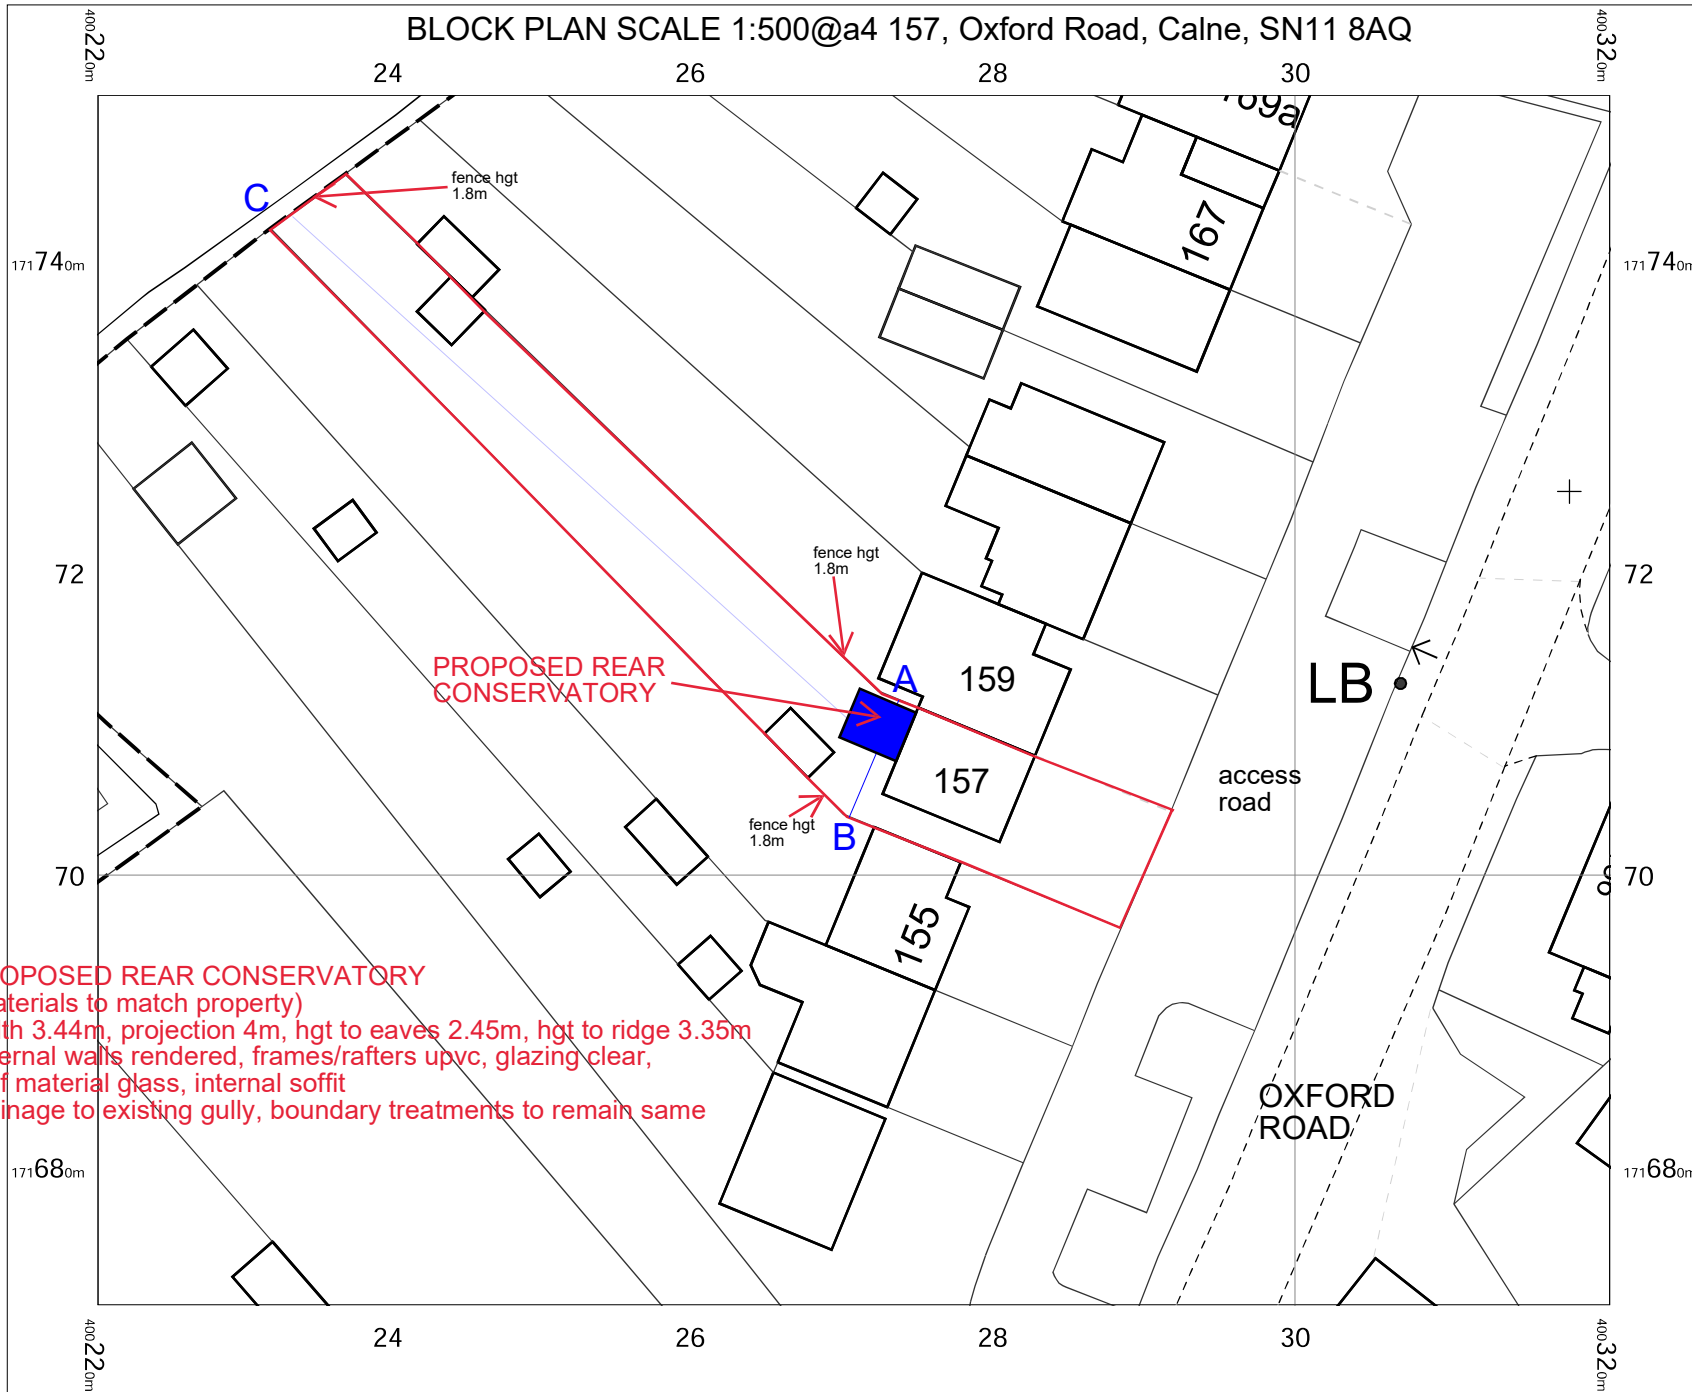

Note distance to boundary
A=0.1m (no roof material to overhang the boundary)
B=4.7m
C=49.3m

OS MasterMap 1250/2500/10000 scale
Sunday, March 22, 2026, ID: CM-01269472
www.centremapslive.co.uk

1:500 scale print at A4, Centre: 400271 E, 171712 N

©Crown Copyright Ordnance Survey. Licence no. AC0000849896



CENTRE
MAPS
LIVE.

FOR A BETTER POINT OF VIEW