



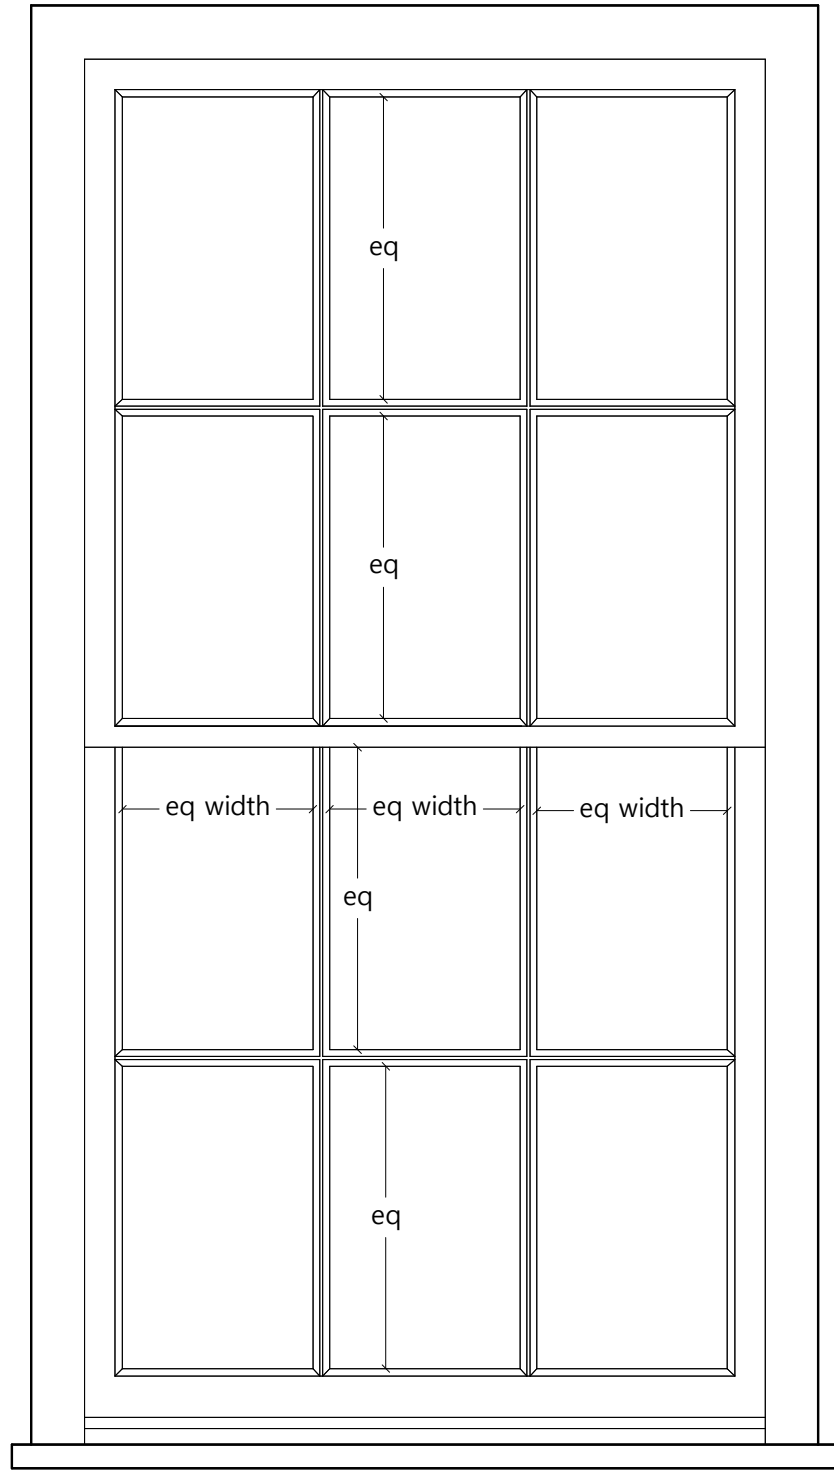


1.0 WG8 South External Elevation

1:10 @ A1, 1:20 @ A3

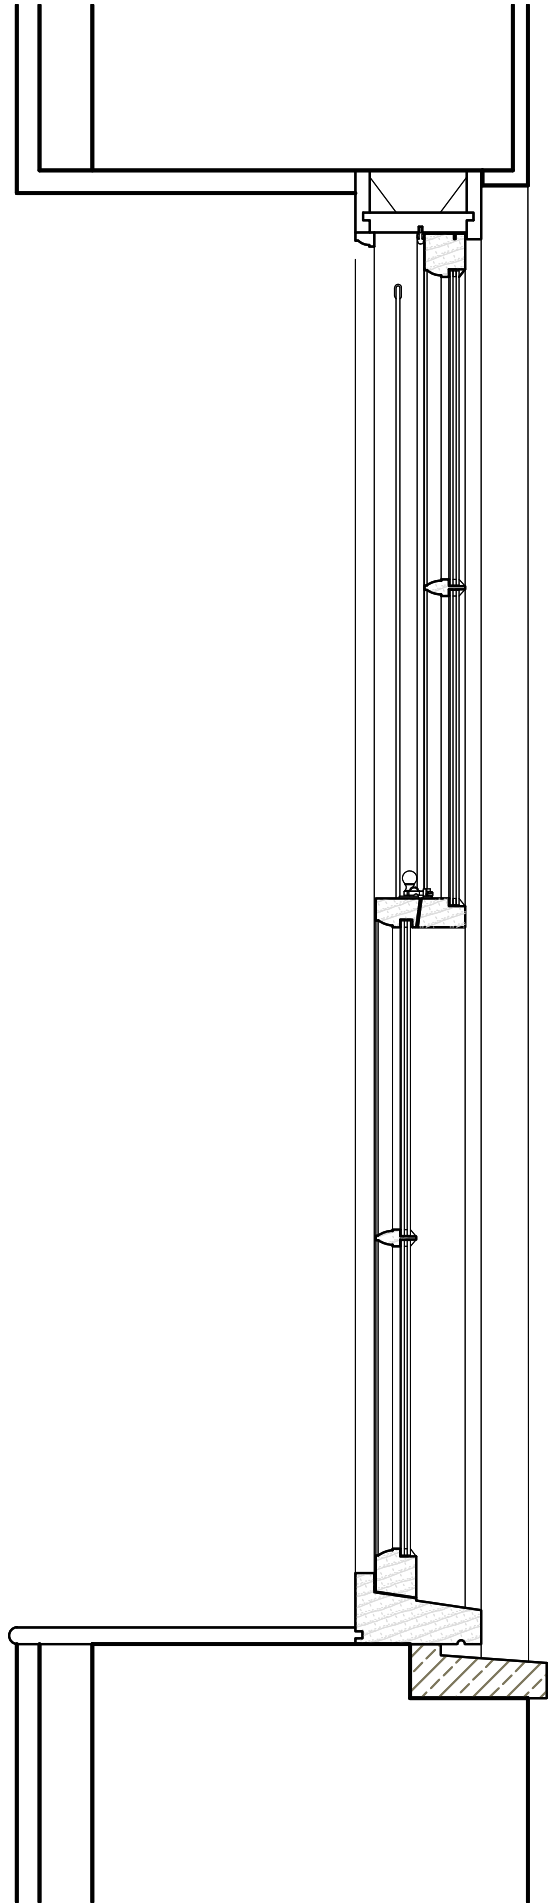

2.0 WG8 Section

1:10 @ A1, 1:20 @ A3

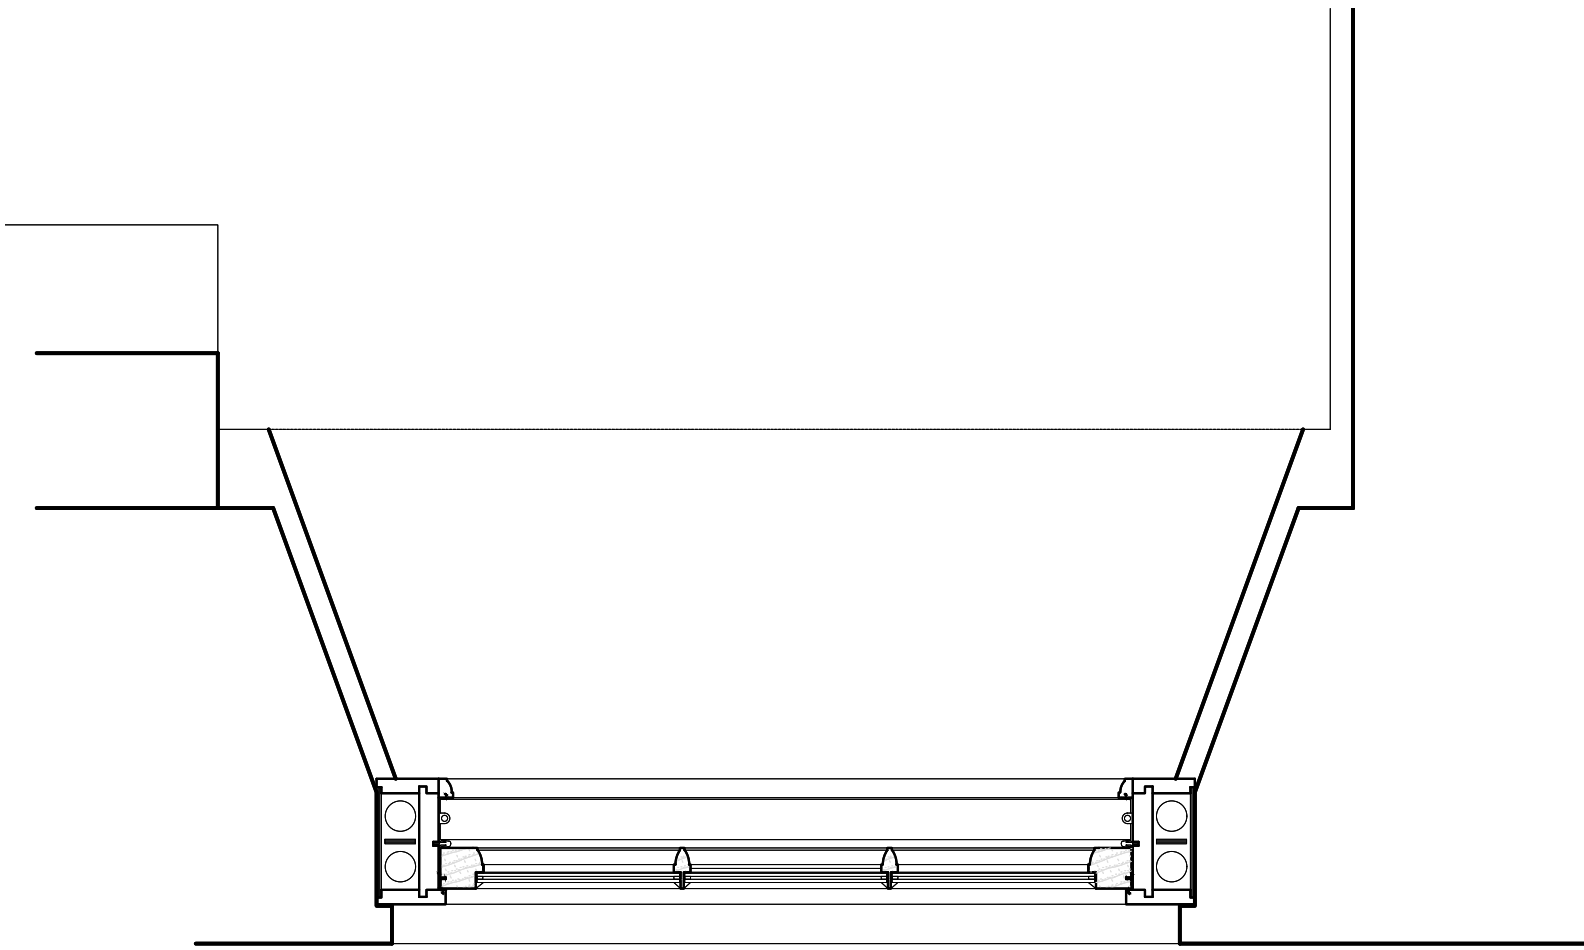


3.0 Plan

1:10 @ A1, 1:20 @ A3

4.1 Head


1:5@A1, 1:10@A3

Ovolo scribed staff bead

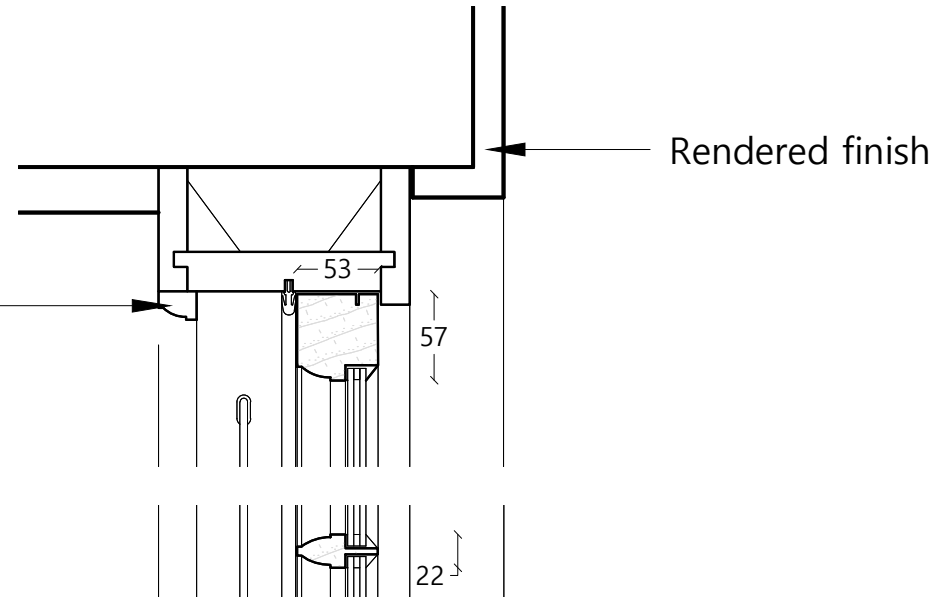



4.2 Meeting Rail

1:5@A1, 1:10@A3

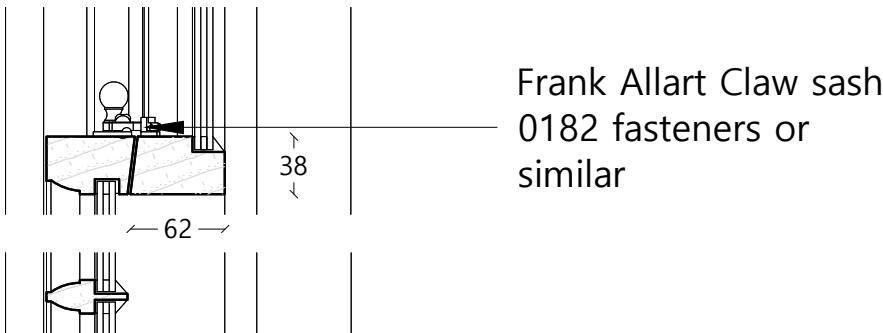


4.3 Cill

1:5@A1, 1:10@A3

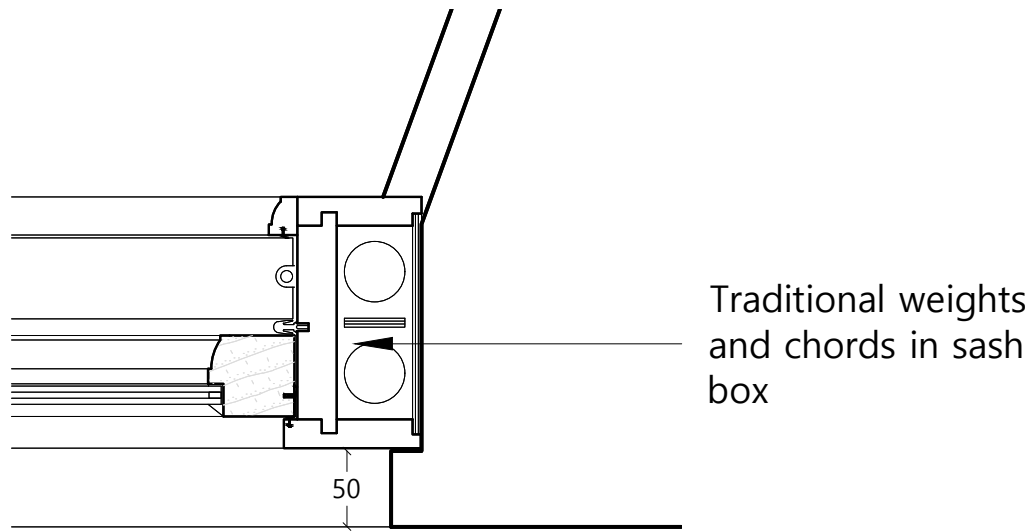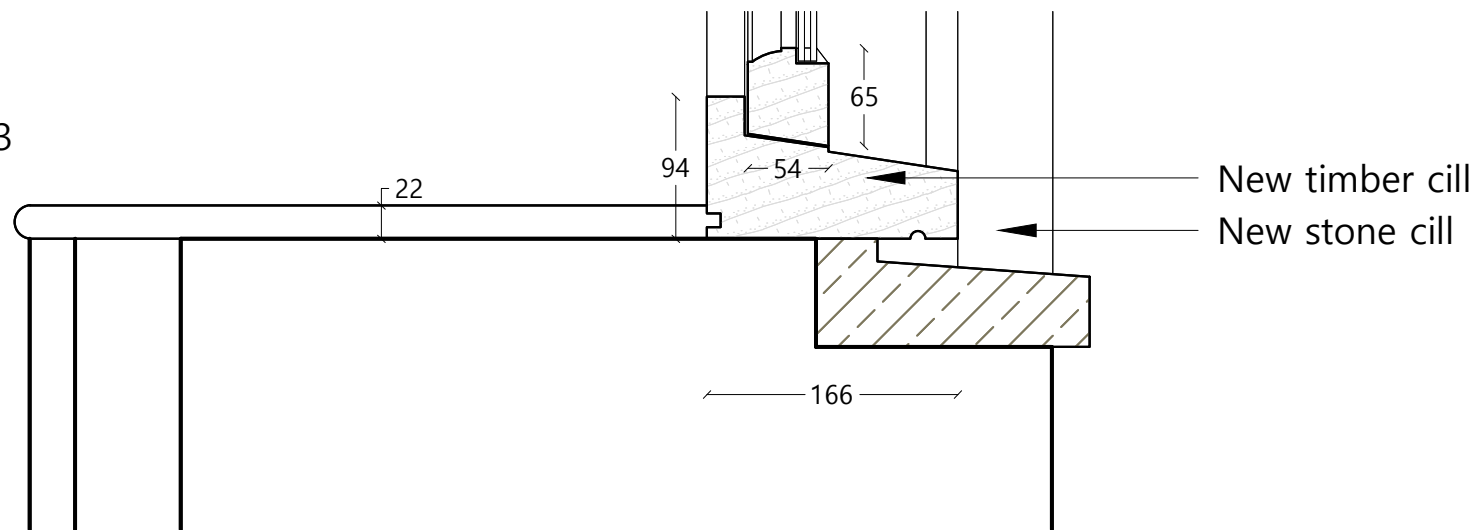

5.0 Jamb

1:5@A1, 1:10@A3

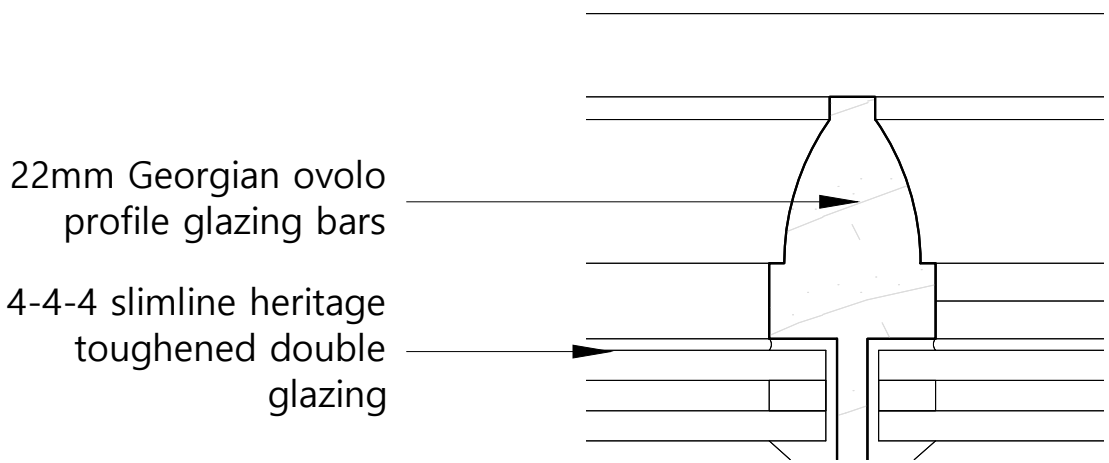

6.0 Glazing Bar

1:1@A1, 1:2@A3


Weather proofing to be agreed with joiner
All existing opening sizes to be confirmed by joiner on site prior to fabrication.

NOTES


Drawings are based on survey data and may not accurately represent what is physically present. Scale for planning purposes only. All dimensions are to be verified on site before proceeding with the work.

All dimensions are in millimeters unless noted otherwise.

James Mackintosh Architects shall be notified in writing of any discrepancies.

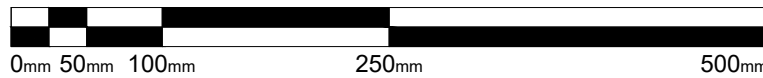

Scale 1:5 @ A1/ 1:10@A3

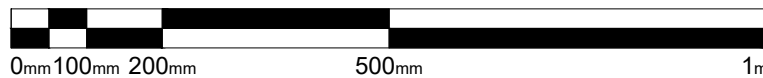

Scale 1:10 @ A1/ 1:20@A3

Weather proofing to be agreed with joiner

- Jan26 IM RB First issue

ISSUE DATE DRAWN CHECKEDDESCRIPTION

JAMES
MACKINTOSH
ARCHITECTS

DESIGN / CONSERVATION / HISTORIC INTERIORS

E. studio@jmackintosh.com
T. 01608 692310 W. www.jamesmackintosharchitects.com

PROJECT Idover Demesne Farm

CLIENT Vaughan Consultancy

DRAWING STATUS Tender

DRG TITLE Sash windows
Set in masonry openings

JOB/DRG No. 381/502

SCALE Various @ A1/A3 REVISION -