




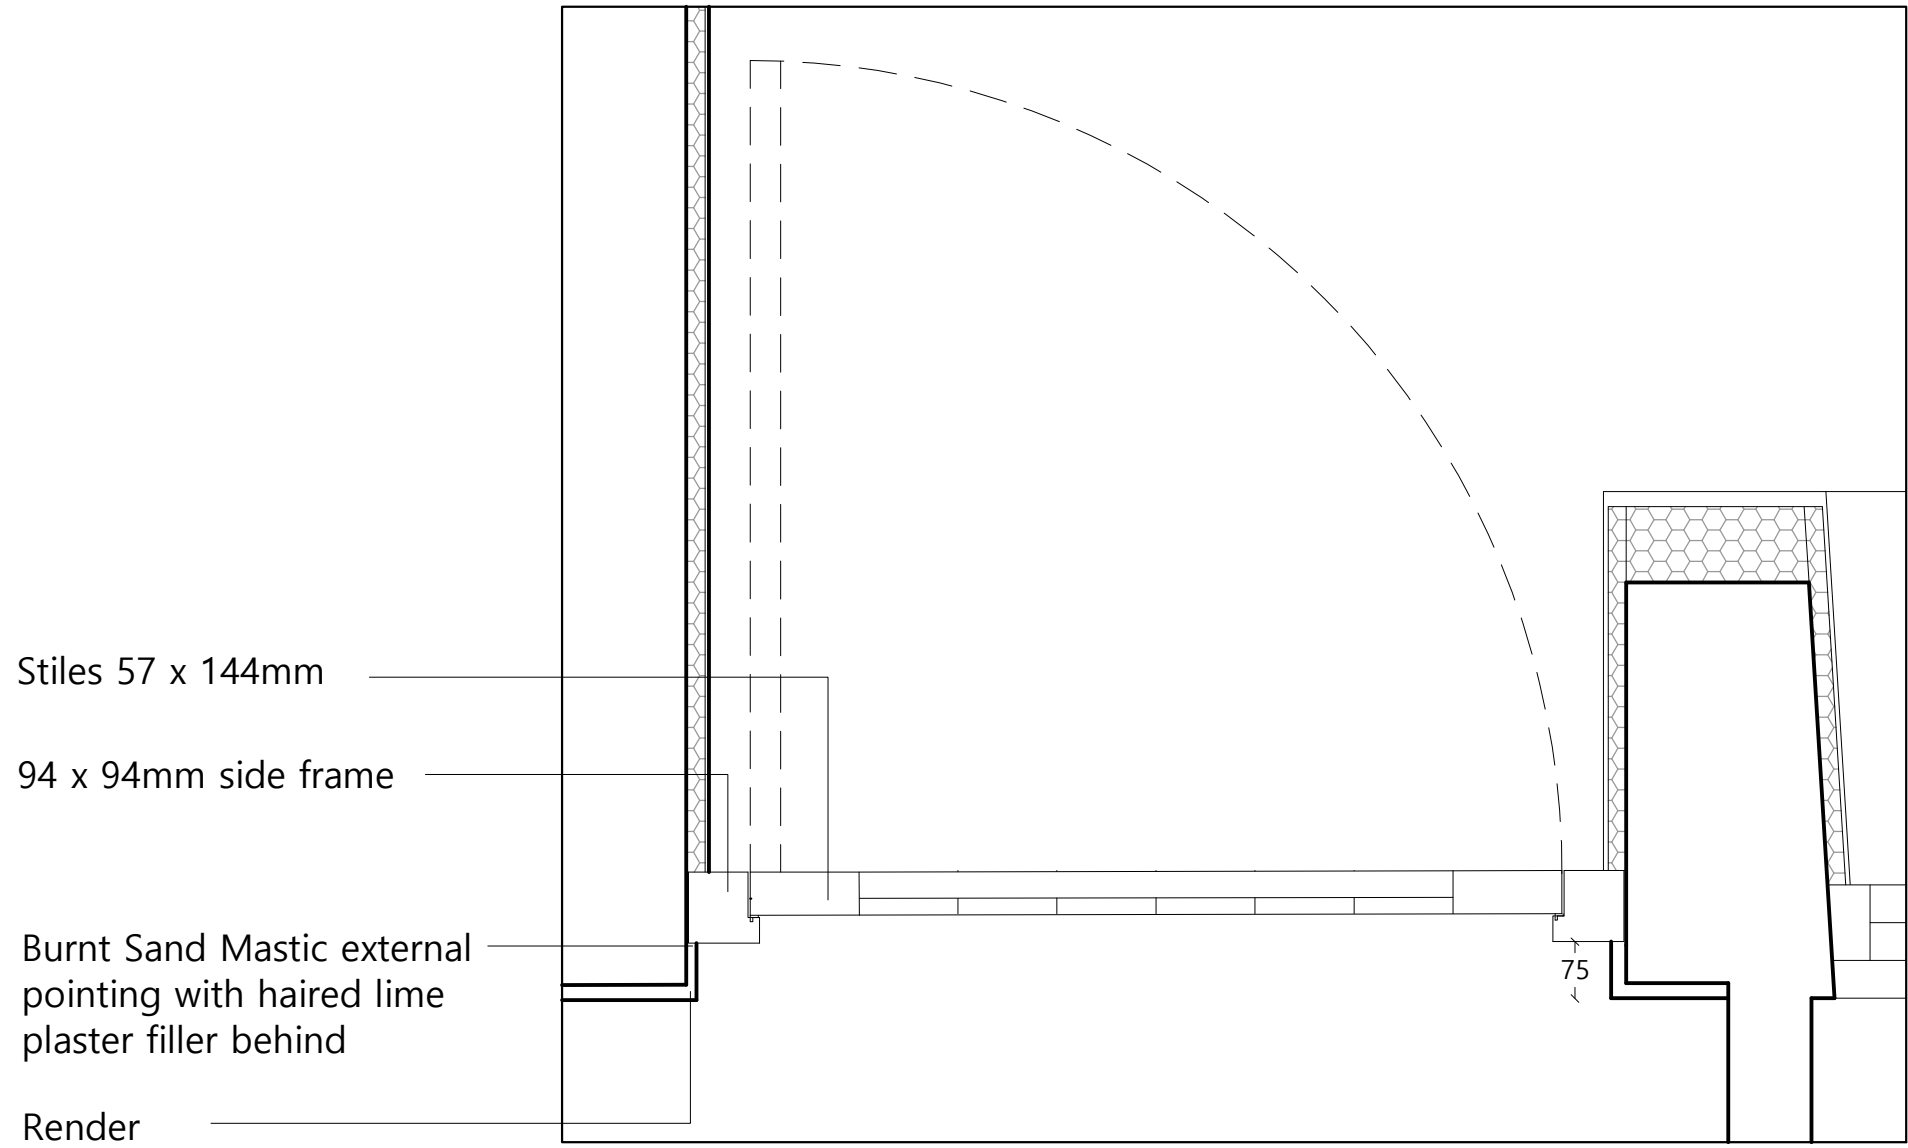


PLAN 1:10

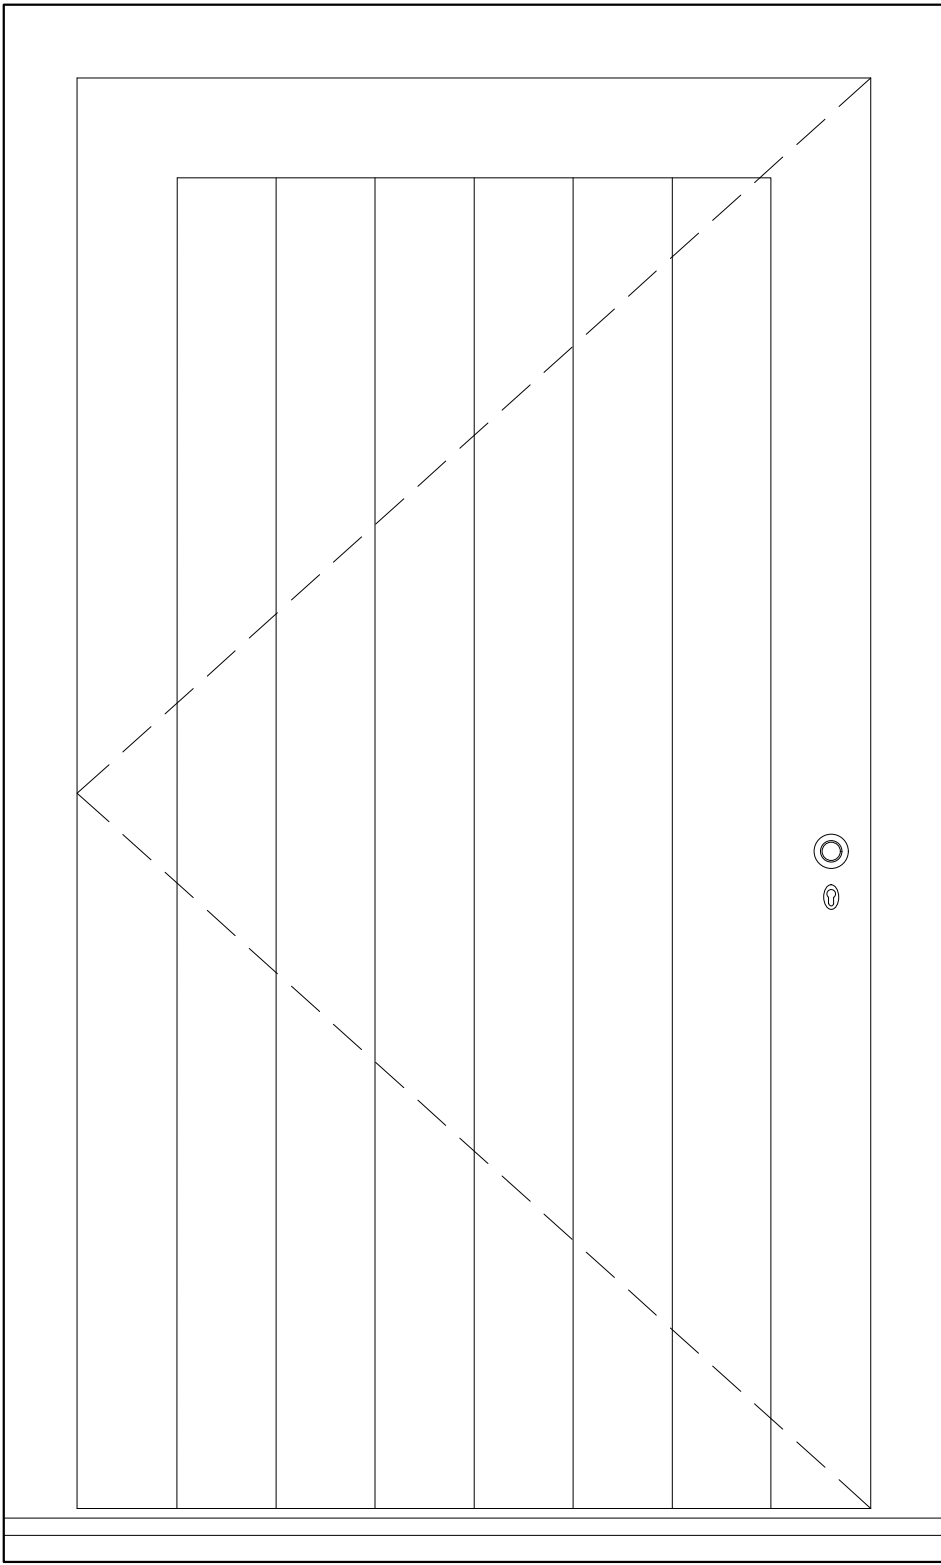



EXTERNAL ELEVATION 1:10

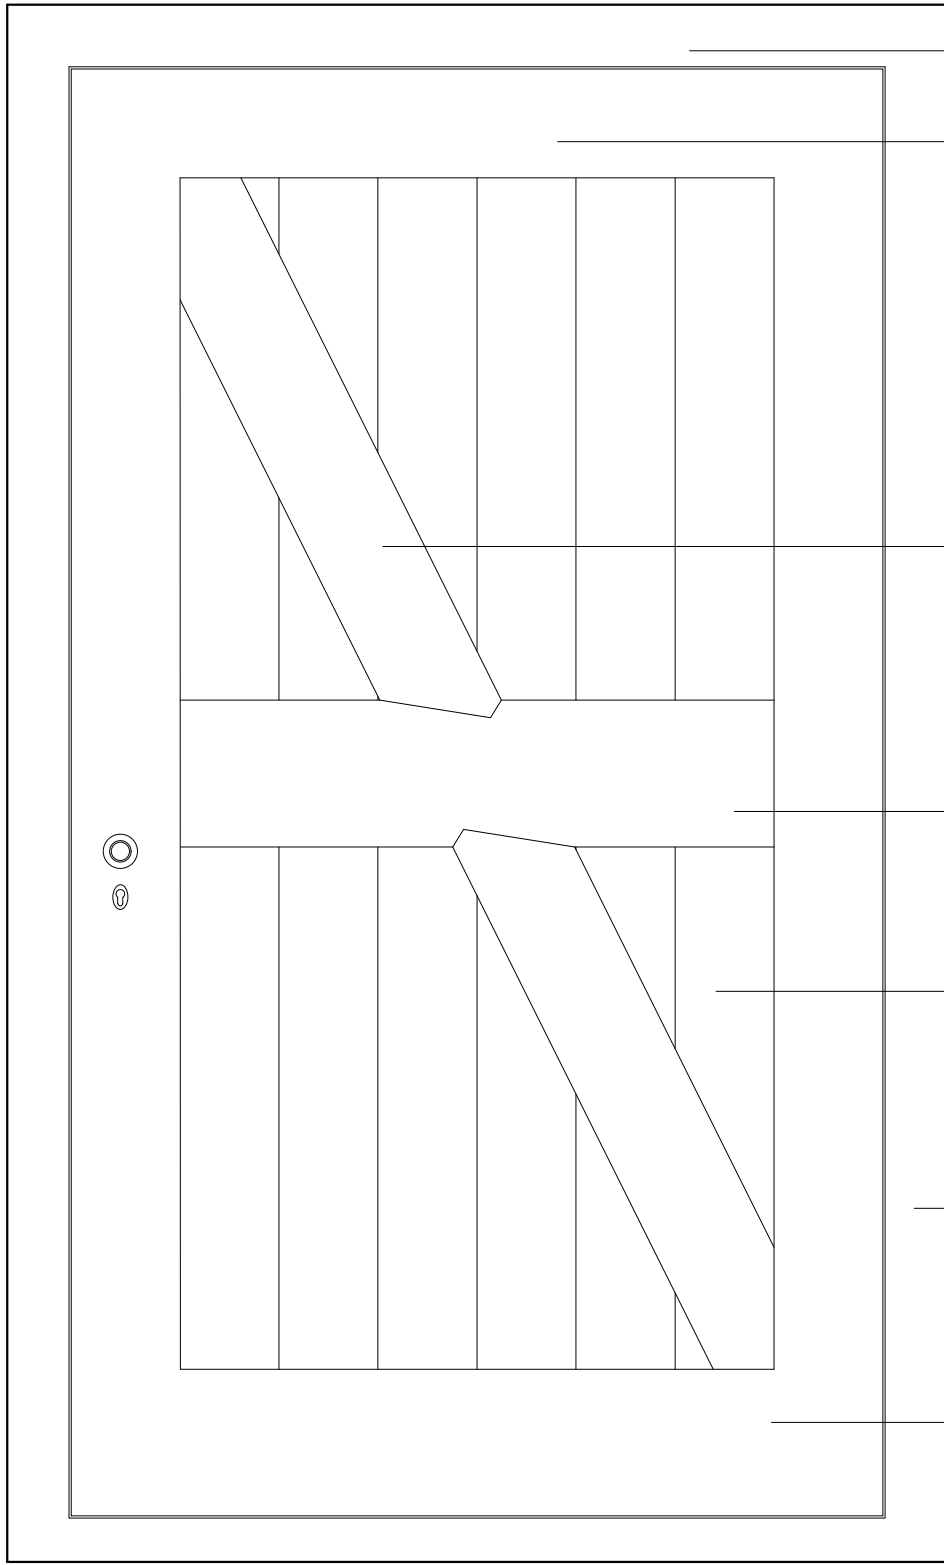


INTERNAL ELEVATION 1:10

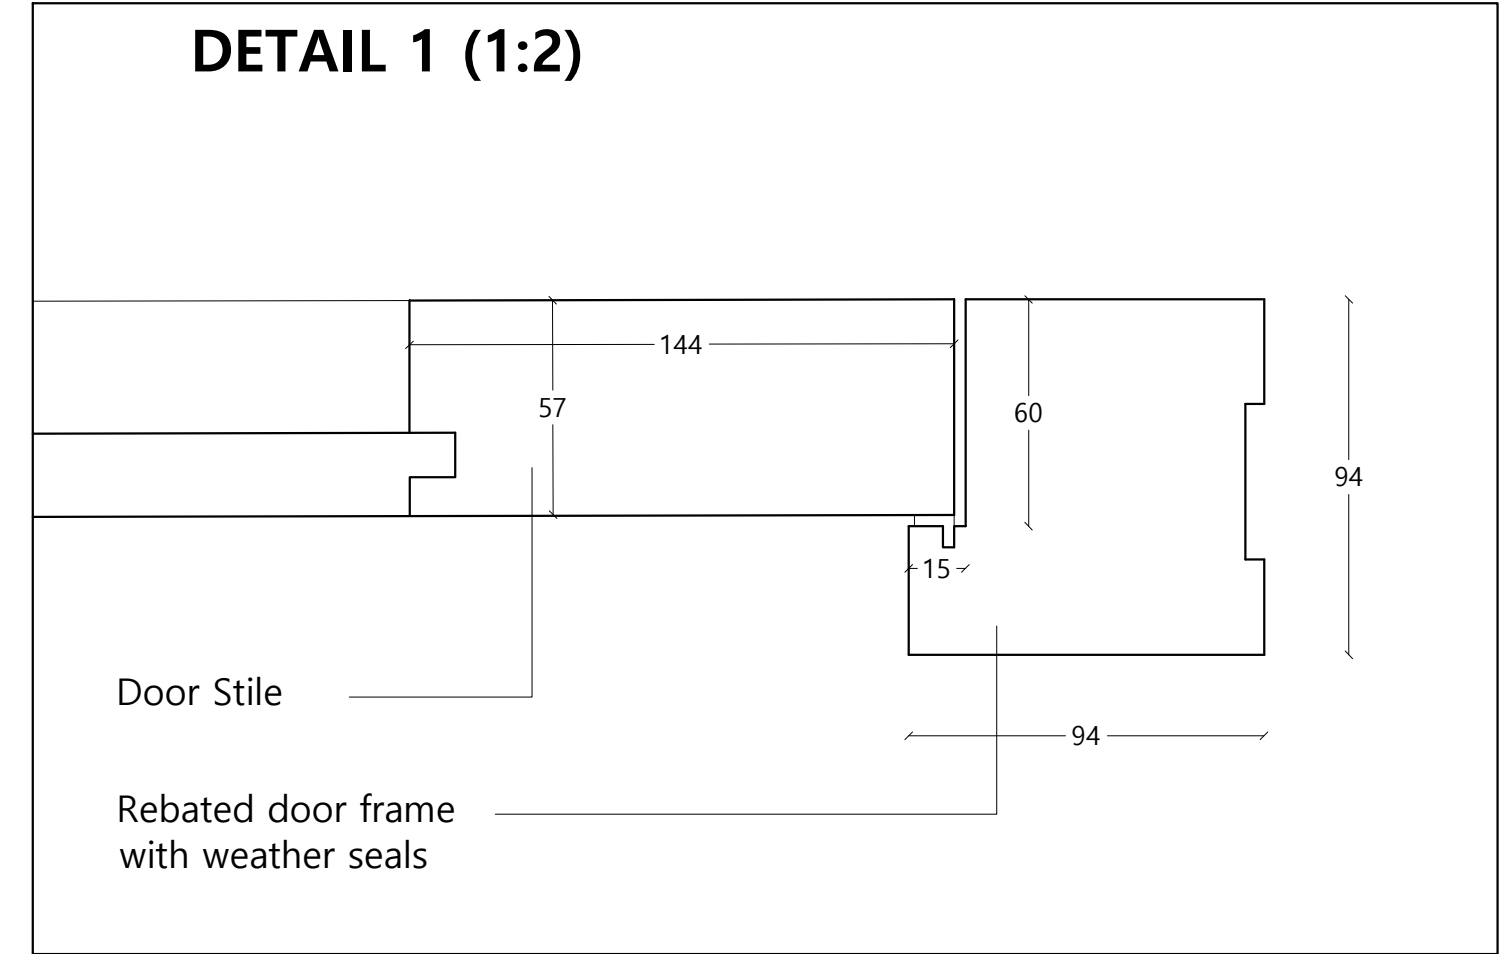

DETAIL 2 (1:2)

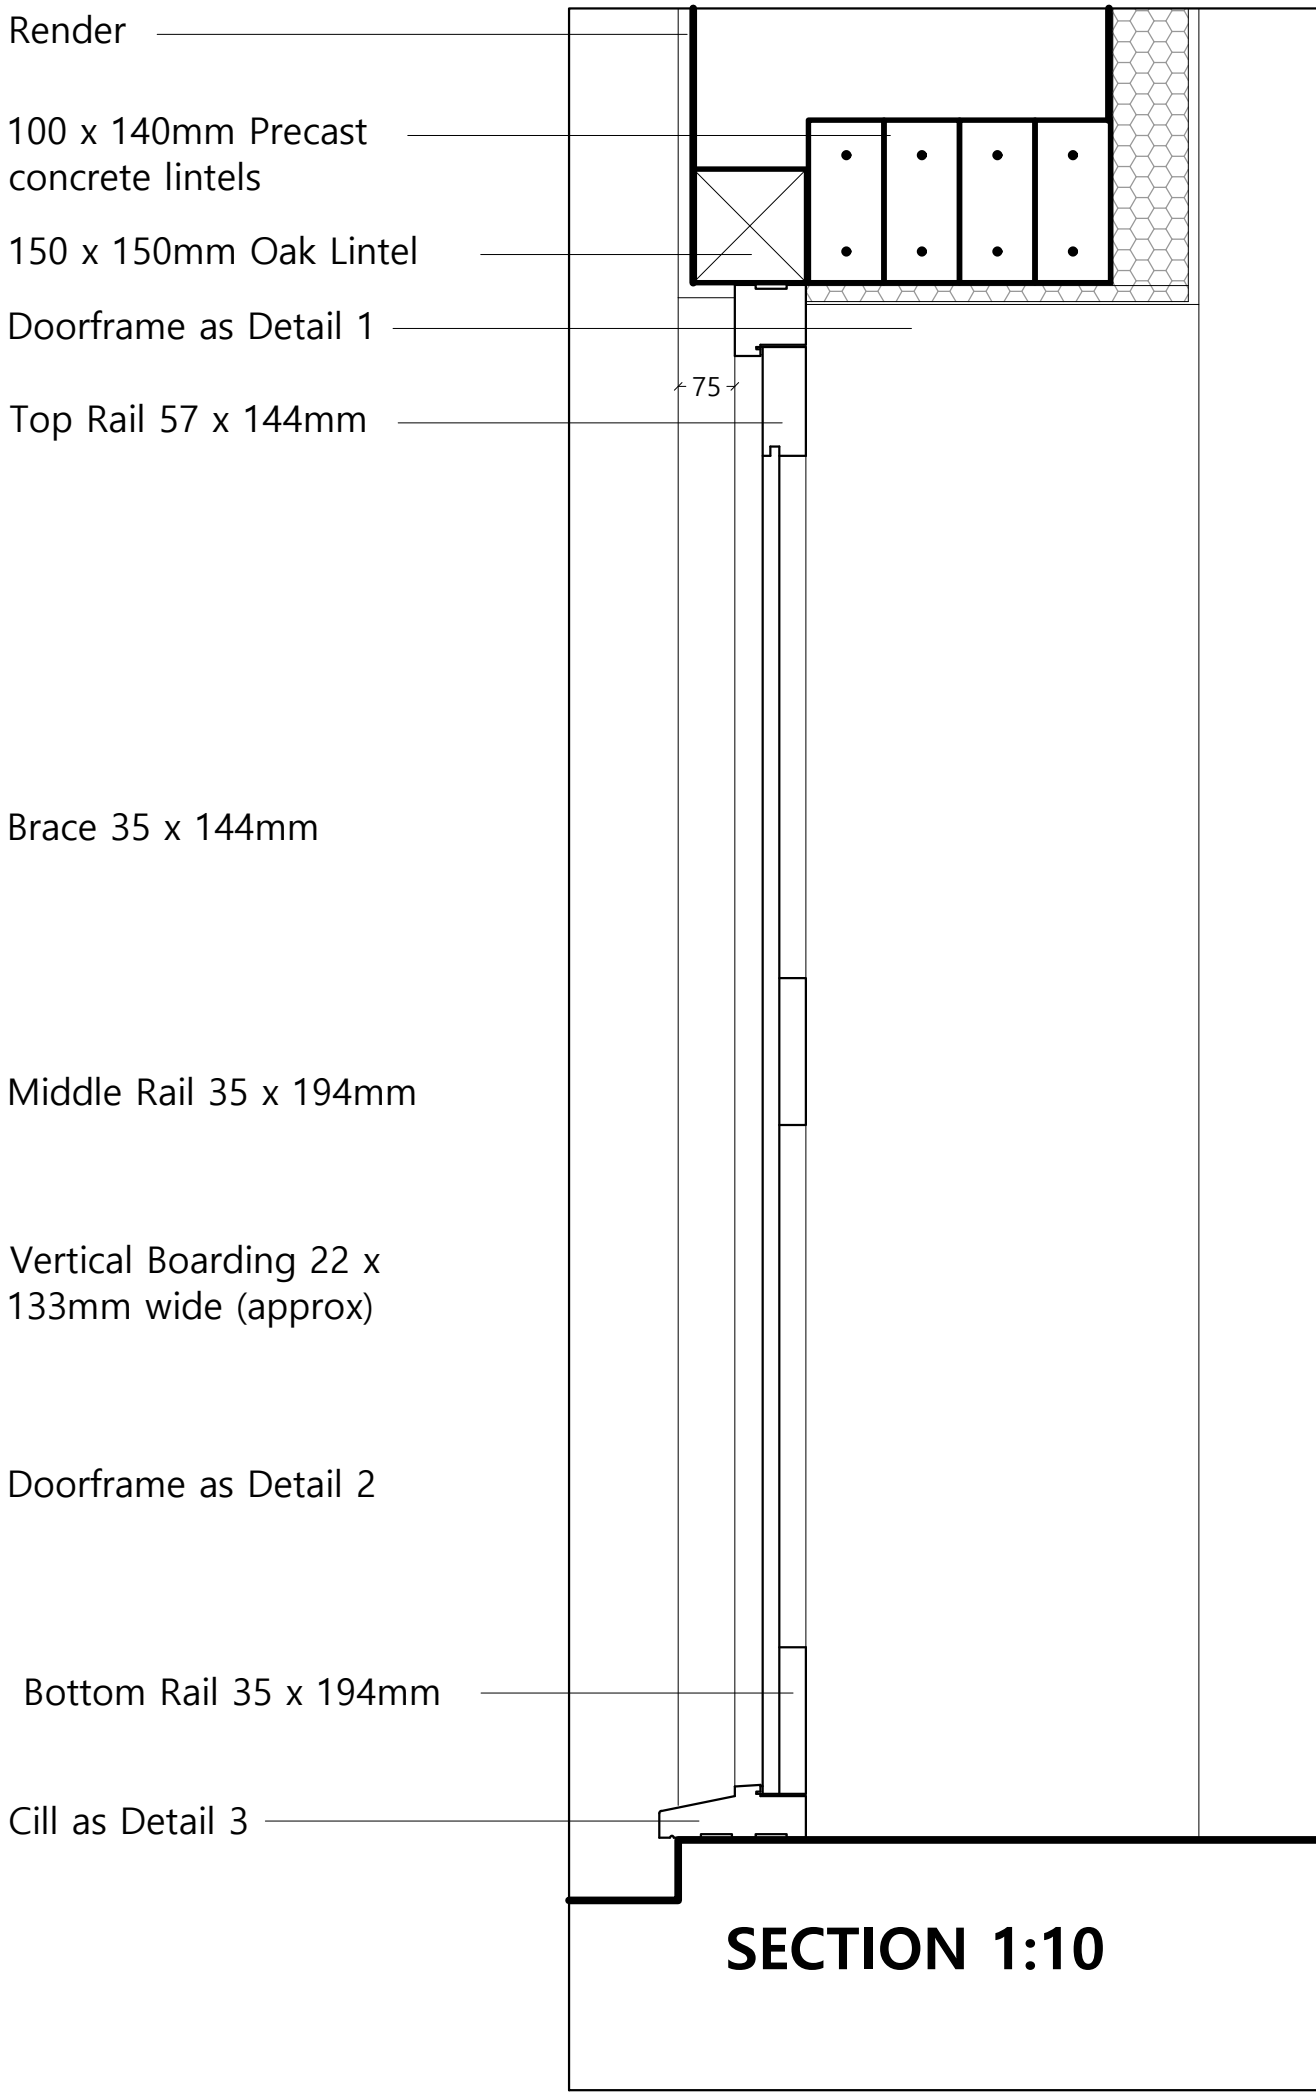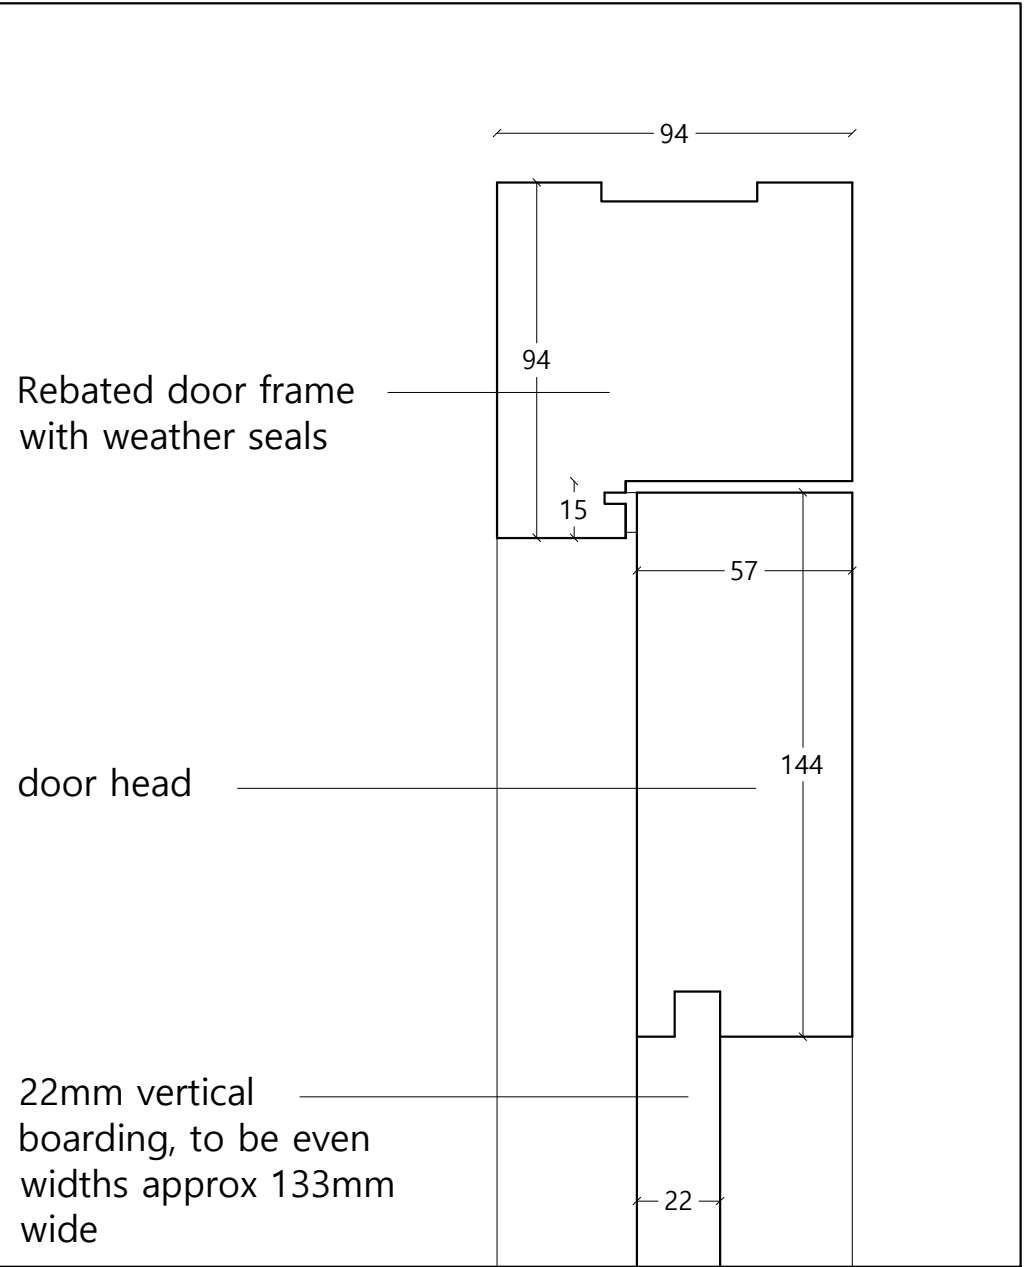

SECTION 1:10

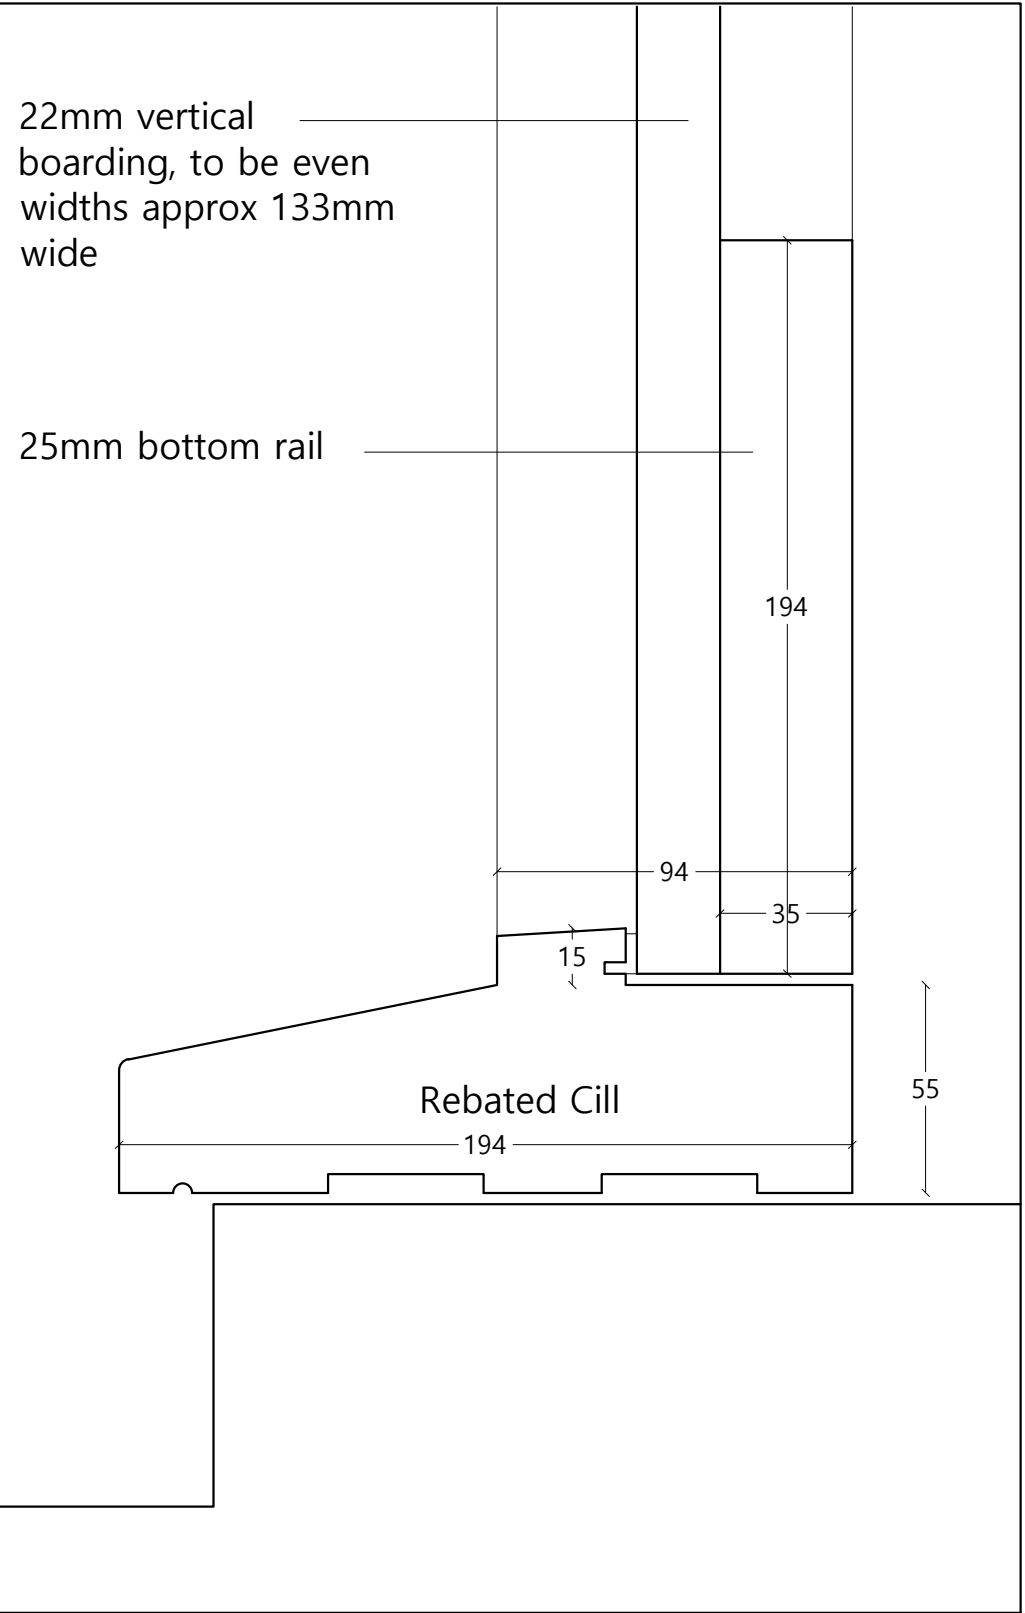

DETAIL 3 (1:2)

Notes

- Overall structural opening dimensions shown are approximate, actual opening size to be measured on site prior to fabrication
- All timber components to be constructed using sustainable hardwood.
- Timber sizes shown are finished (PAR)
- Prepare all new internal joinery for decorating, fill any defects with wood filler and sand smooth, treat any knots with knotting solution prior to applying a full coat of Farrow & Ball primer and under coat and two top coats of Farrow & Ball External Eggshell - colour to be agreed.

NOTES

Drawings are based on survey data and may not accurately represent what is physically present. Scale for planning purposes only. All dimensions are to be verified on site before proceeding with the work.

All dimensions are in millimeters unless noted otherwise.

James Mackintosh Architects shall be notified in writing of any discrepancies.

- Mar 26 RB First issue

ISSUE DATE DRAWN CHECKEDDESCRIPTION

JAMES
MACKINTOSH
ARCHITECTS

DESIGN / CONSERVATION / HISTORIC INTERIORS

E. studio@jmackintosh.com
T. 01608 692310 W. www.jamesmackintosharchitects.com

PROJECT Idover Demesne Farm

CLIENT Vaughan Consultancy

DRAWING STATUS Tender

DRG TITLE Door Details ED5

JOB/DRG No. 512

SCALE 1:2 & 1:10@A1 REVISION -