
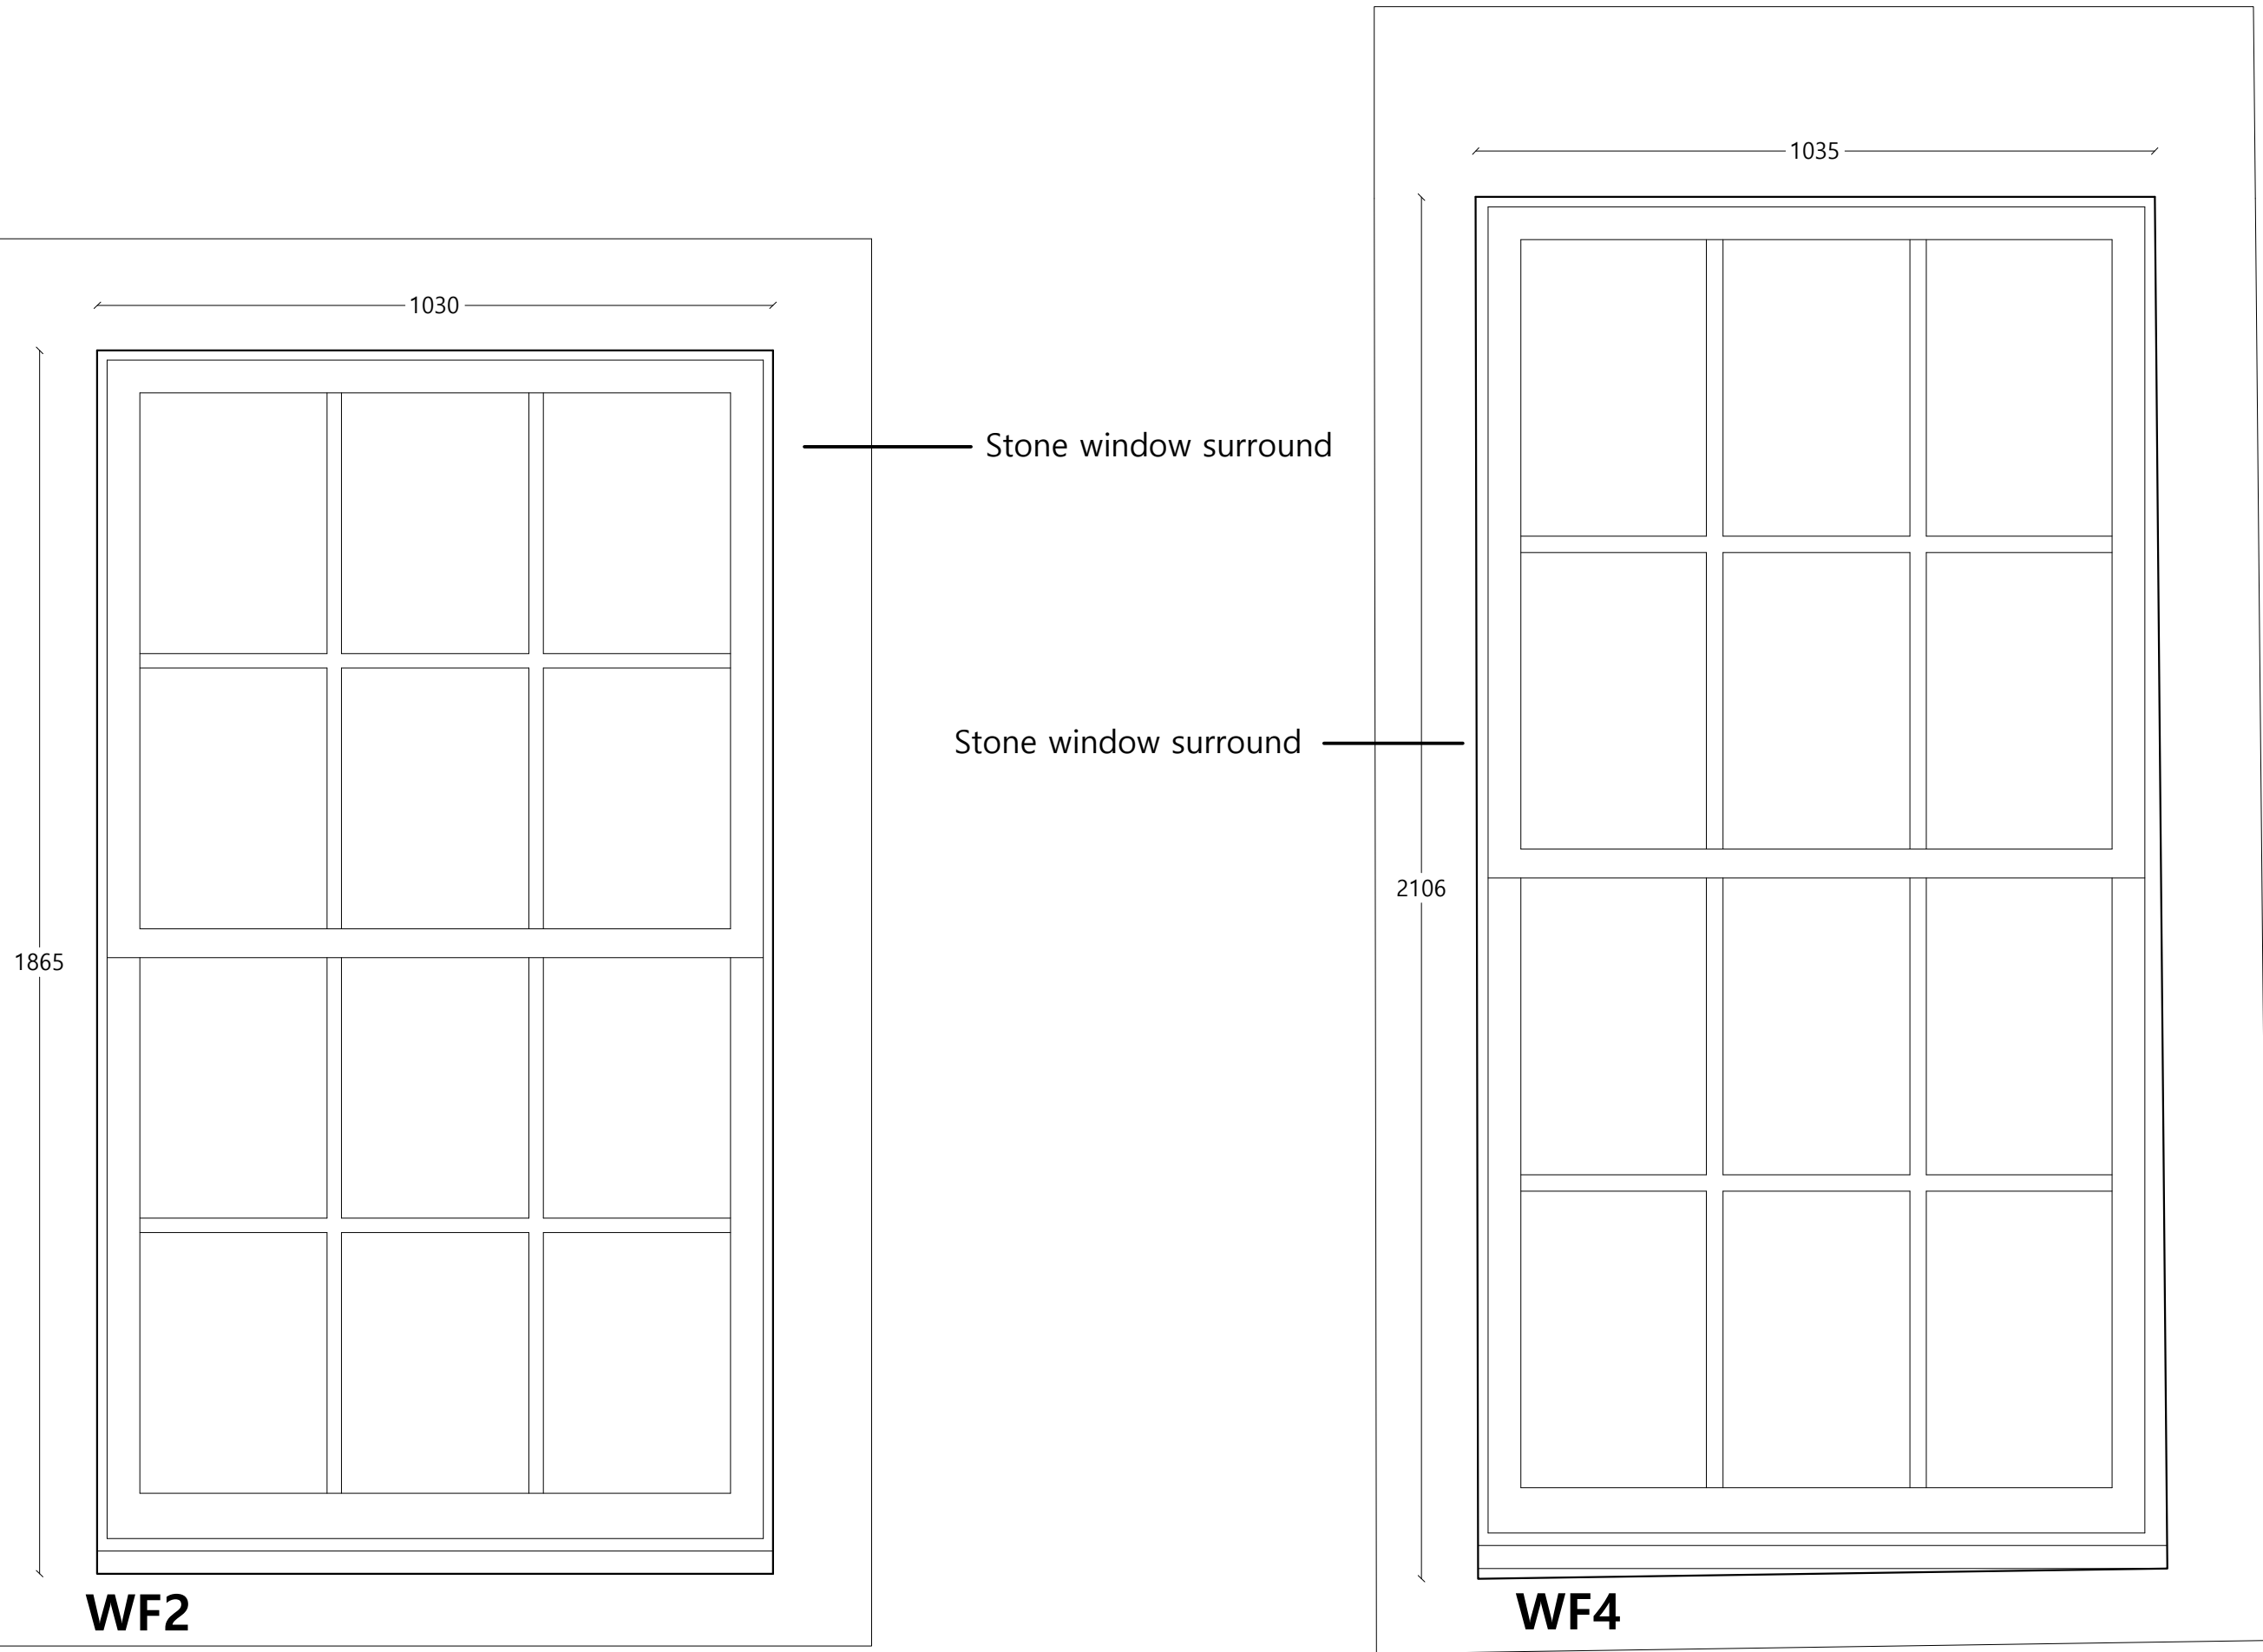


Sash Windows Behind Stone Surrounds


Refer to drawing 381/501 for typical details.

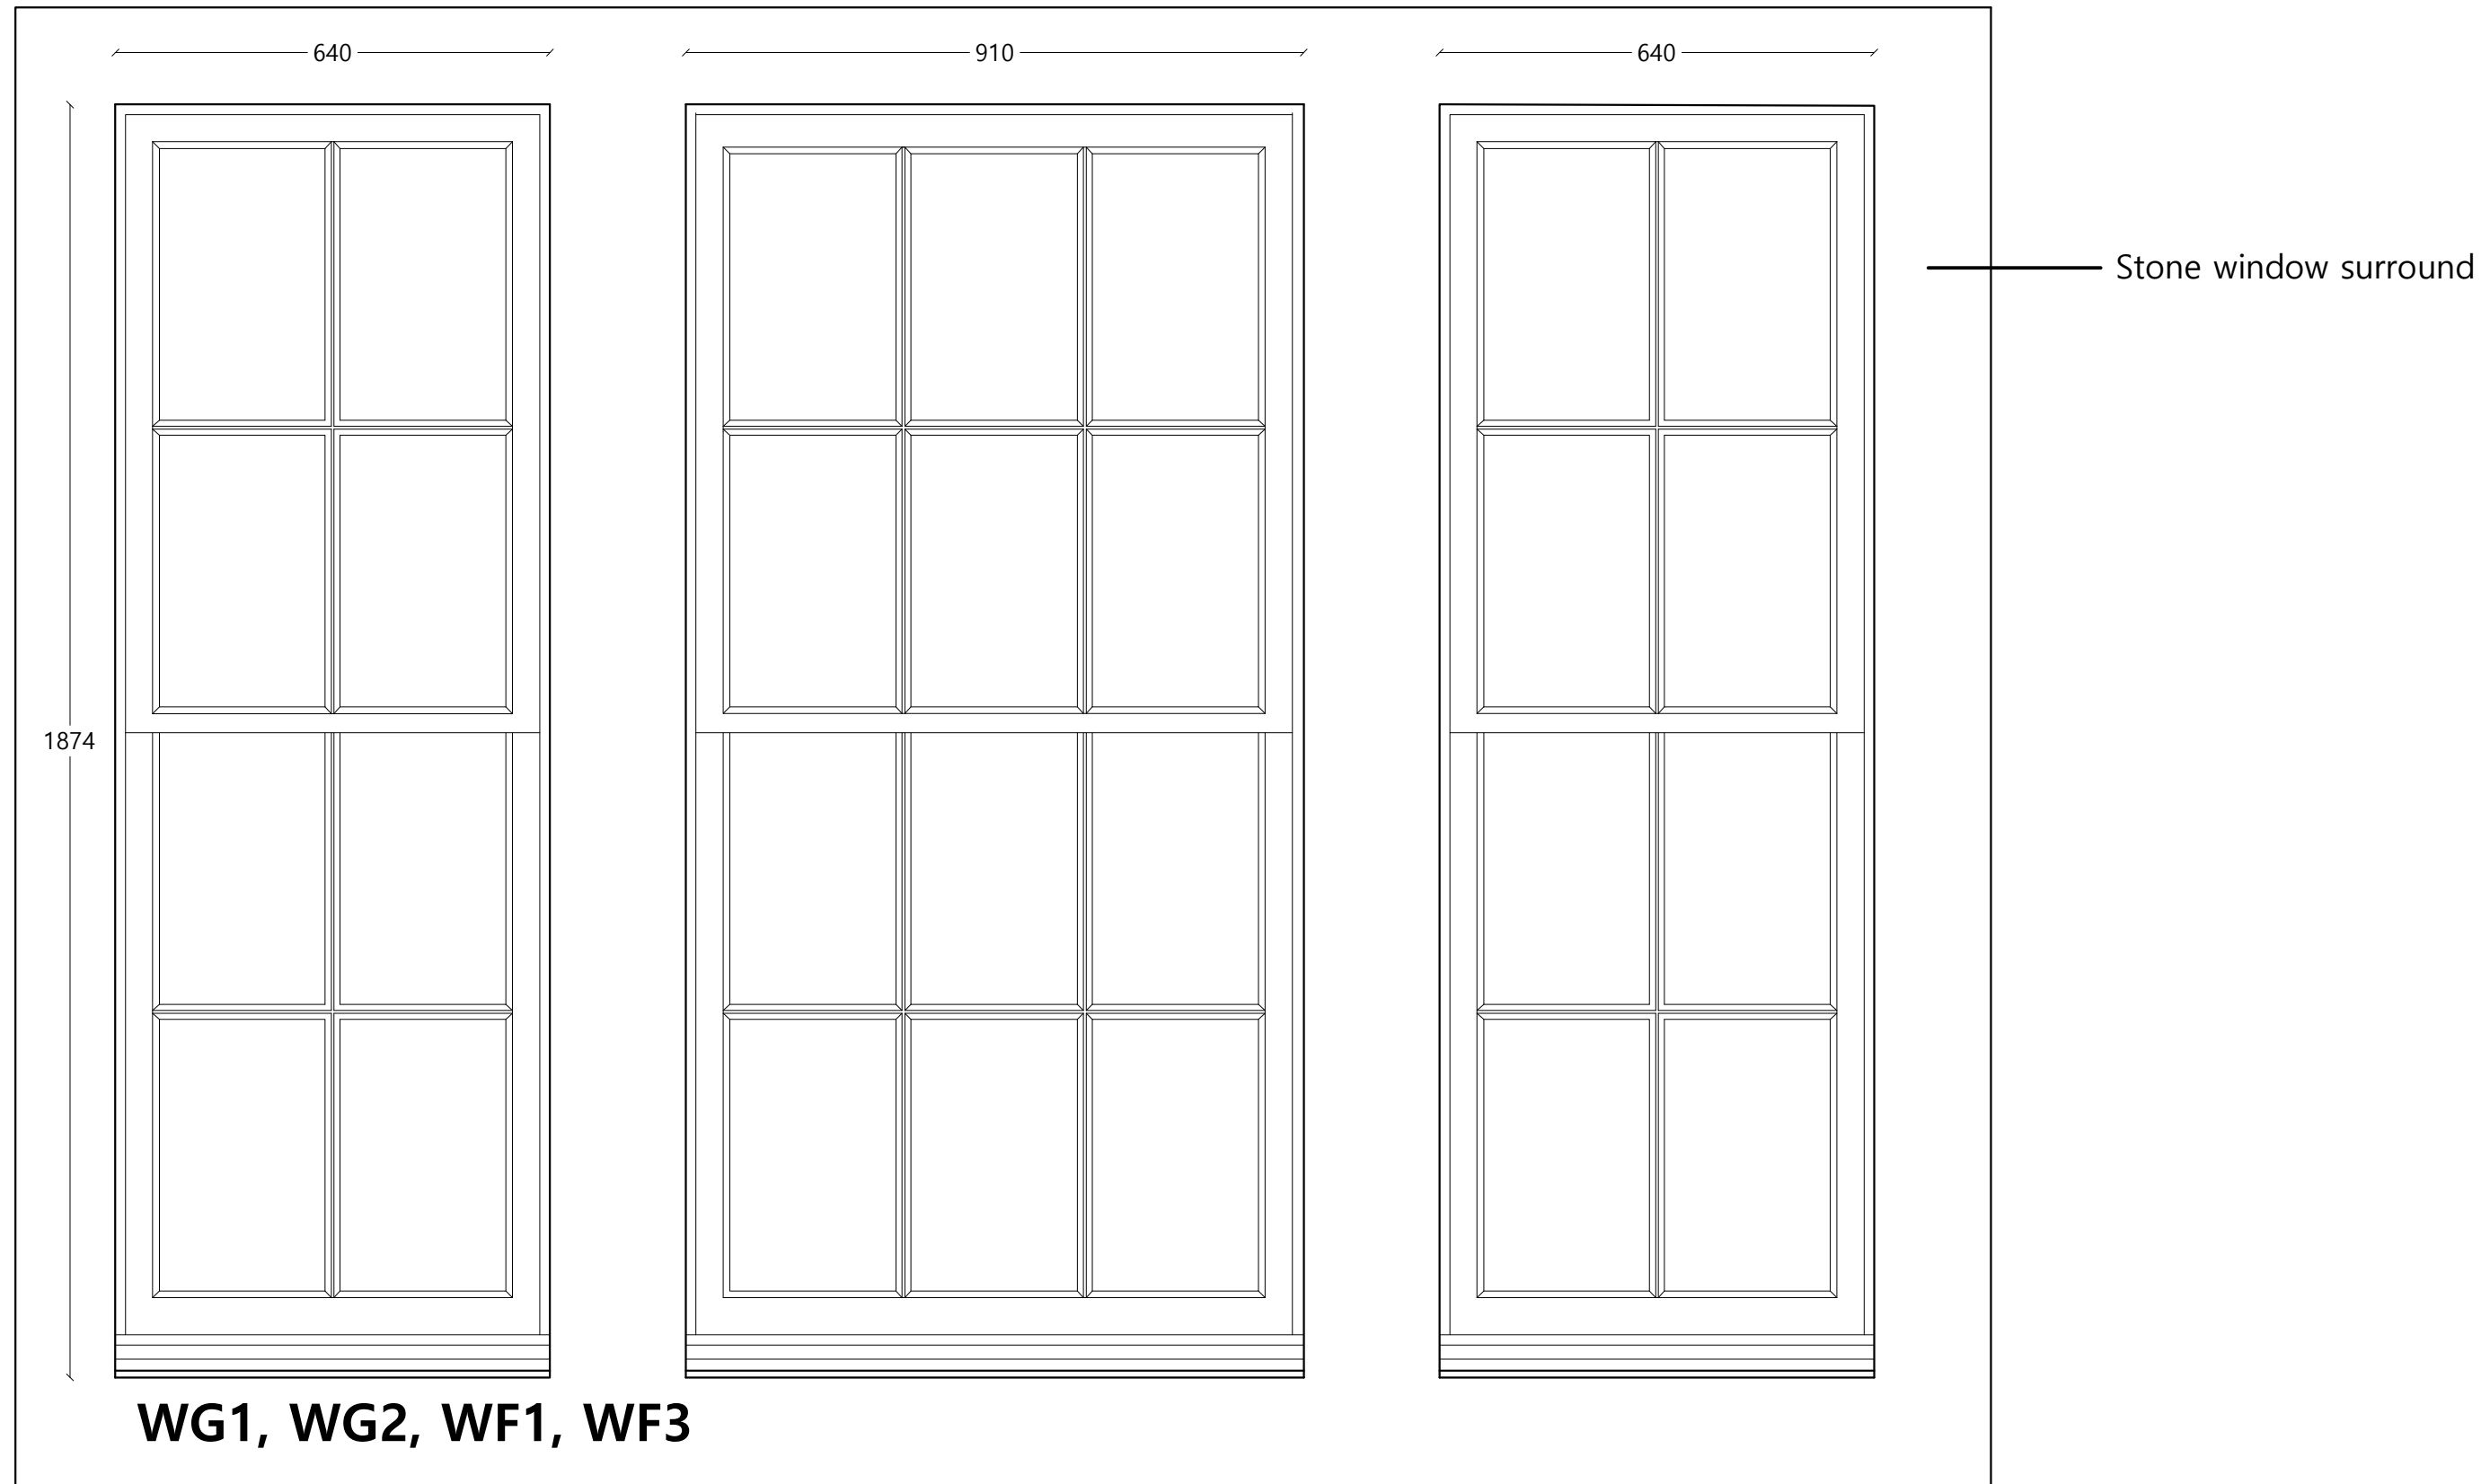


Sash Windows Between Openings

Refer to drawing 381/502 for details

WG8

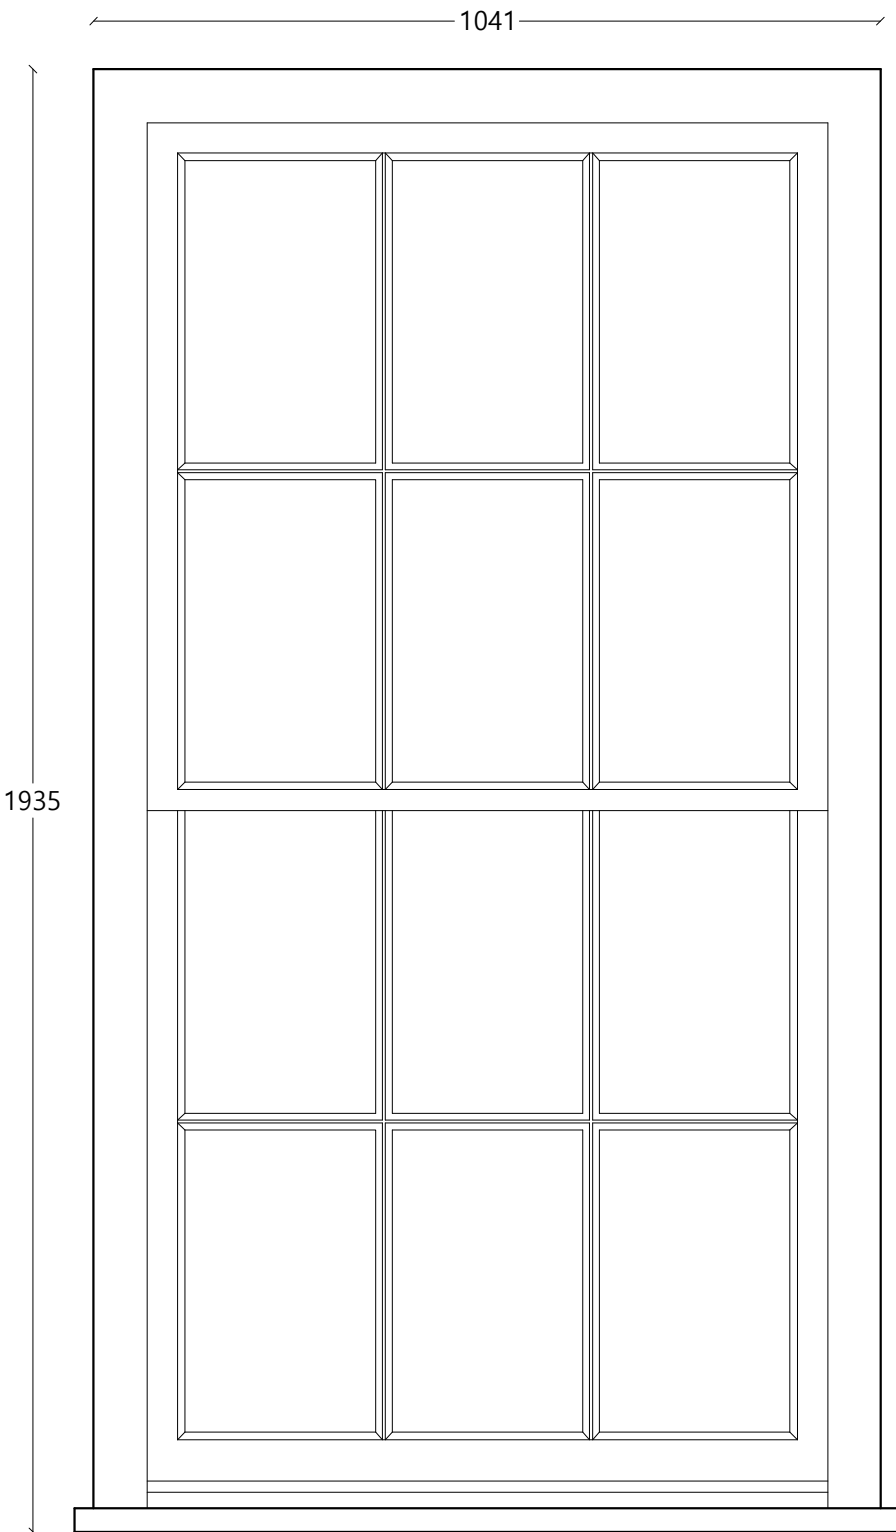

WF8

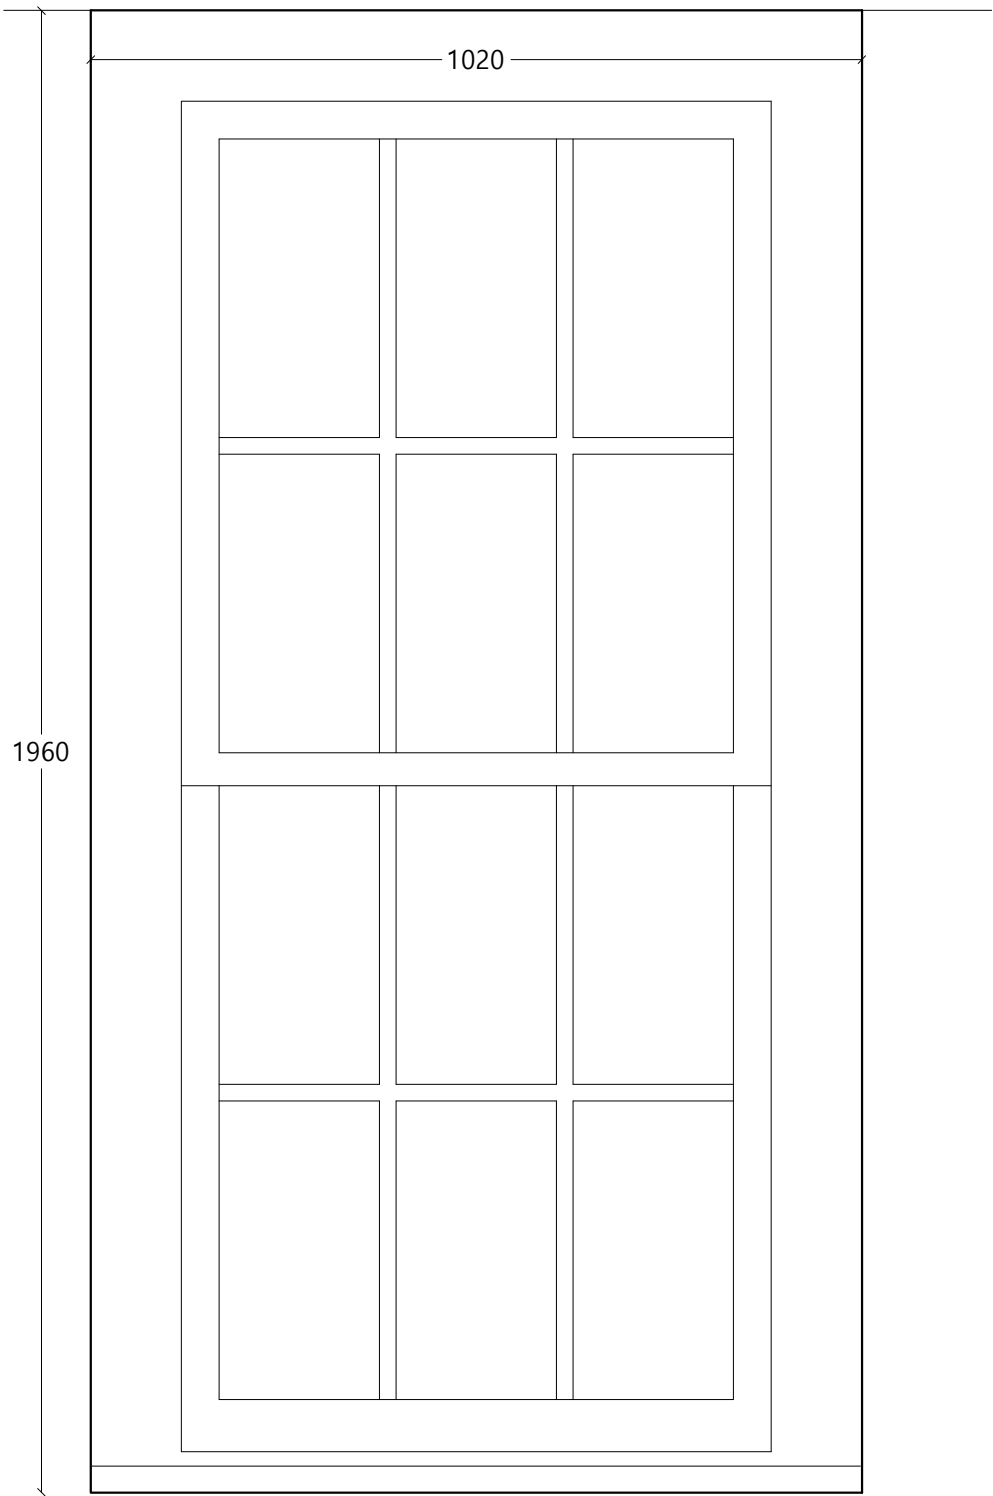

Notes


- Structural opening sizes shown.
- Read in conjunction with detail drawings 381/501& 502.
- All windows to be provided with trickle vents.
- Weather proofing to be agreed with joiner.
- All existing opening sizes to be confirmed by joiner on site prior to fabrication.
- First floor sash windows to be fitted with child restrictors
- Attic windows to be fitted with child restrictors
- Allow a provisional sum of £250.00 per window for supply of ironmongery.
- All windows to be from hardwood.
- Prepare all new joinery for decorating, fill any defects with wood filler and sand smooth, treat any knots with knotting solution prior to applying a full coat of Farrow & Ball primer and under coat and two top coats of Farrow & Ball External Eggshell - colour to be agreed

NOTES

Drawings are based on survey data and may not accurately represent what is physically present. Scale for planning purposes only. All dimensions are to be verified on site before proceeding with the work.

All dimensions are in millimeters unless noted otherwise.

James Mackintosh Architects shall be notified in writing of any discrepancies.

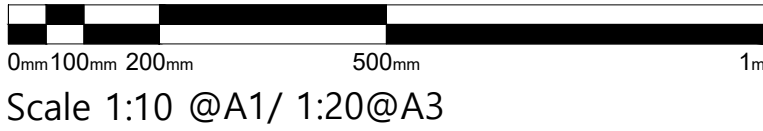

-	Mar26	RB	First issue
ISSUE	DATE	DRAWN	CHECKEDDESCRIPTION

JAMES
MACKINTOSH
ARCHITECTS

DESIGN / CONSERVATION / HISTORIC INTERIORS

E. studio@jmackintosh.com
T. 01608 692310 W. www.jamesmackintosharchitects.com

PROJECT	Idover Demesne Farm
CLIENT	Vaughan Consultancy
DRAWING STATUS	LBC

DRG TITLE	Sash Window Schedule
JOB/DRG No.	381/513
SCALE	1:10@A1/1:20@A3
REVISION	-