


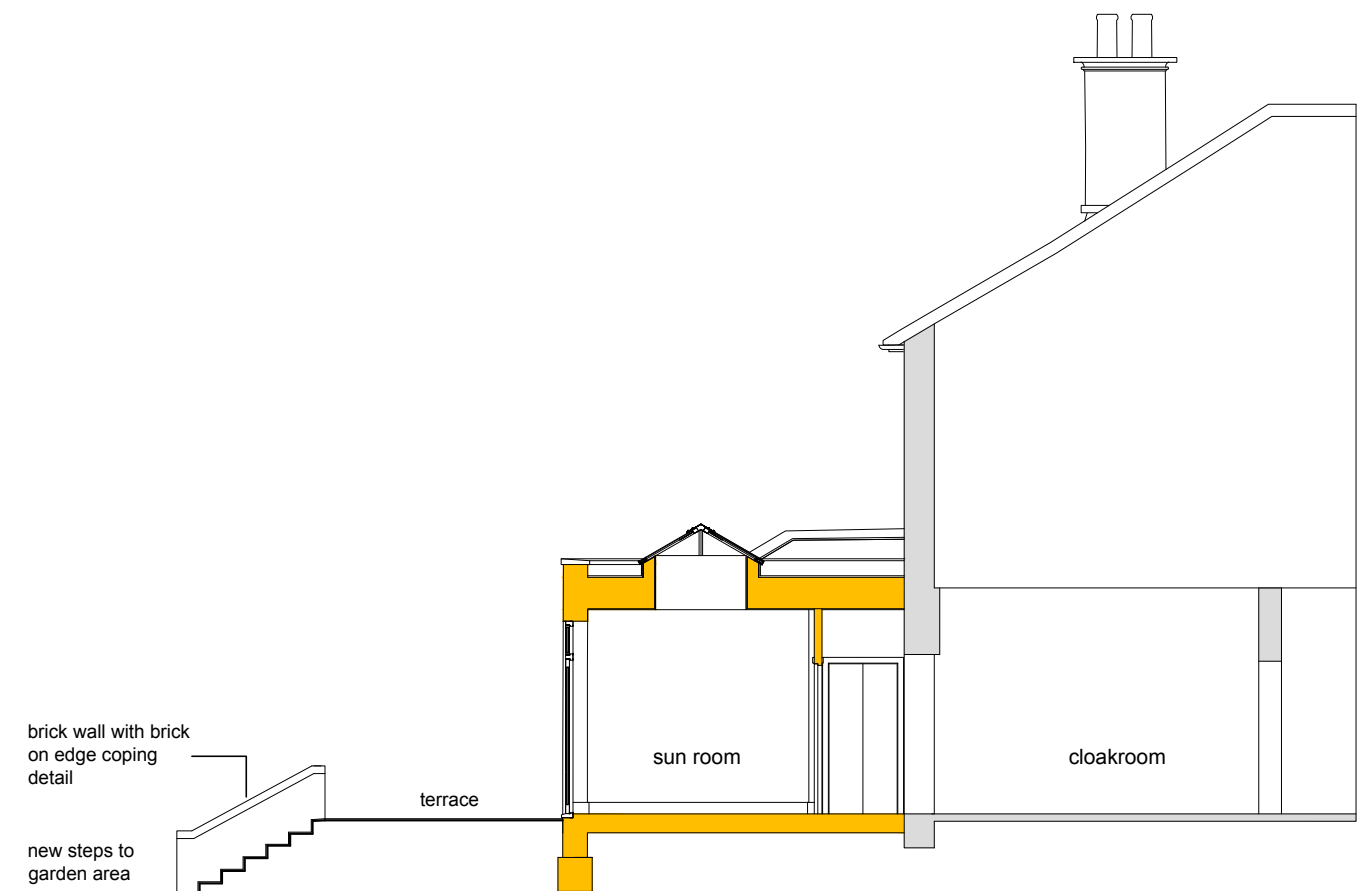

datum - 131.00

SECTION X-X - PROPOSED

SECTION Y-Y - PROPOSED

proposed new works

0 5 10

P E T E R E L D R I D G E A R C H I T E C T			
Project: Proposed Extension & Alterations Prospect House, East Knoyle, SP3 6AR	Date: March 26	Scale: 1:100@a3	CHARTERED ARCHITECT The Banking Hall High Street Stalbridge Sturminster Newton Dorset DT10 2LH TEL : 01935 815751 e-mail: info@pe-architects.com
Description: Section X - X & Y - Y PROPOSED	Drn by: PE	Drg No: PH-AAJ- PS09-1	
	Chkd by: PE		