


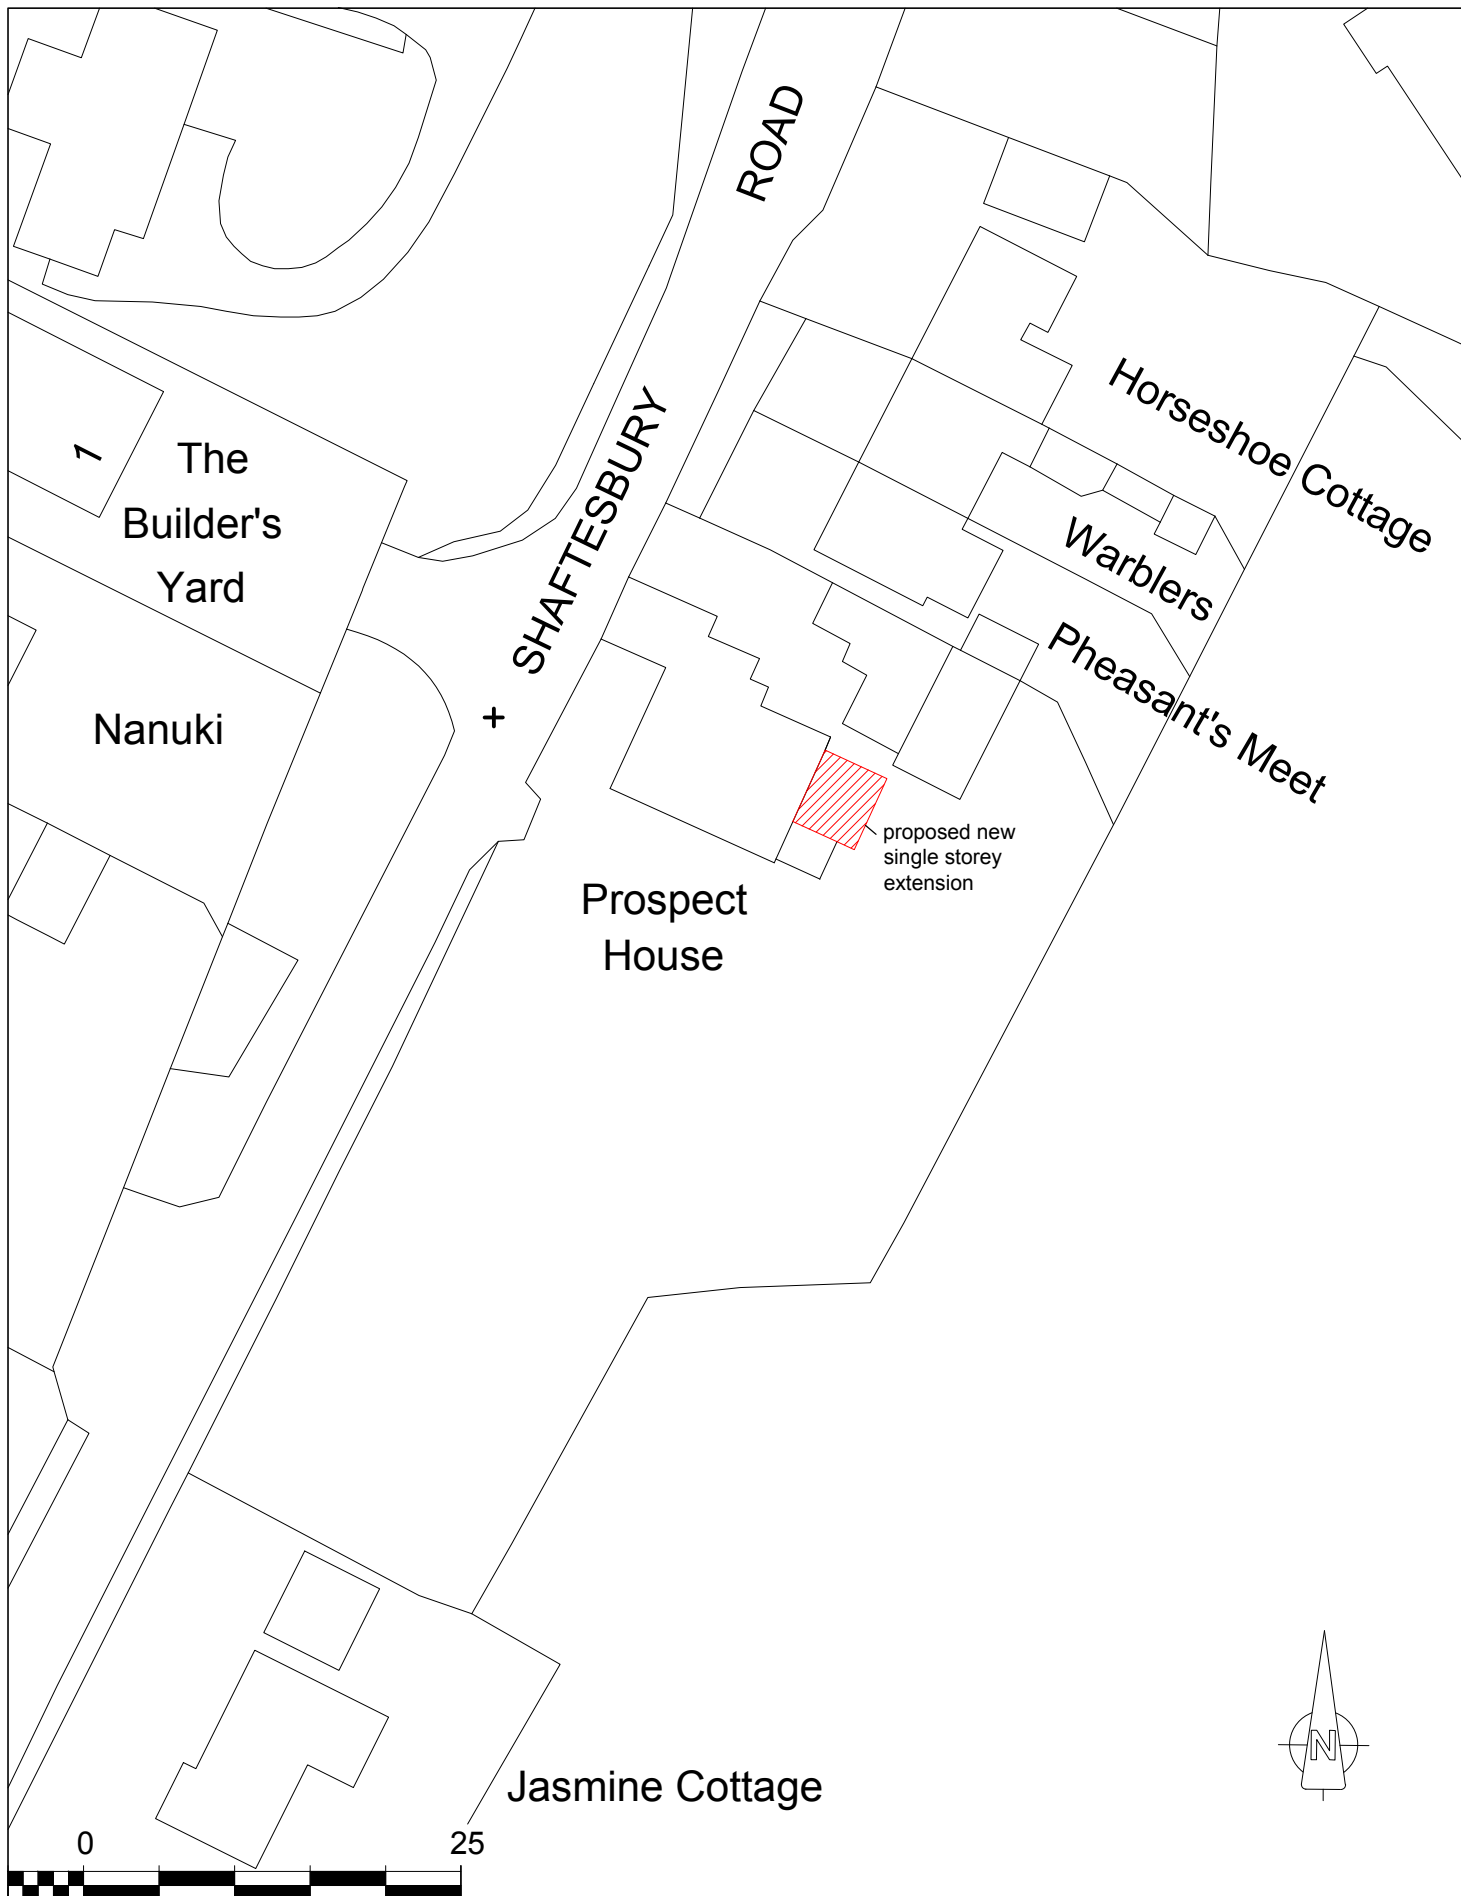

P E T E R E L D R I D G E A R C H I T E C T			
Project: Proposed Extension & Alterations Prospect House, East Knoyle, SP3 6AR	Date: March 26	Scale: 1:500@a4	CHARTERED ARCHITECT The Banking Hall High Street Stalbridge Sturminster Newton Dorset DT10 2LH T: 01935 815751 e-mail: info@pe-architects.com
	Drm by: PE	Drg No: PH-AAJ- PS03-1	
Description: Block Plan PROPOSED	Chkd by: PE		