


32 Erleigh Drive, SN15 2NQ

EXISTING BLOCK PLAN SCALE 1:500@a4

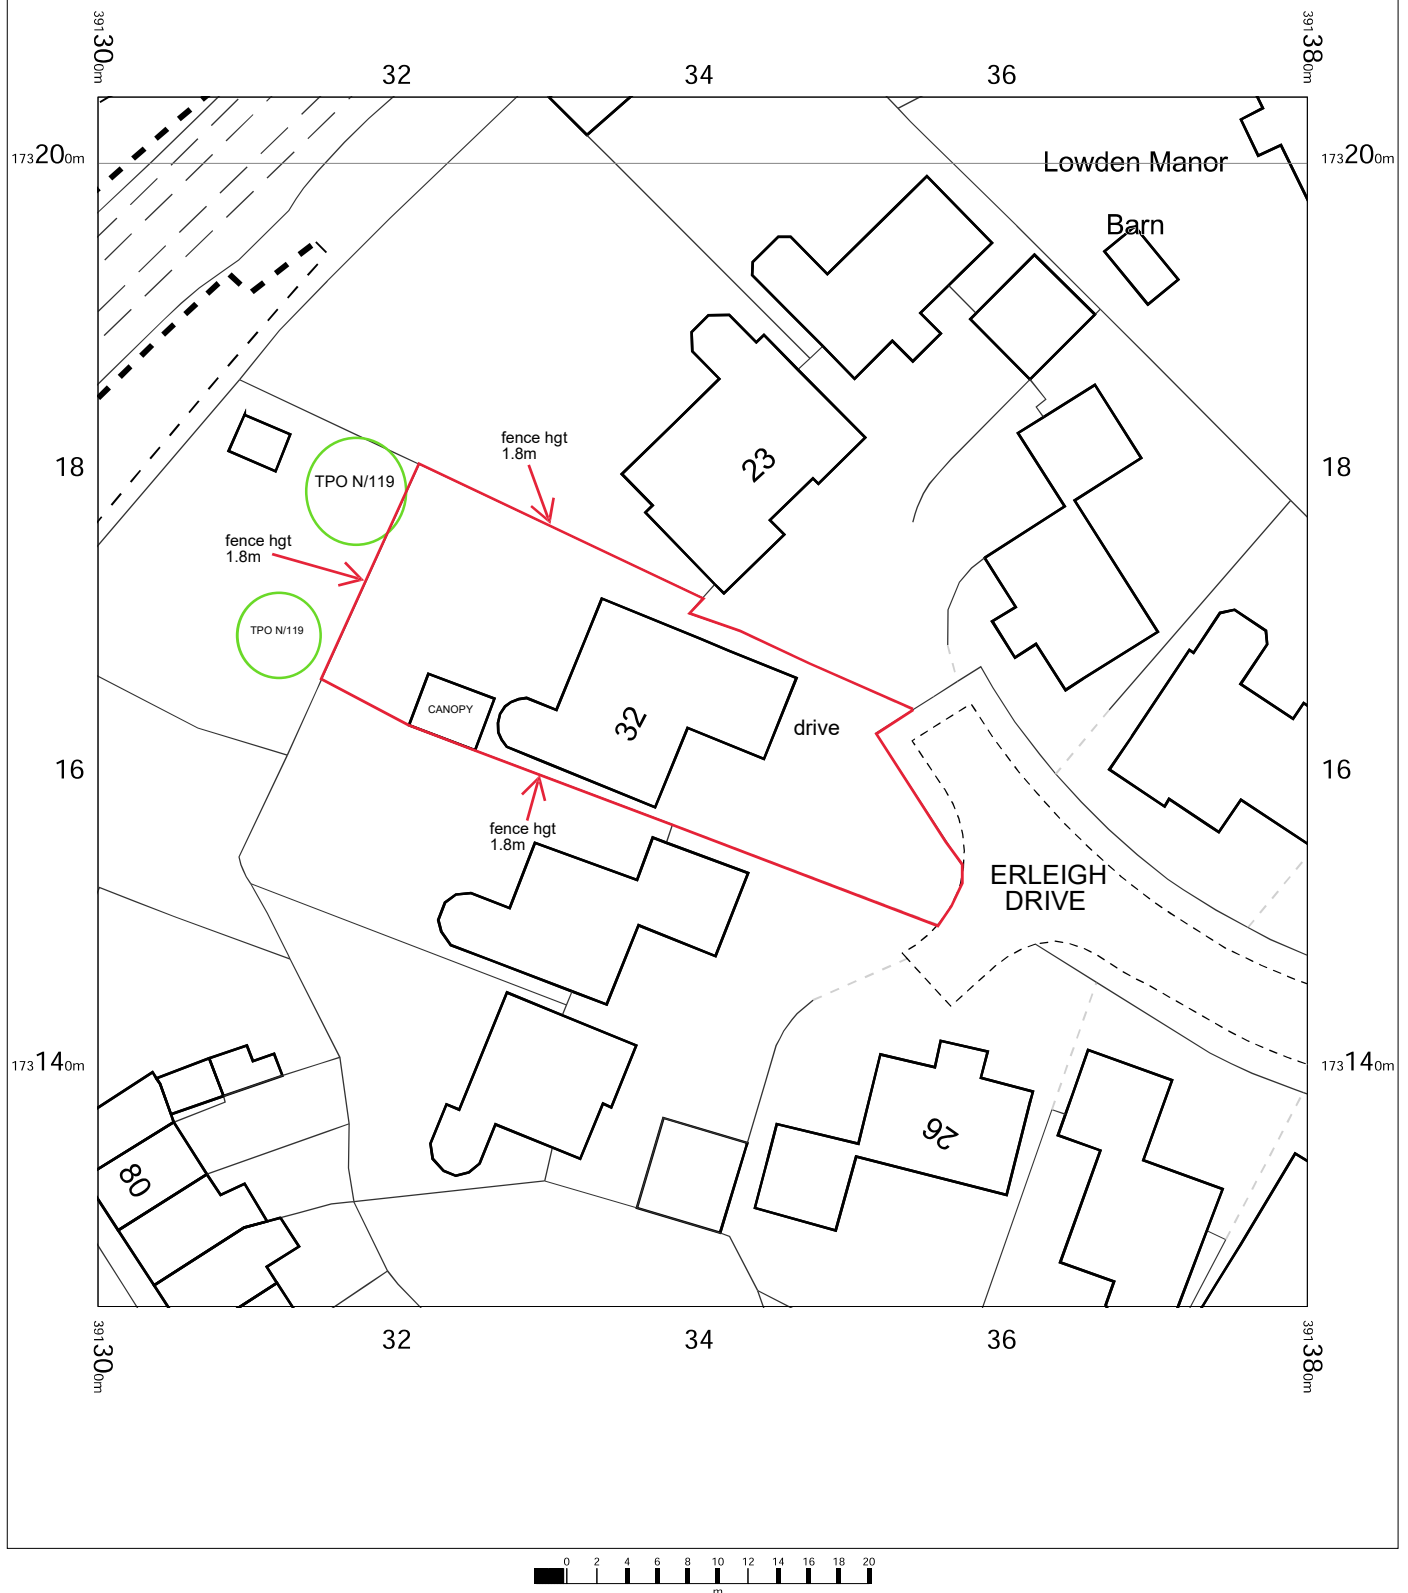


32 Erleigh Drive,
Chippenham,
Wiltshire
SN15 2NQ

OS MasterMap 1250/2500/10000 scale
Friday, March 20, 2026, ID: CM-01269401
www.centremapslive.co.uk

1:500 scale print at A4, Centre: 391340 E, 173164 N

©Crown Copyright Ordnance Survey. Licence no.
AC0000849896

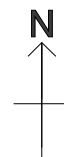

FOR A BETTER POINT OF VIEW