



front (southeast) elevation



rear (northwest) elevation






right side (northeast) elevation

anthracite grey fascia

anthracite grey aluminium bi-folding doors

anthracite grey upvc frames

note foundation method - ground screws

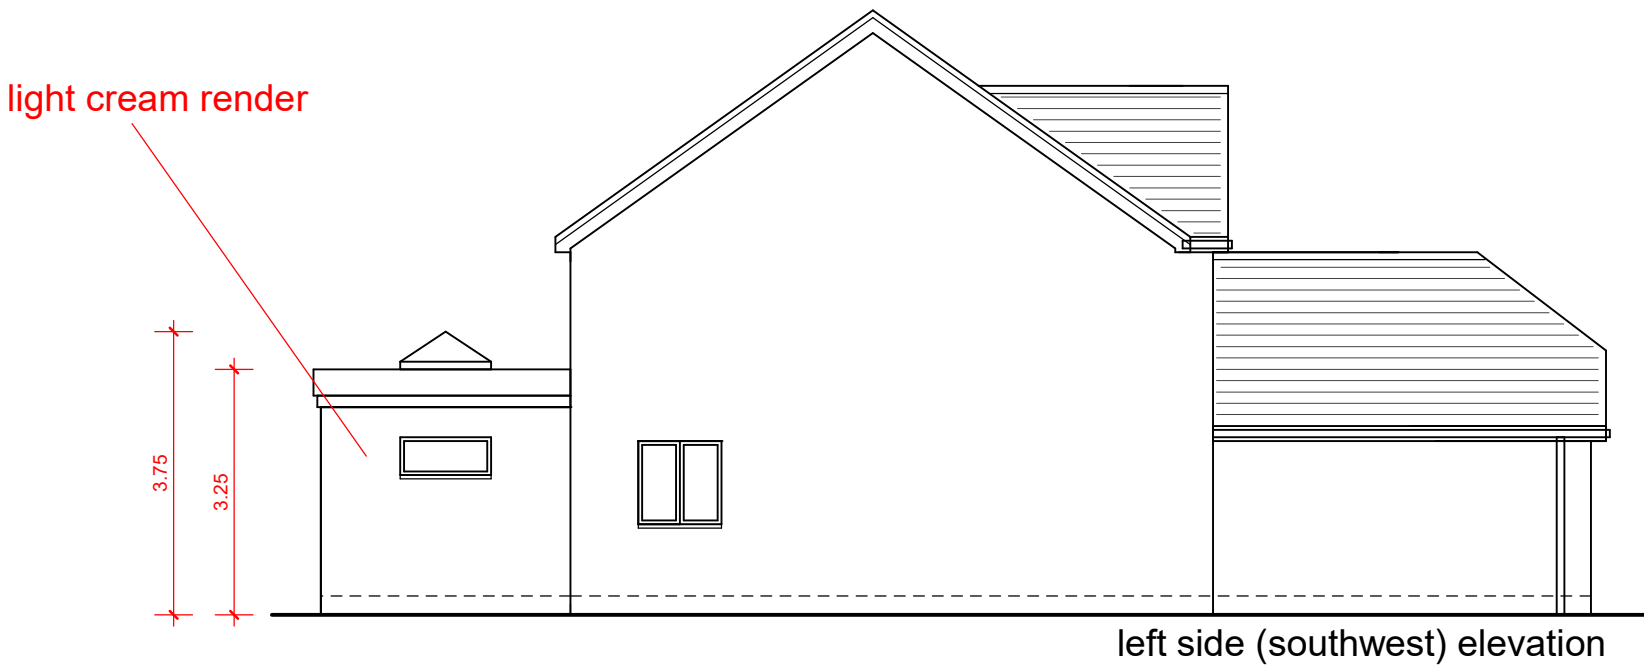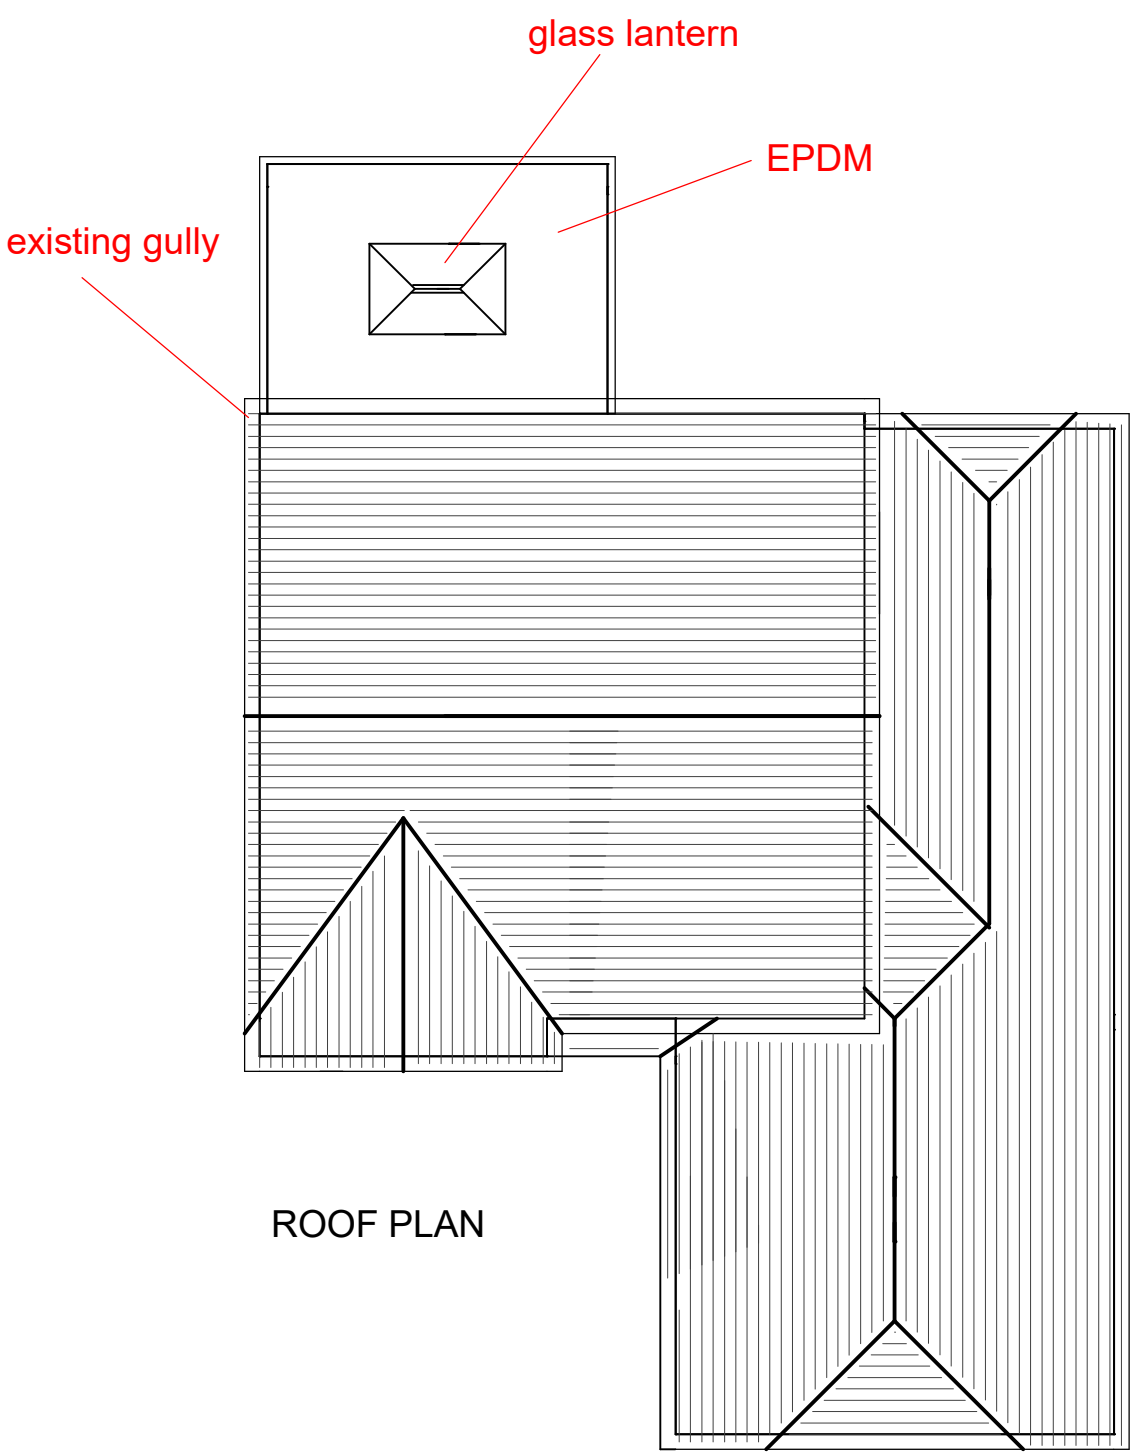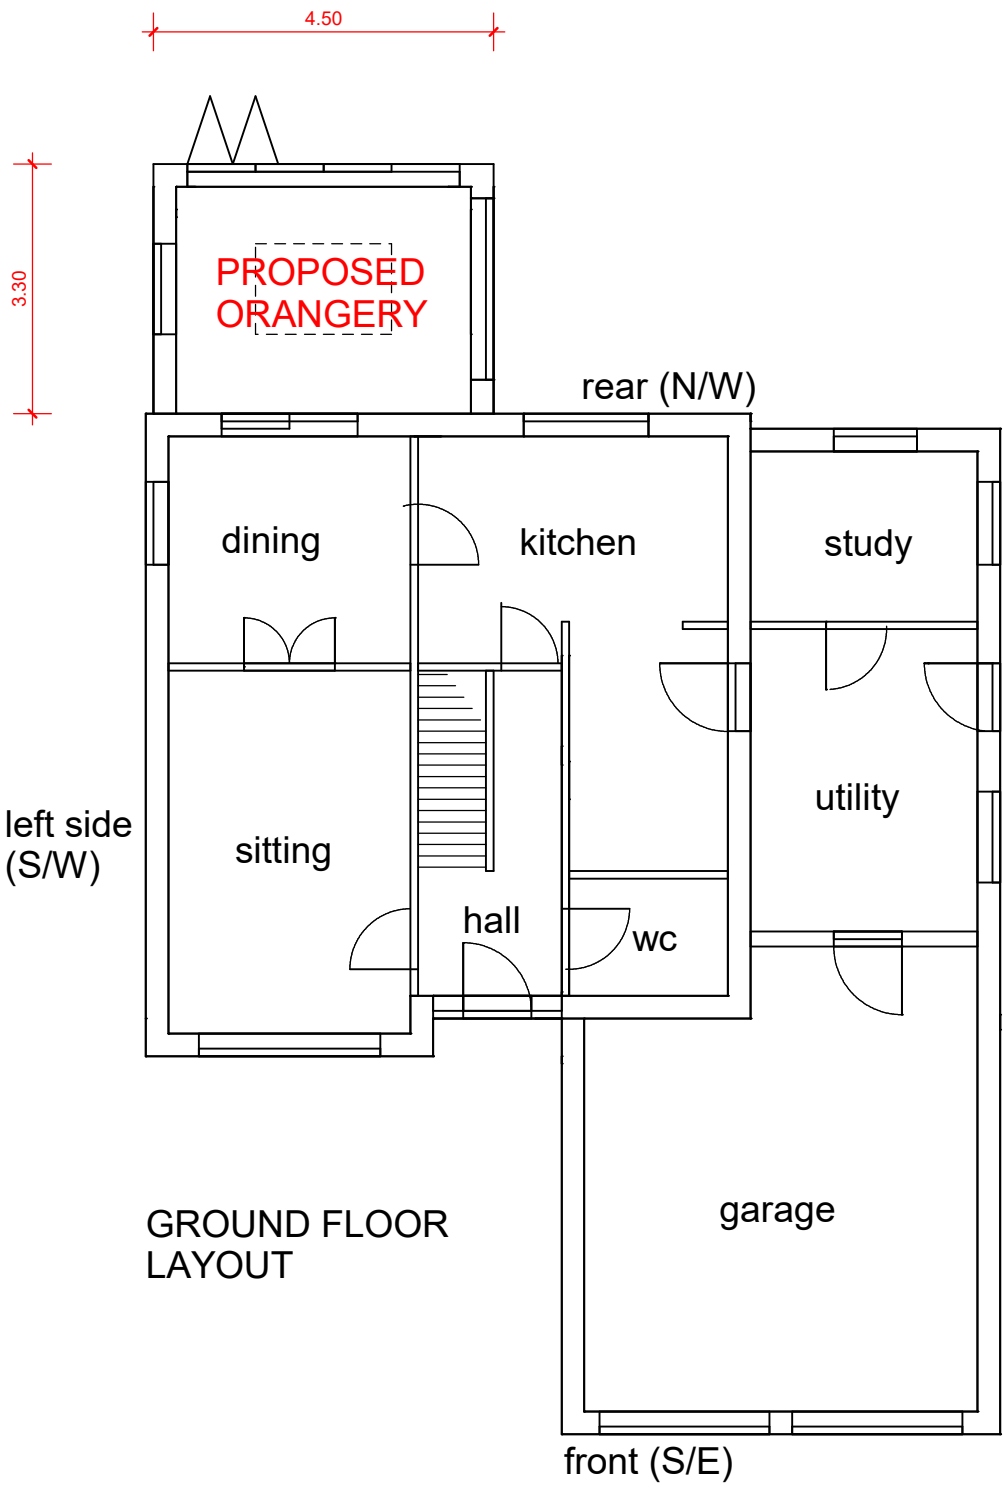

PROPOSED REAR ORANGERY
(existing conservatory to be removed)
width 4.5m, projection 3.3m, hgt to eaves 3.25m, hgt to ridge 3.75m
external walls light cream render, aluminium bi-folding doors, anthracite grey upvc frames, glazing clear, flat roof material EPDM, lantern material glass
drainage to existing gully, foundation method ground screws, boundary treatments to remain same