



ELEVATION - B - **SOUTH WEST**

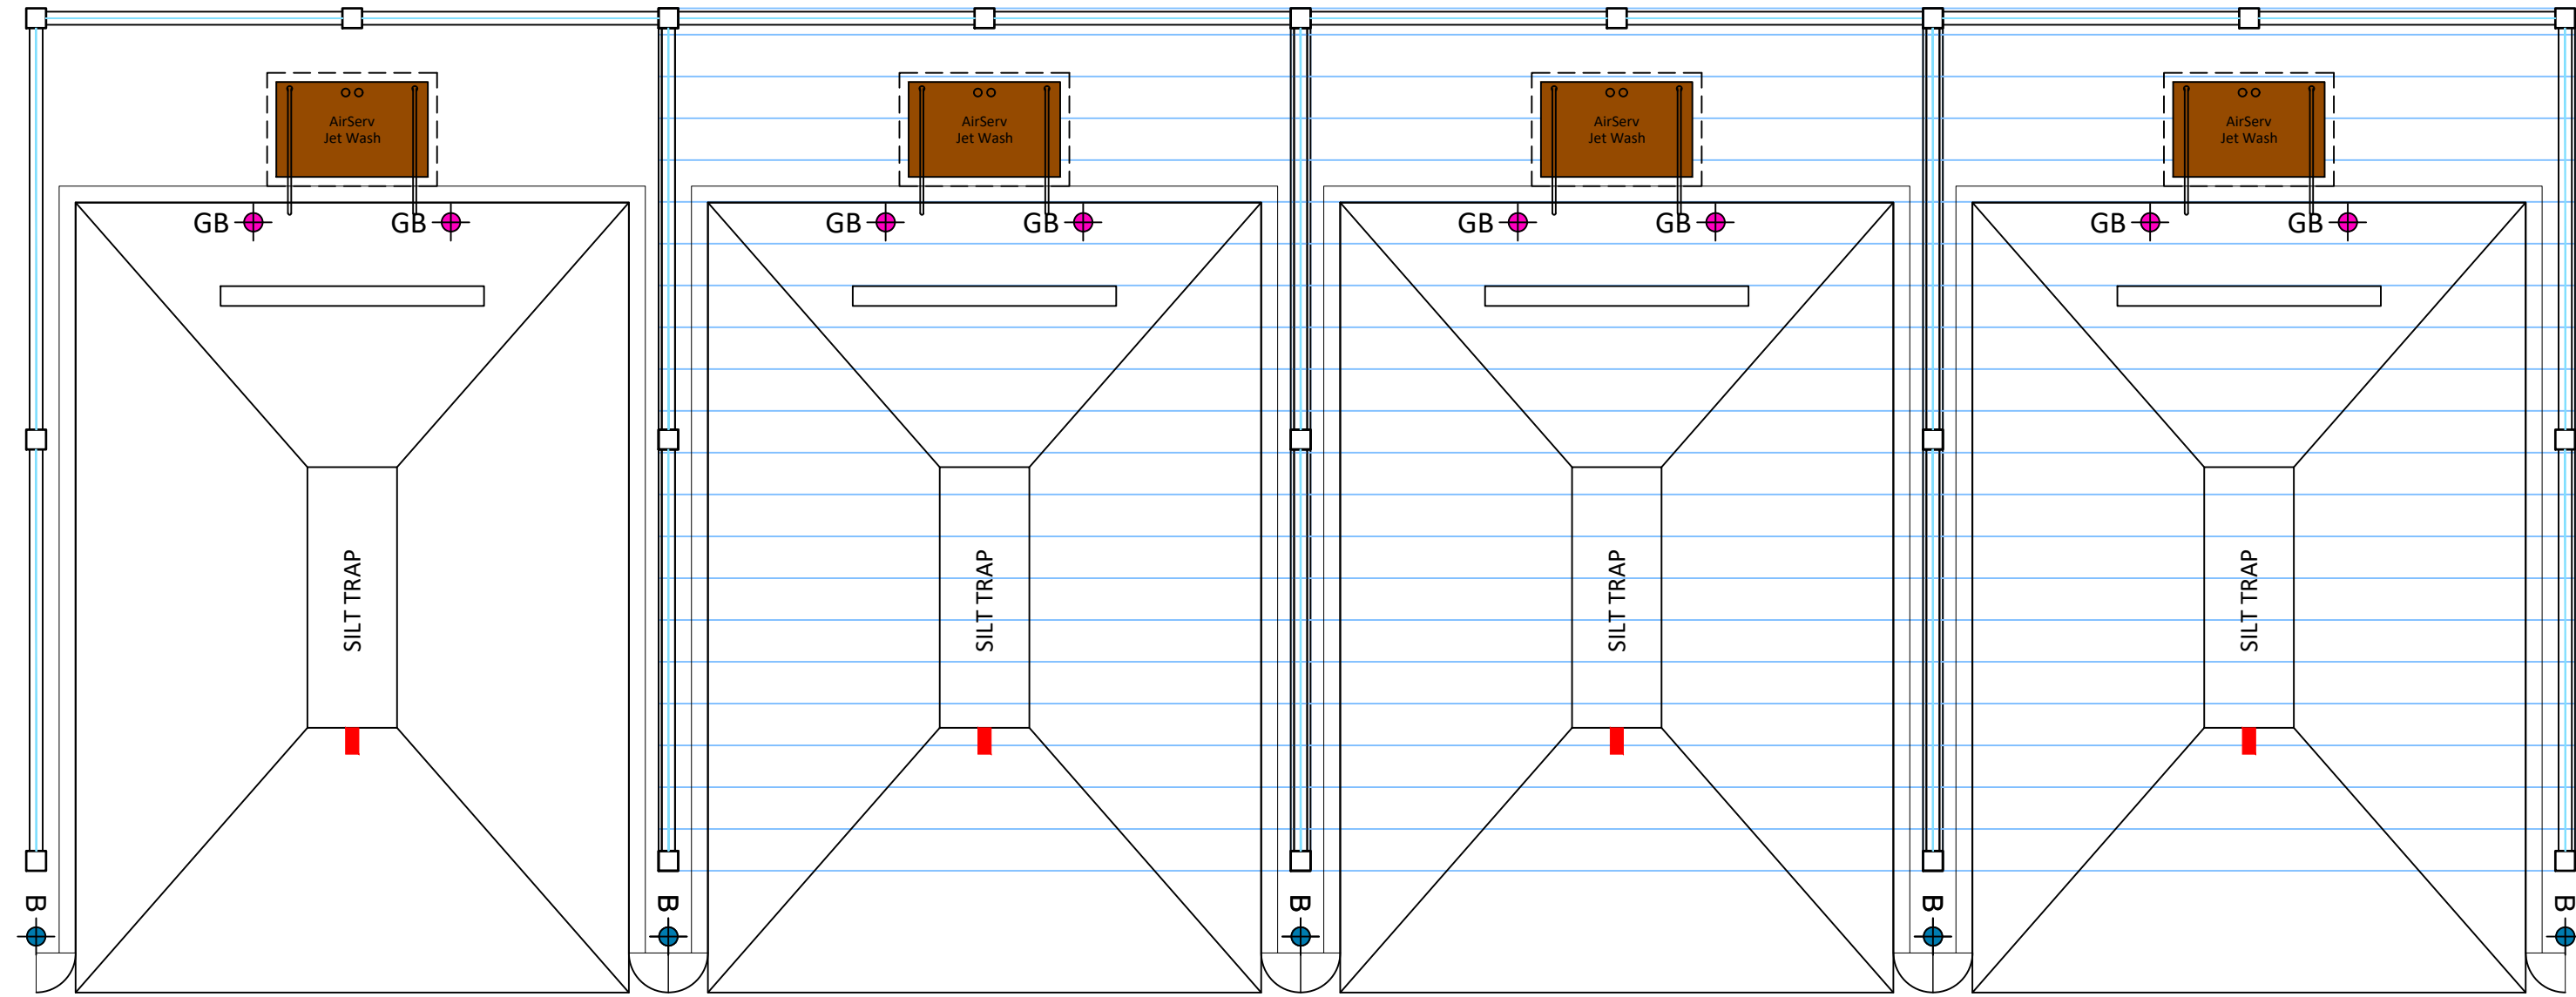


ELEVATION - D - **NORTH EAST**

ELEVATION - A - **SOUTH EAST**


JET WASH
SCALE - 1:50

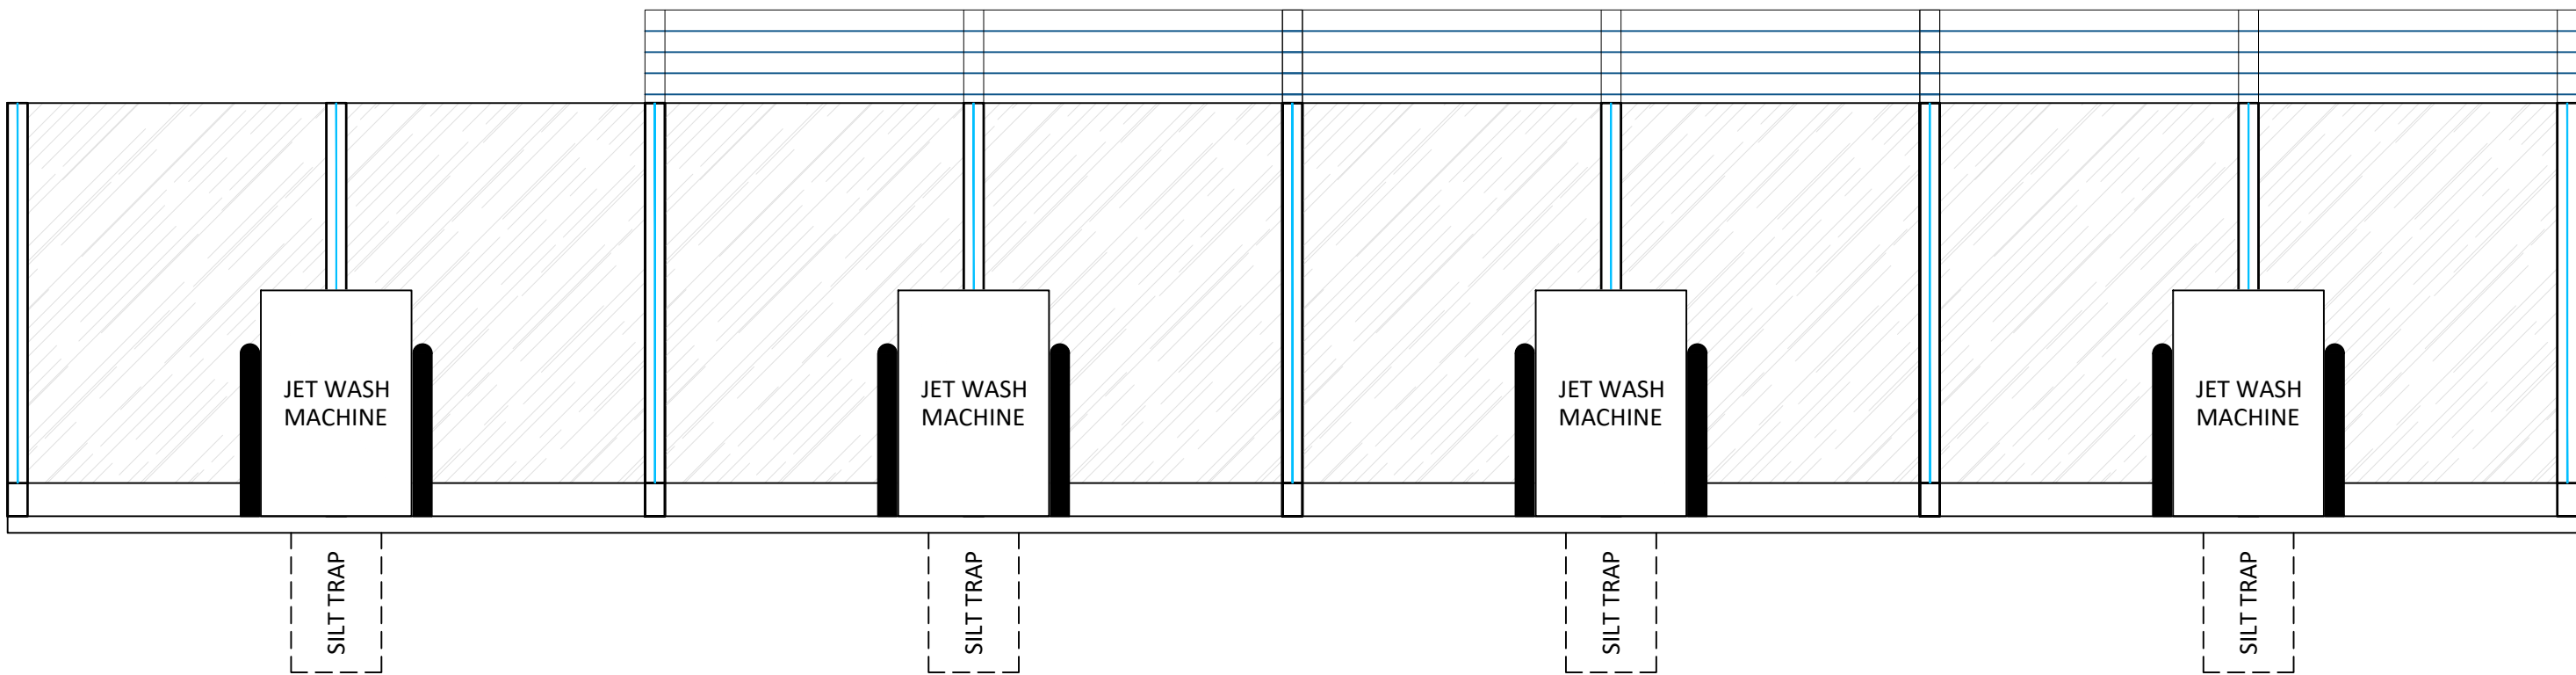


JET WASH - ELEVATION A - **SOUTH EAST**
SCALE - 1:50

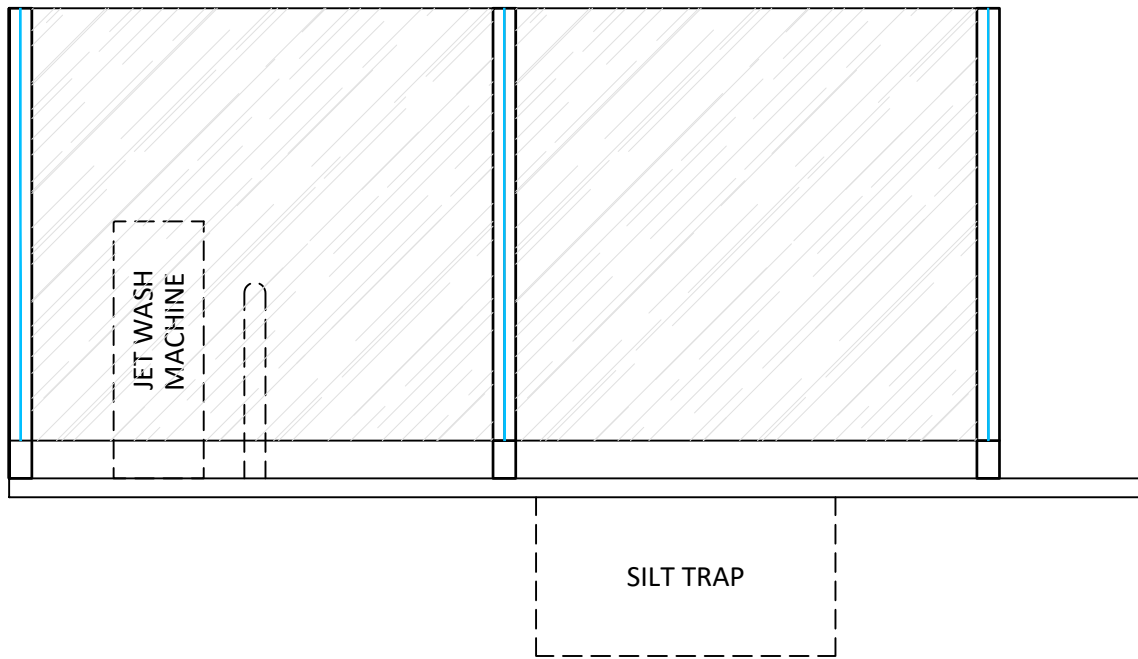

JET WASH - ELEVATION B - **SOUTH WEST**
SCALE - 1:50

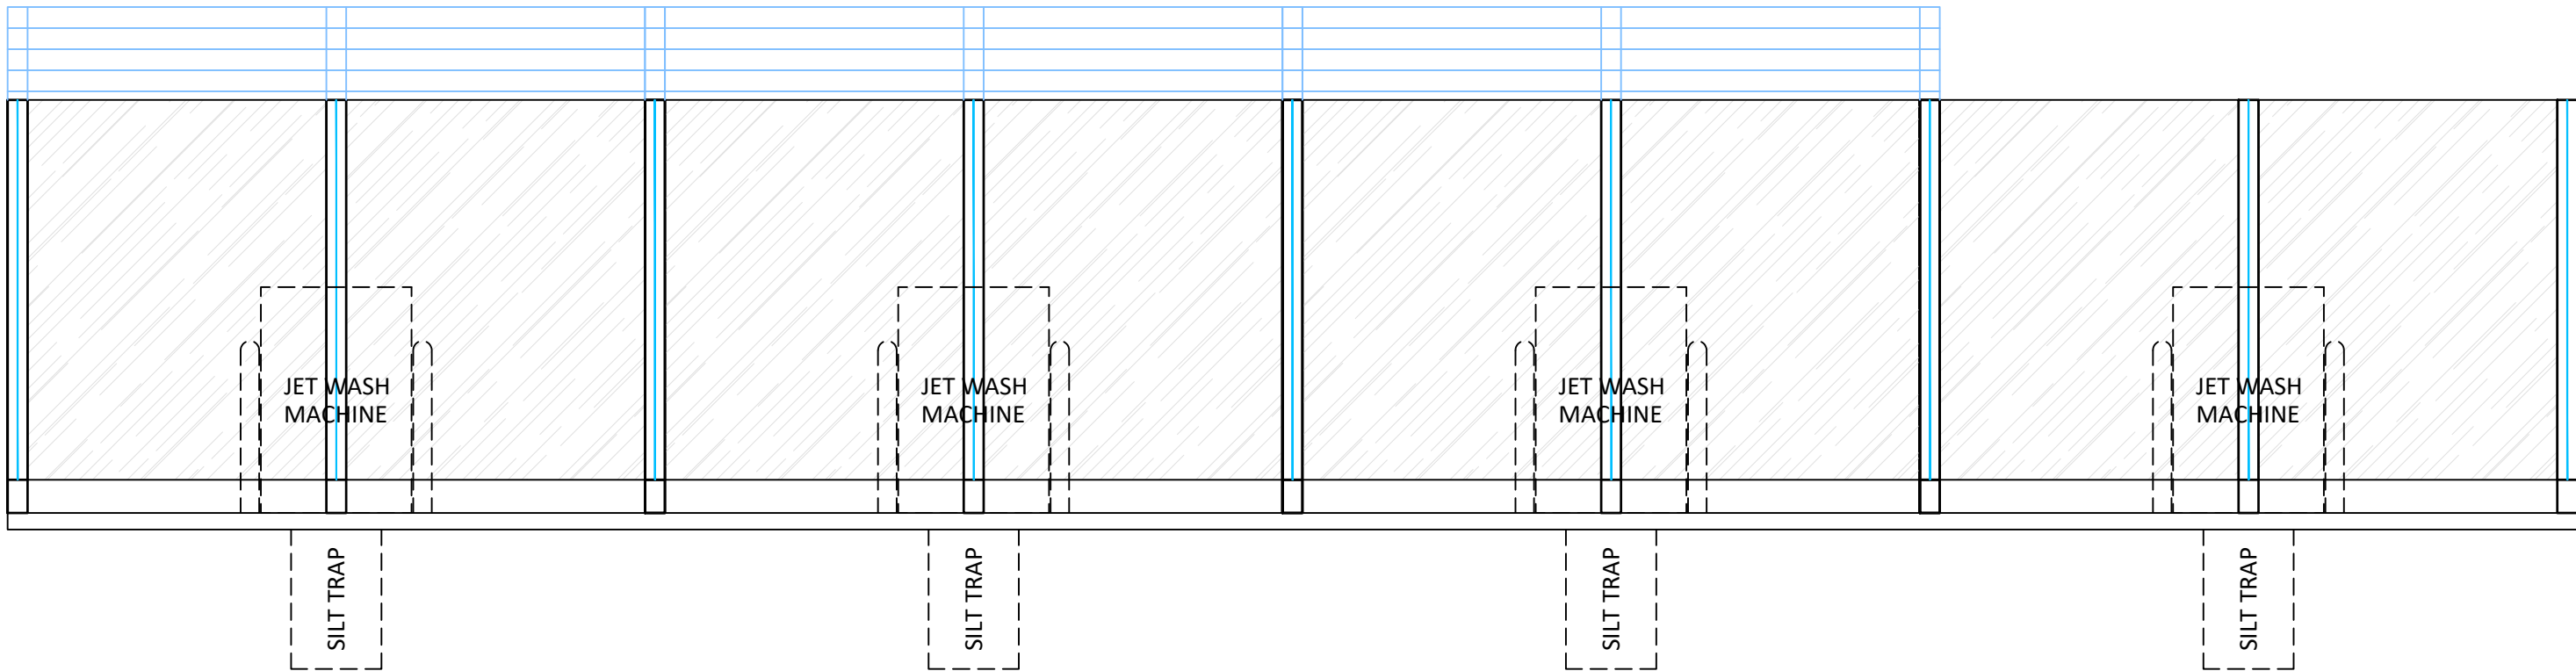

JET WASH - ELEVATION C - **NORTH WEST**
SCALE - 1:50

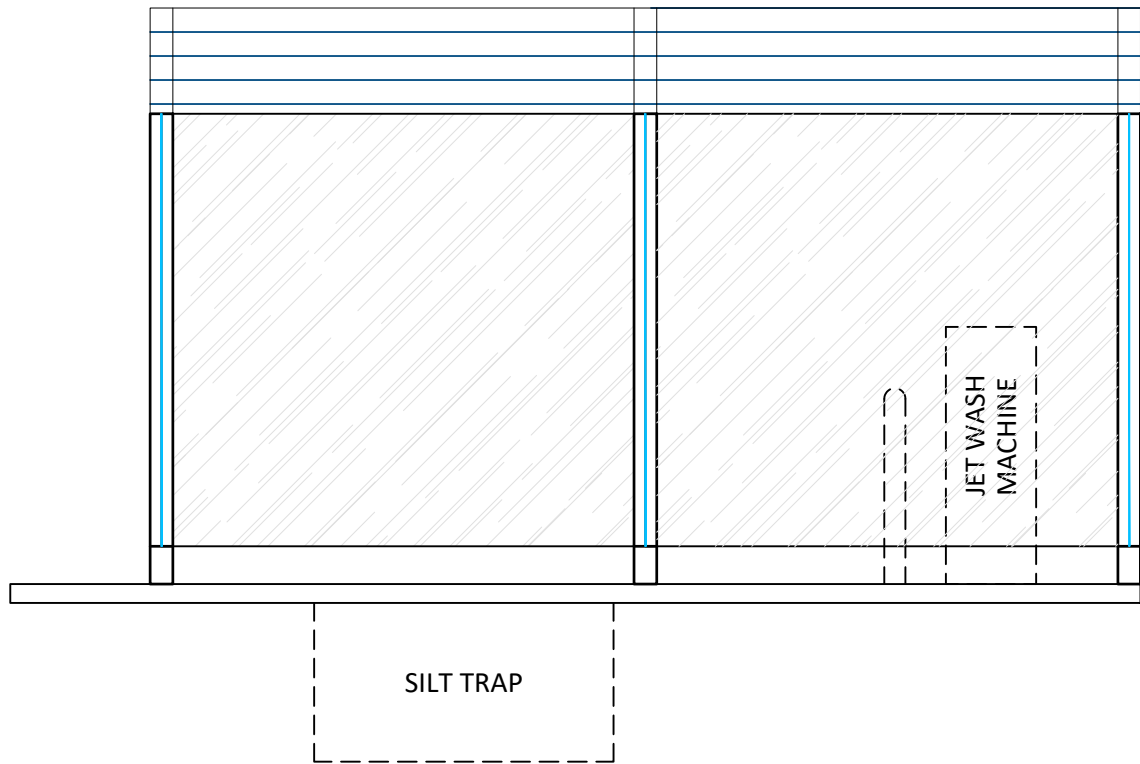


JET WASH - ELEVATION D - **NORTH EAST**
SCALE - 1:50

DRAWING NOTES

COPYRIGHT ©
This drawing and the details herein are the copyright of MBH Design Studio Ltd. and must not be reproduced, altered or passed to any third party without prior written consent.

This drawing has been produced for the project listed below, is submitted in support of this application to the Local Planning Authority and is not intended for use by any other person or for any other purpose.

Every effort has been made to ensure the accuracy of these drawings, however MBH Design Studio Ltd. accept no responsibility for any discrepancies arising from the reuse of survey information and preliminary drawings commissioned by the Applicant from others.

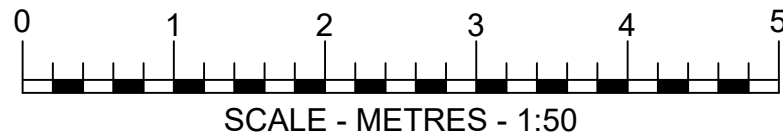

REV	DATE	DESCRIPTION	DRN/CHK/APPD
1	17.03.2026	REVISION NOTES	

PLANNING

MBH Design Studio Ltd.
Brook House, Apex Court, Camphill Rd, West Byfleet, Surrey, KT14 6SQ
www.mbhstd.com t: 01932 352 727 f: 01932 351 545

CLIENT

PROJECT
FS3340 - WARMINSTER MORRISONS
WEYMOUTH STREET,
WARMINSTER
BA12 9NT

DRAWING TITLE
JET WASH PLAN AND ELEVATIONS

DRAWN BY	DATE	SCALE	PAPER SIZE
MO	17.03.2026	1:50	A1
CHECKED/APPROVED BY	DRAWING NUMBER	REV.	
AM/RRB	14313-3340-22	-	