



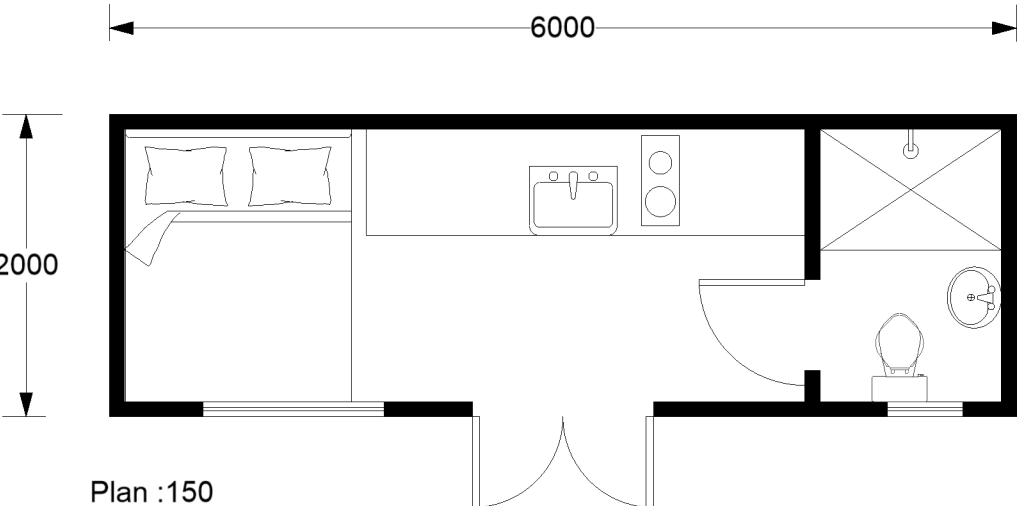

Plan :150




Scale Bar: 1:150

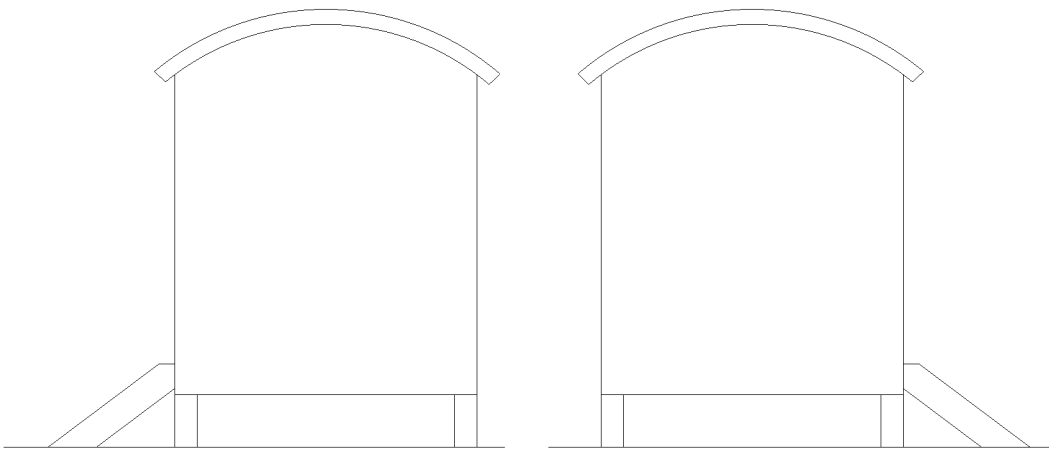


Side Elevation 1:50

Side Elevation 1:50

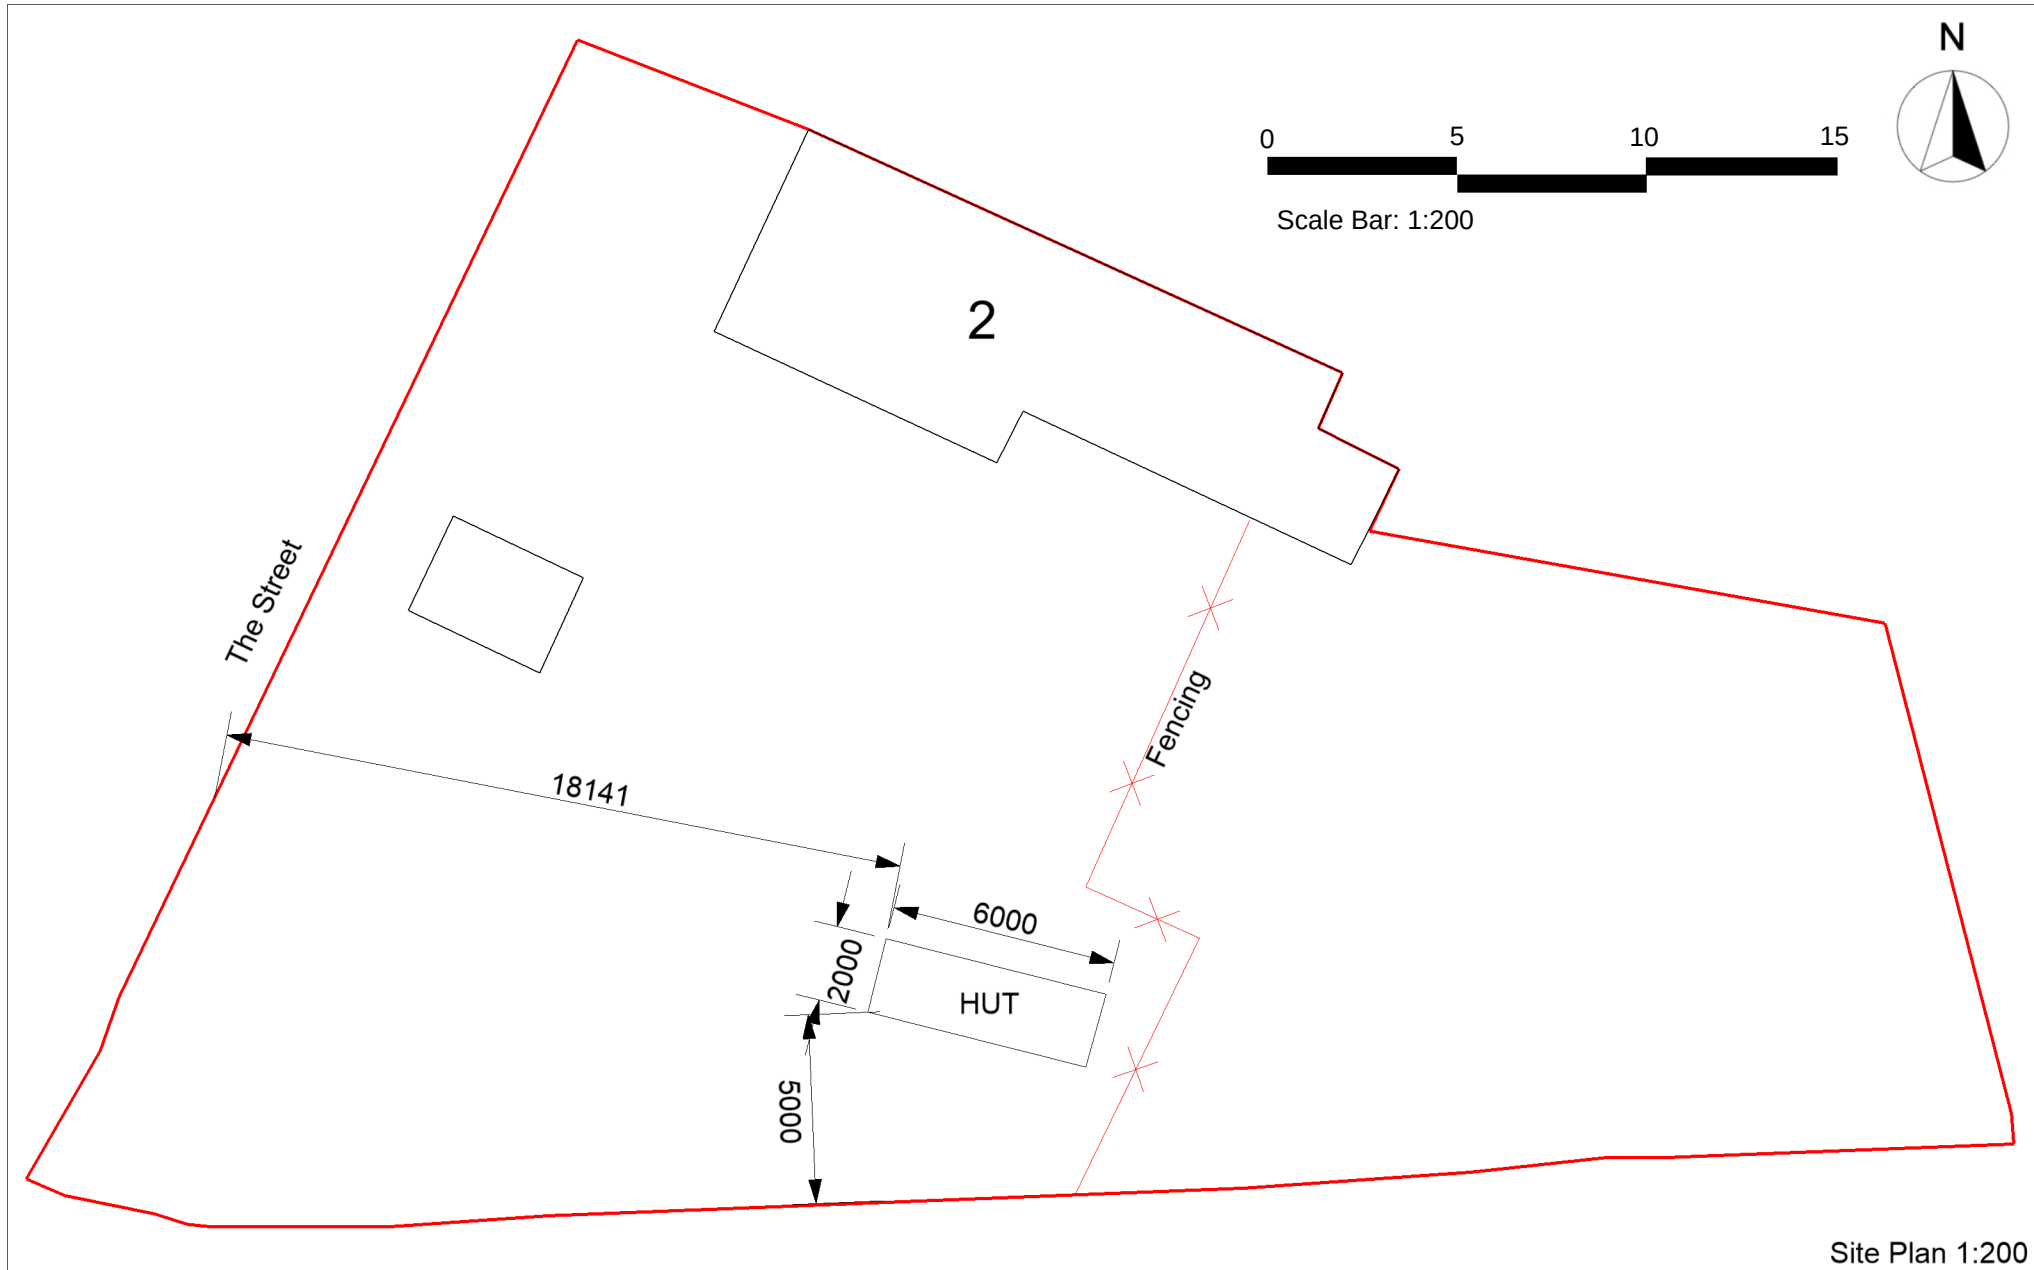


Site Plan 1:200

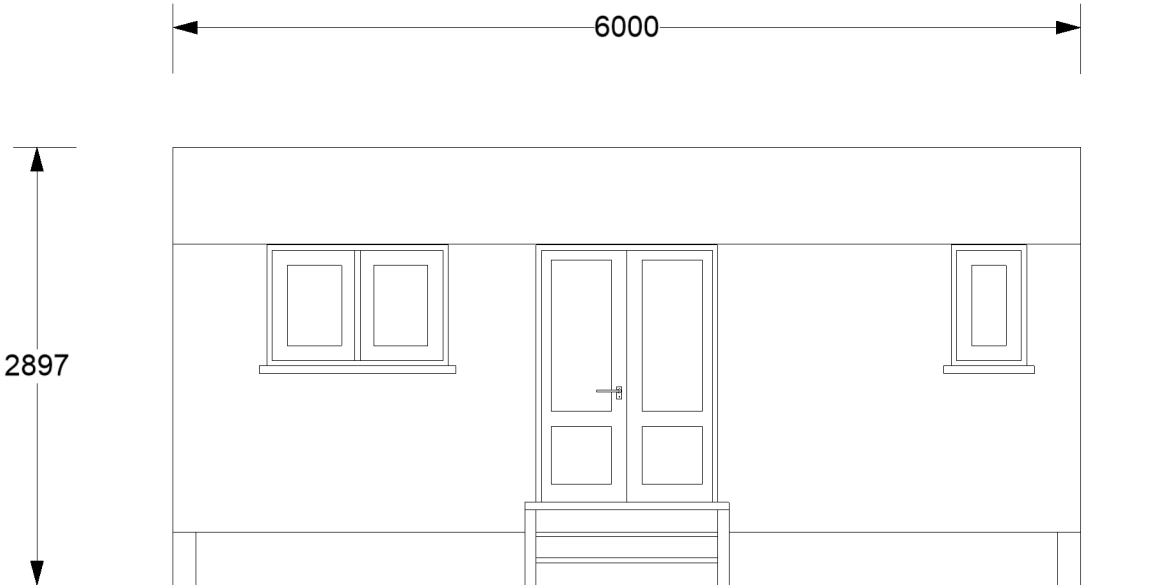

Front Elevation 1:50



Scale Bar: 1:50

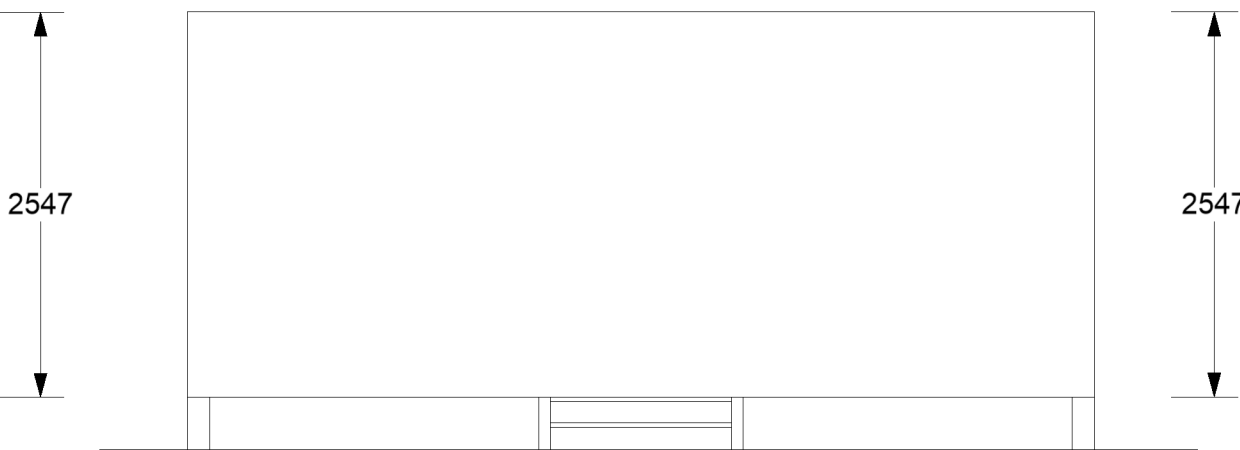

Rear Elevation 1:50

2 Pear Tree Cottage, The Street
Crudwell, Wiltshire,
SN16 9ES

1:50 @ A3
1:200 @ A3