




PLANNING & LISTED BUILDING CONSENT Notes

- A. All Drawings to be read in conjunction with supporting Design & Heritage Statement
- B. Do not scale from this drawing use figured dimensions only. All dimensions are to be checked on site.
- C. Contractor to report any discrepancies, drawing errors and omissions to Chalk Architects immediately
- D. All structural elements to Structural Engineer's details and specifications
- E. All work subject to Listed Building Consents & Planning Approval including conditions issued by Local Planning Authority
- F. All work to comply with guidance within relevant UK Building Regulations Approved Documents
- G. All work subject to the Party Wall Act etc 1996.

Key

Existing Fabric

Proposed Fabric

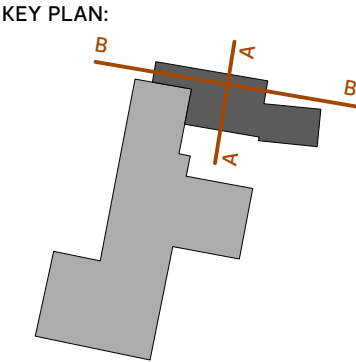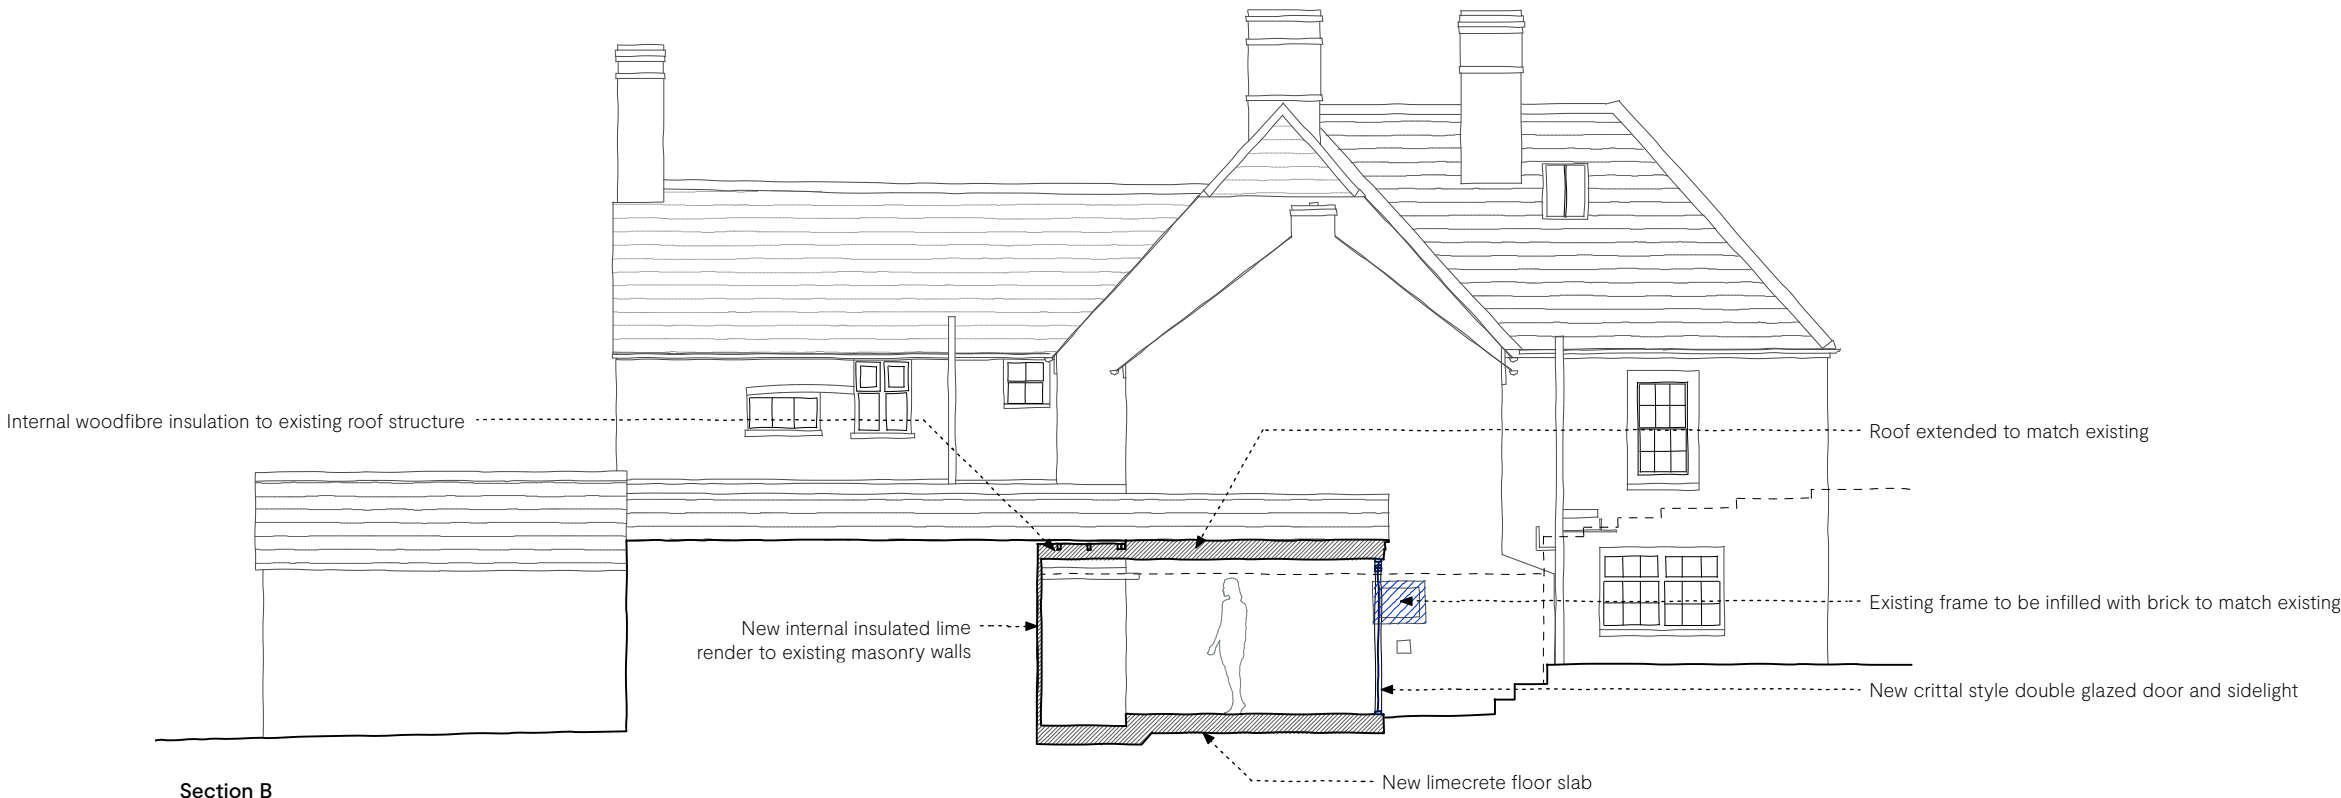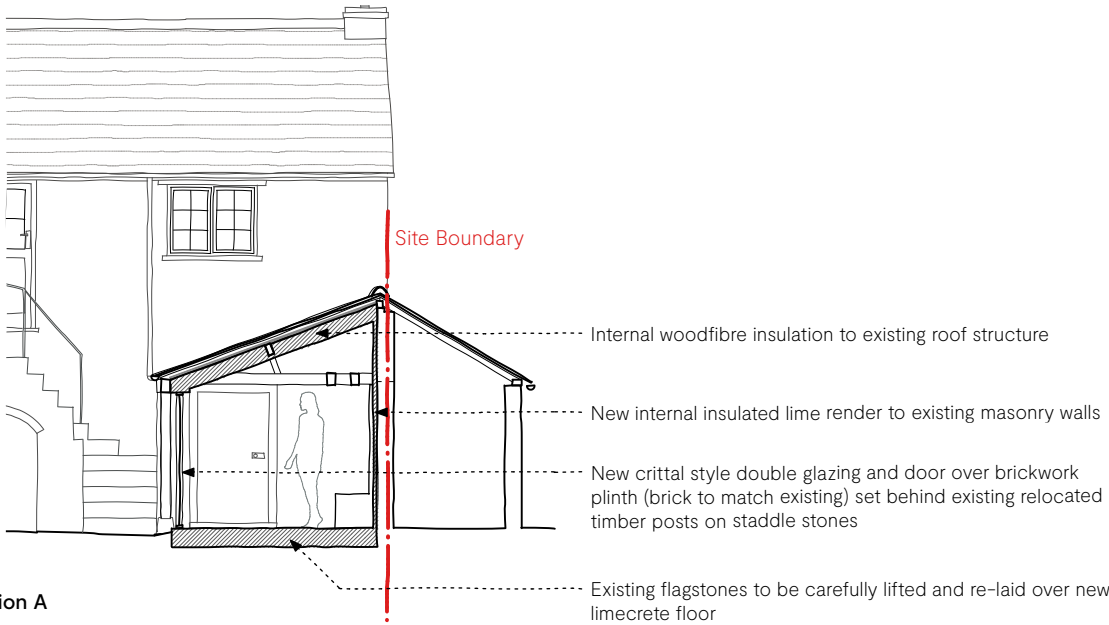

Revision:      Date:      Reason:

RIBA STAGE 3

Manor House, Rowde [SN10 2ND]      24-03-02-140

Proposed Sections

|        |             |            |           |             |
|--------|-------------|------------|-----------|-------------|
| Scale: | Paper size: | Date:      | Drawn by: | Checked by: |
| 1:100  | A3          | 25/03/2026 | EB        | AM          |



Chalk.

