



PROPOSAL SUBJECT TO:
SITE SURVEY;
STATUTORY APPROVALS;
DESIGN DEVELOPMENT.

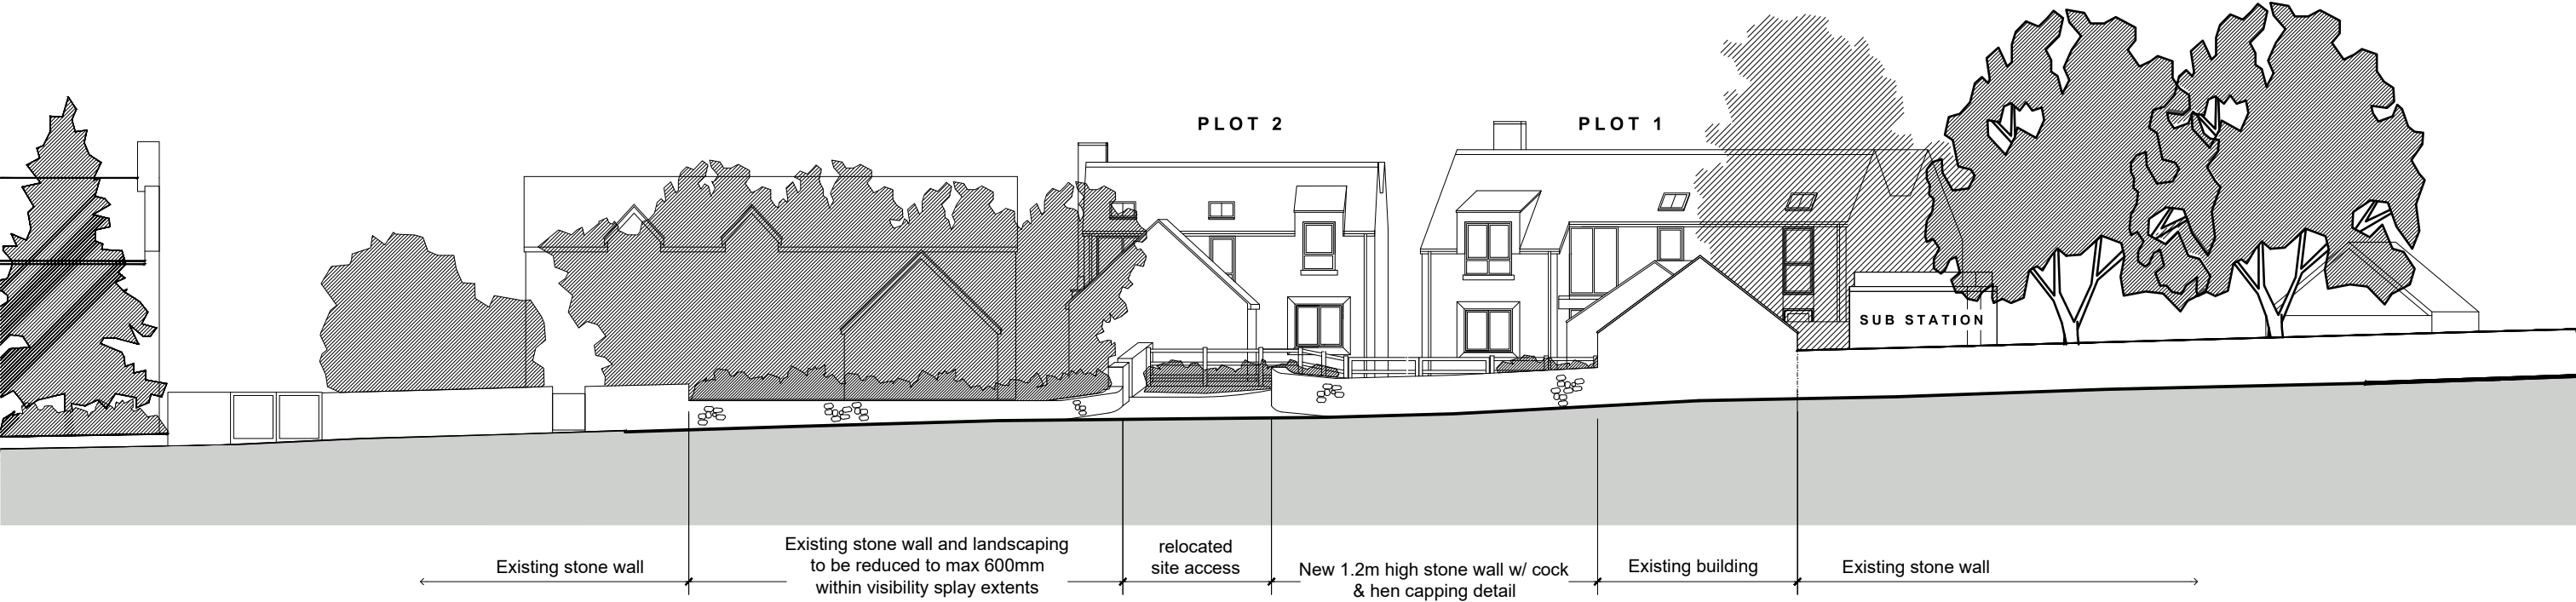

BATH ROAD ELEVATION

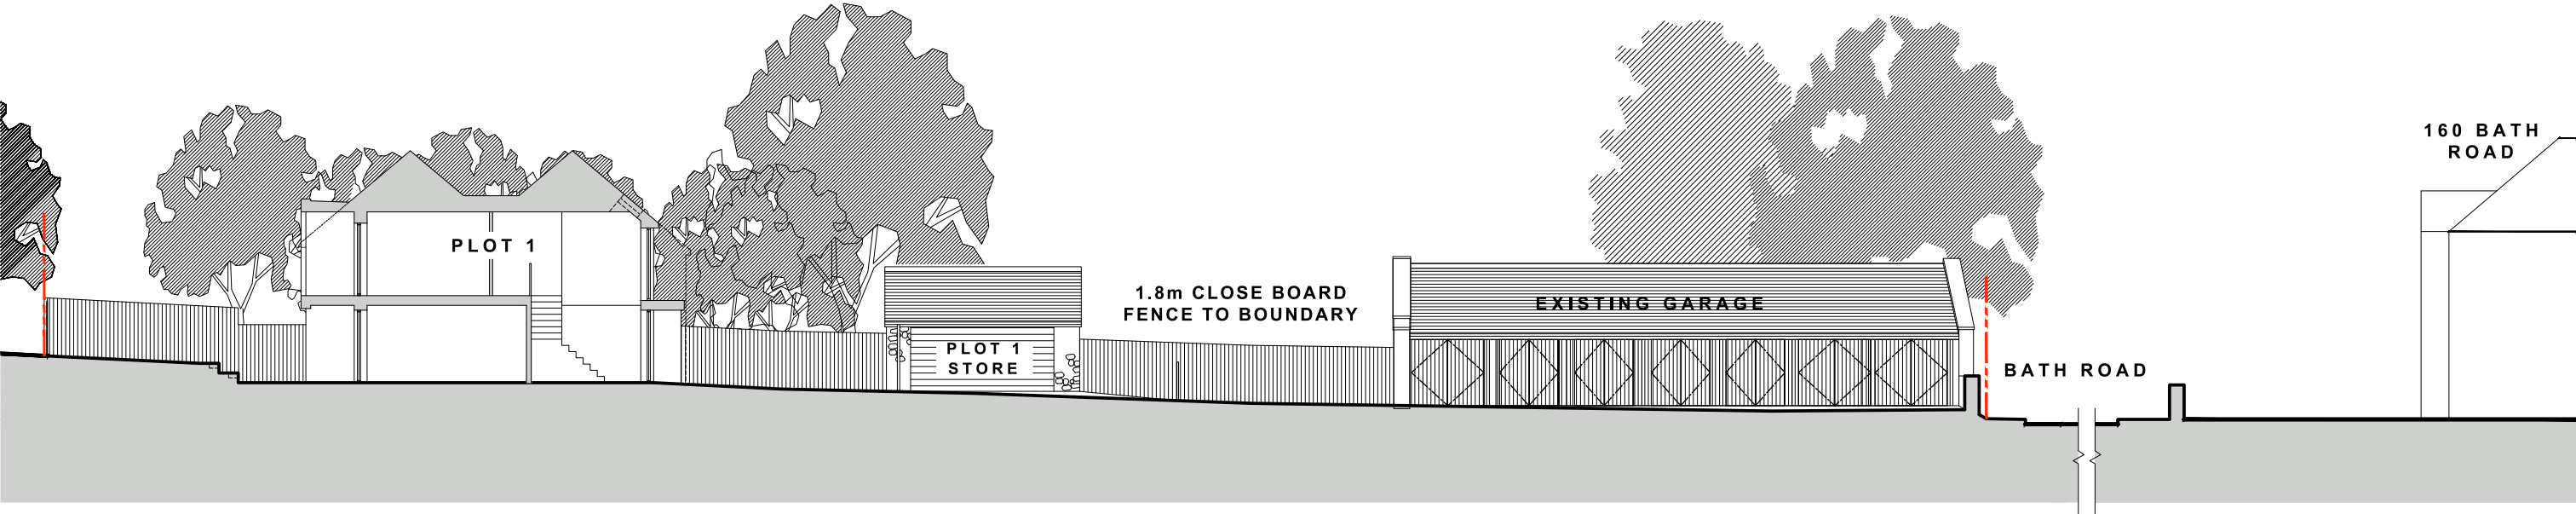

SITE SECTION A-A

PLANNING

Project Title
Land of off 36 Bath Road
Bradford-on-Avon BA15 1SR
Drawing Title
Street Elevation and Site
Section- Proposed

Date
June 2025
Drawn
AB
Checked
AT

Scale
1:200@A3

Not to be reproduced in part or whole, without consent. Any discrepancies to be reported to the architect. Contractors to verify all dimensions and sizes on site.

25/03/26 planners comments
14/01/26 doors added
Date Description Drawn Checked Rev.

ANGUS MEEK
ARCHITECTS

Cedar Yard, 290A Gloucester Road, Bristol, BS7 8PD
T 0117 942 82 86 E architecture@angusmeek.co.uk

Project No. Drawing No. Rev.
2834 P300 B