


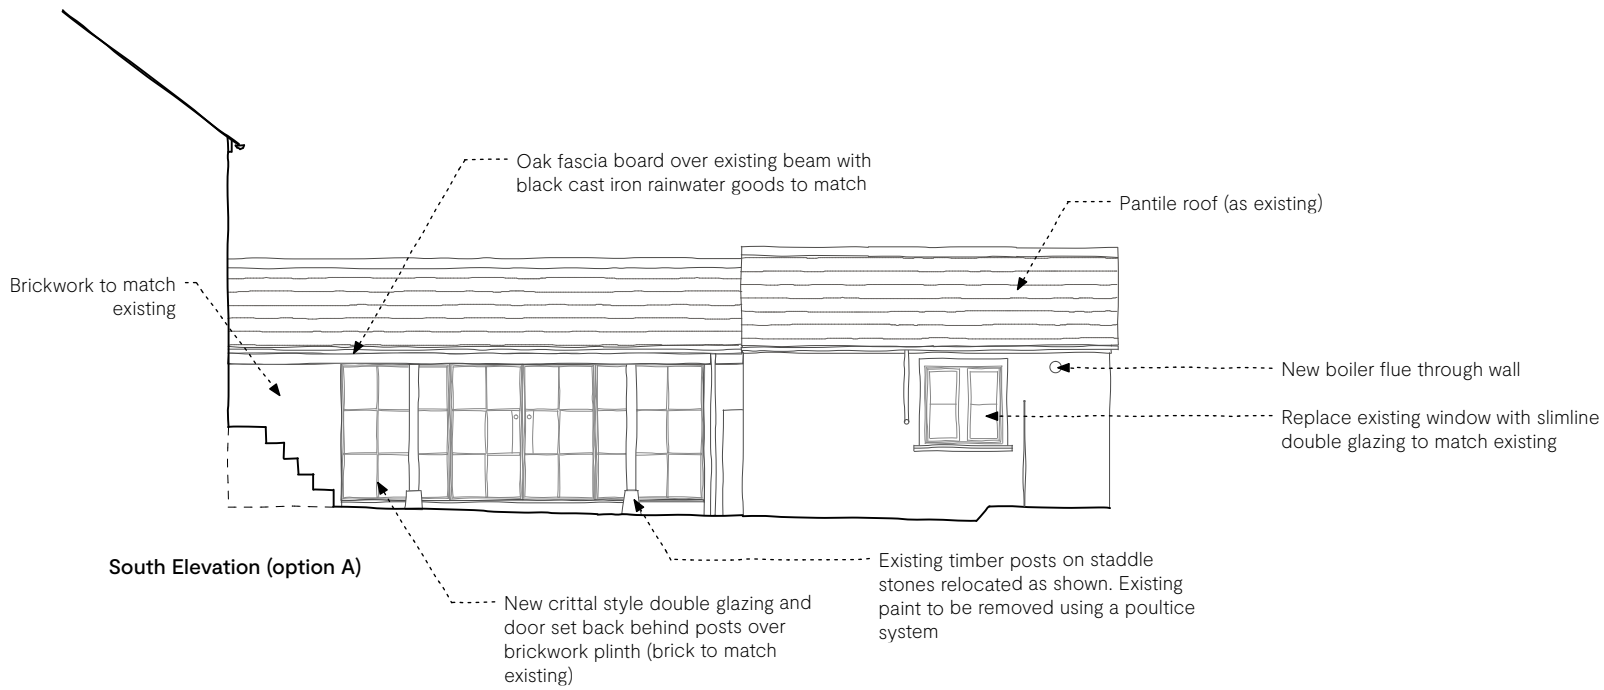


Example of crittal style glazing with timber posts and saddle stones



Example of glazing set behind structure



KEY PLAN:

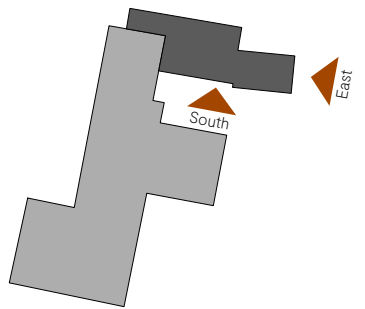

1:100 @ A3

Revision: Date: Reason:

RIBA STAGE 3

Manor House, Rowde [SN10 2ND]

24-03-02-120

Proposed Elevations 1 of 2

Scale:	Paper size:	Date:	Drawn by:	Checked by:
1:100	A3	25/03/2026	EB	AM



Chalk.