



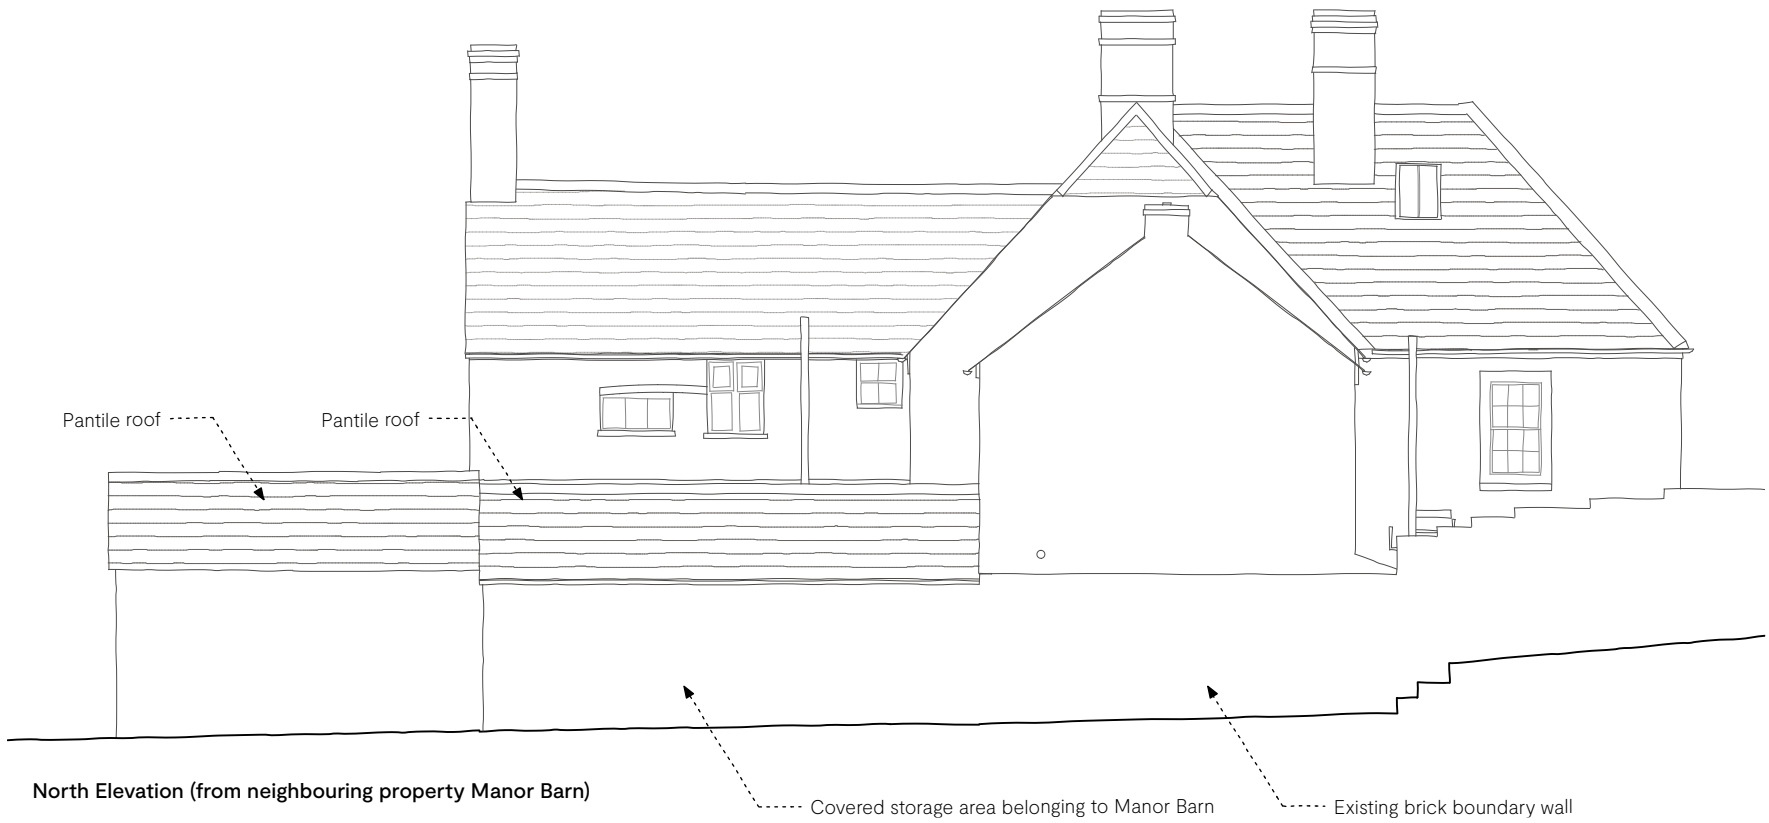


Key to Existing Materials:

- Walls: red brick (flemish bond), horizontal timber cladding
- Roof: slate (pantiles to garage)
- Windows and doors: single glazed, timber framed with glazing bars, painted
- Rainwater goods: black cast iron, uPVC

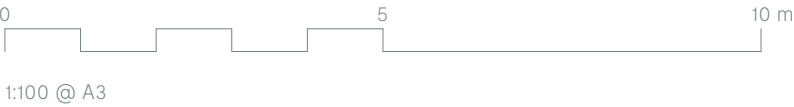

- PLANNING & LISTED BUILDING CONSENT Notes**
- A. All Drawings to be read in conjunction with supporting Design & Heritage Statement
 - B. Do not scale from this drawing use figured dimensions only. All dimensions are to be checked on site.
 - C. Contractor to report any discrepancies, drawing errors and omissions to Chalk Architects immediately
 - D. All structural elements to Structural Engineer's details and specifications
 - E. All work subject to Listed Building Consents & Planning Approval including conditions issued by Local Planning Authority
 - F. All work to comply with guidance within relevant UK Building Regulations Approved Documents
 - G. All work subject to the Party Wall Act etc 1996.

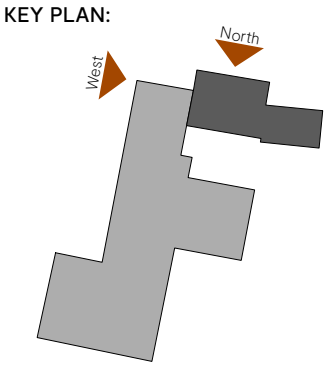

Revision: Date: Reason:

RIBA STAGE 3

Manor House, Rowde [SN10 2ND] **24-03-02-E121**

Existing Elevations 2 of 2

Scale: Paper size: Date: Drawn by: Checked by:
1:100 A3 25/03/2026 EB AM



Chalk.