




VIEW A 1:100

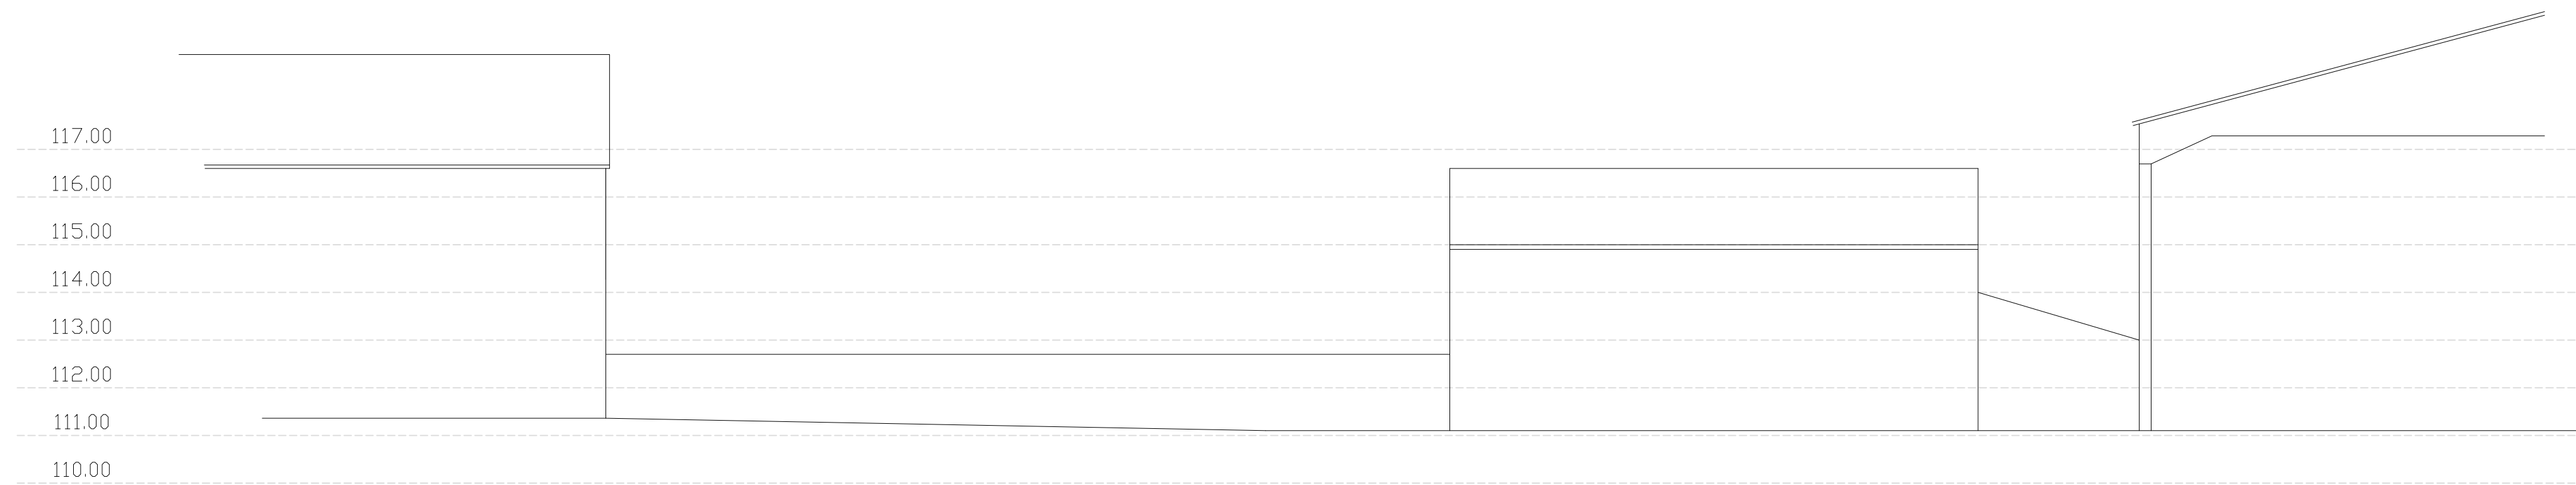




VIEW B

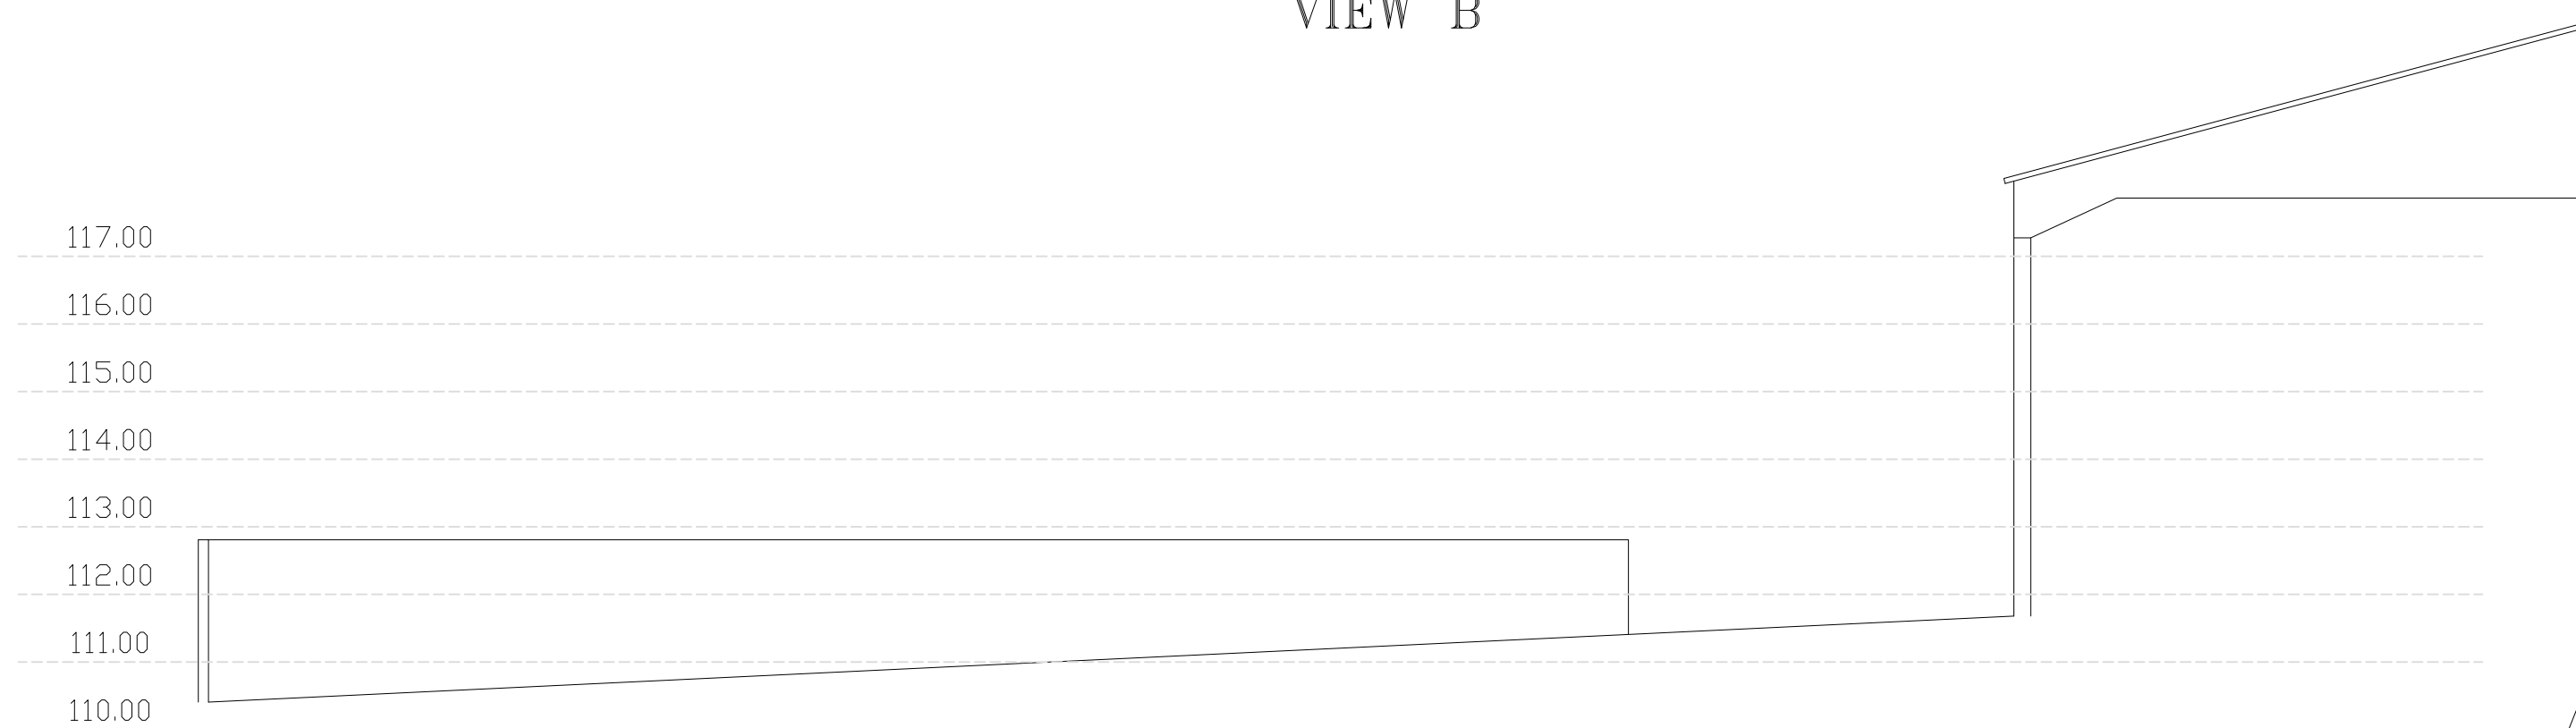

VIEW C

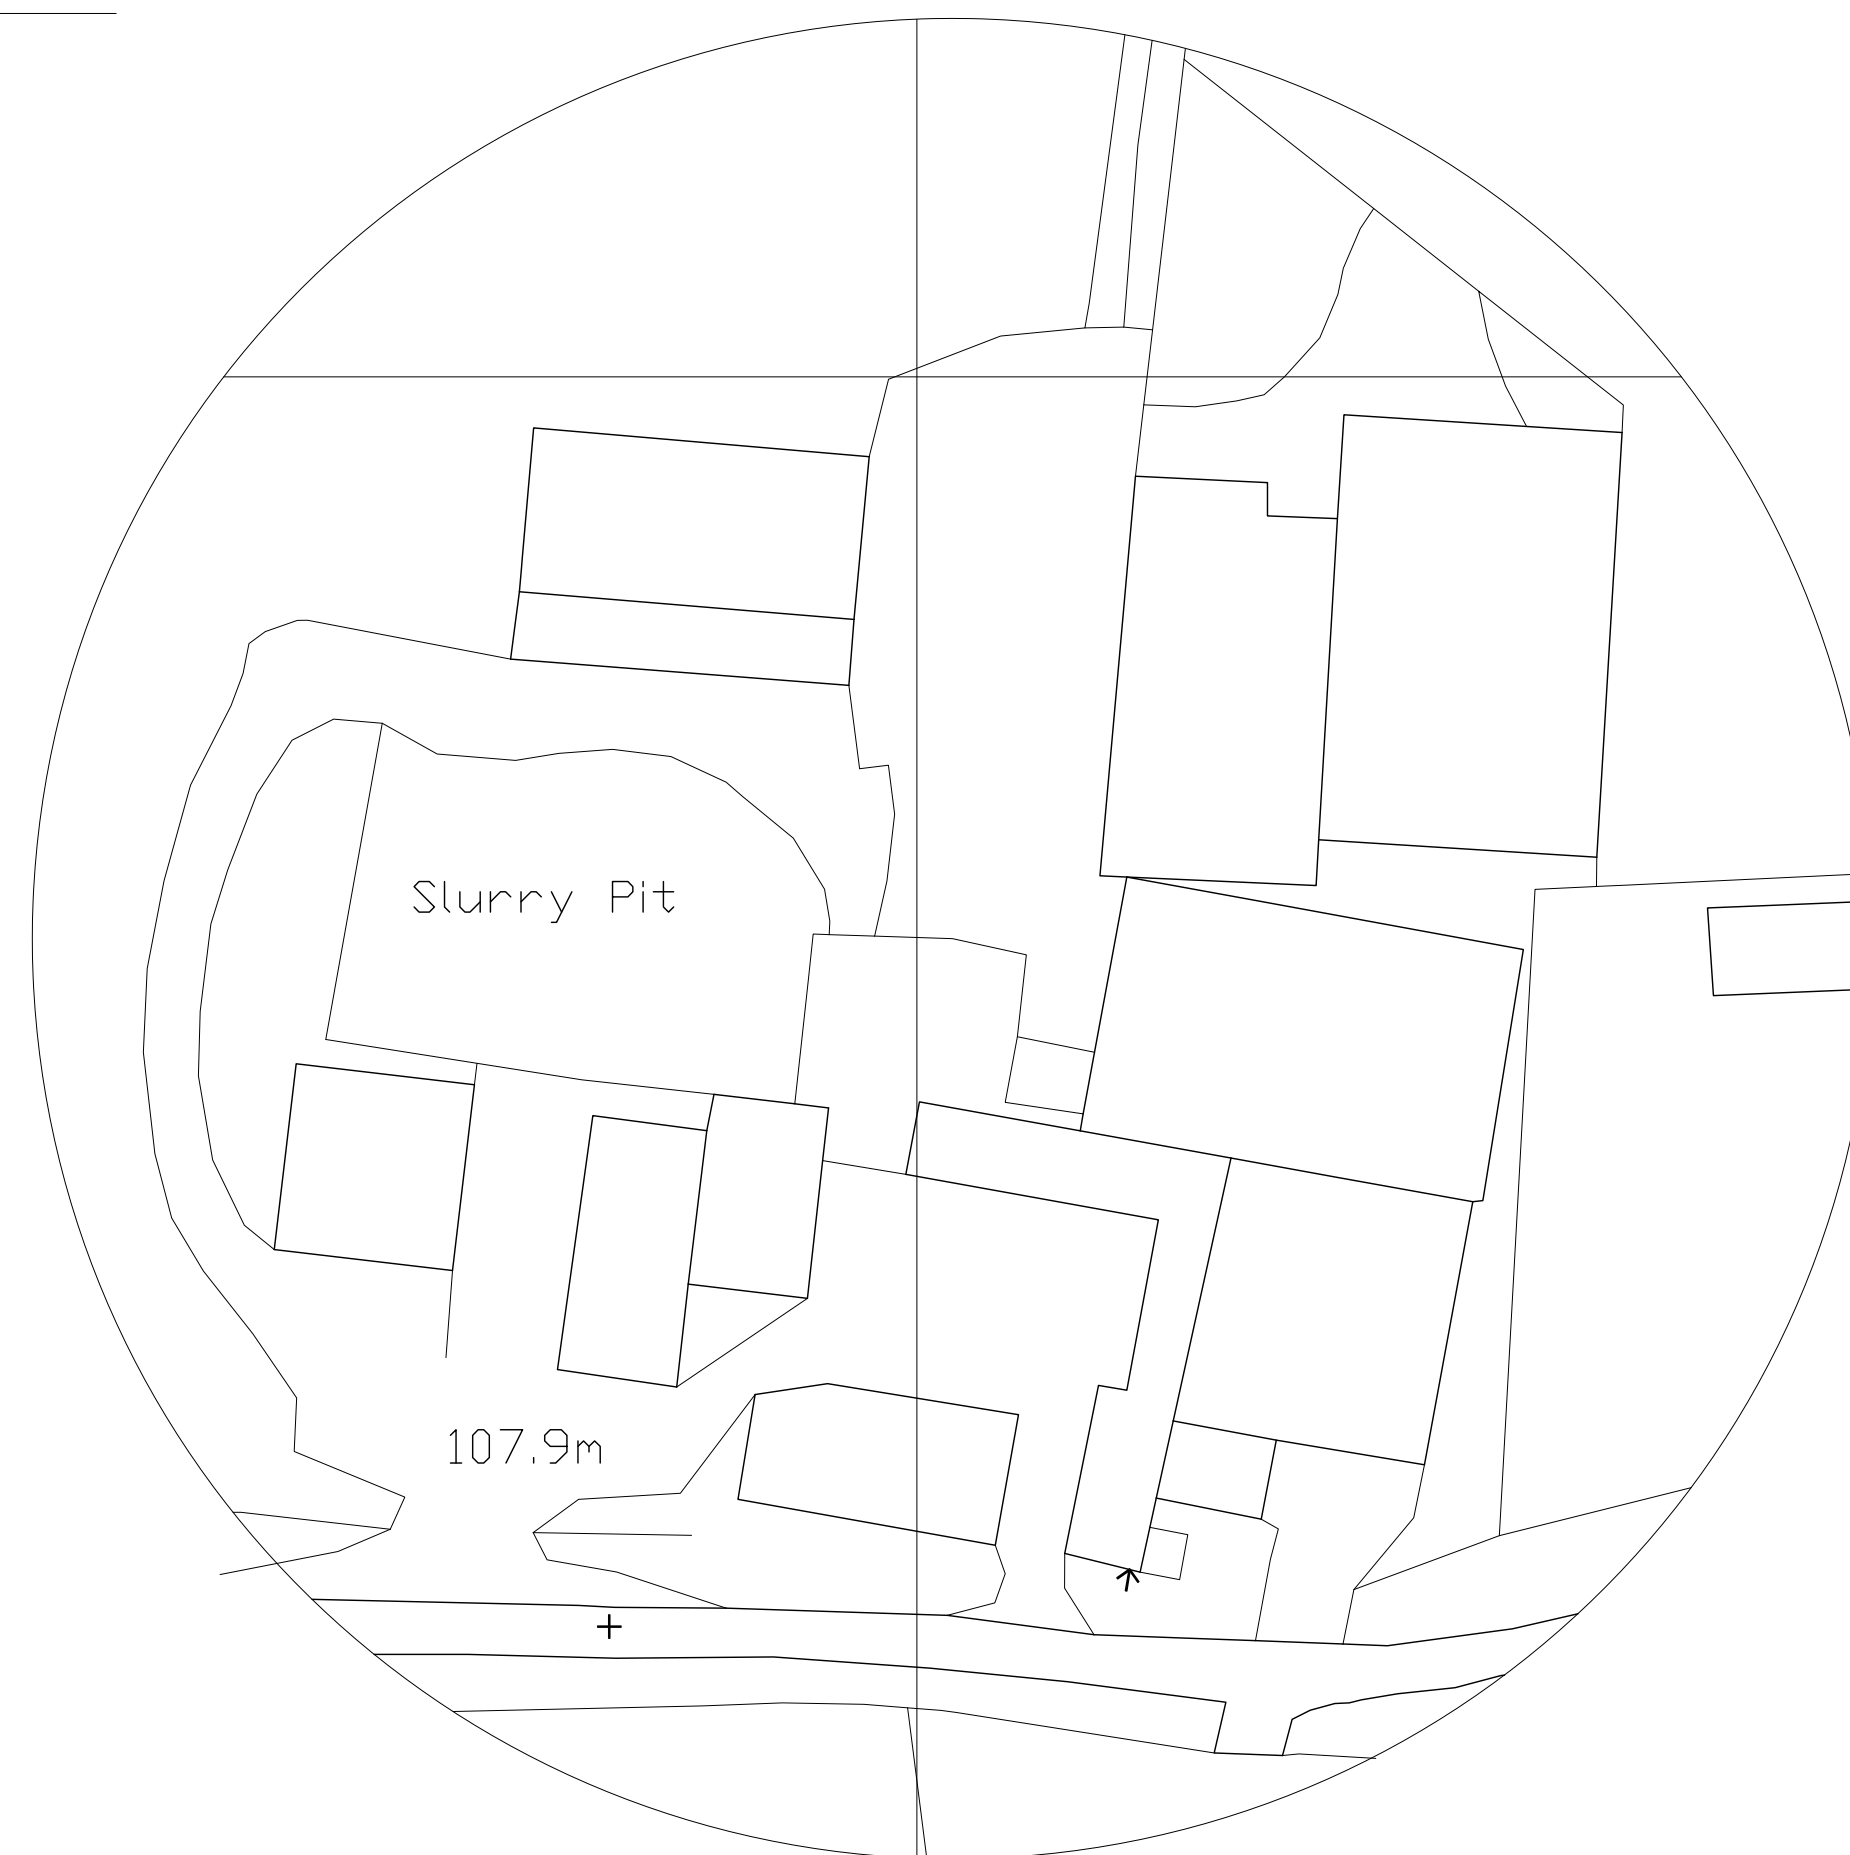


BLOCK PLAN 1:500

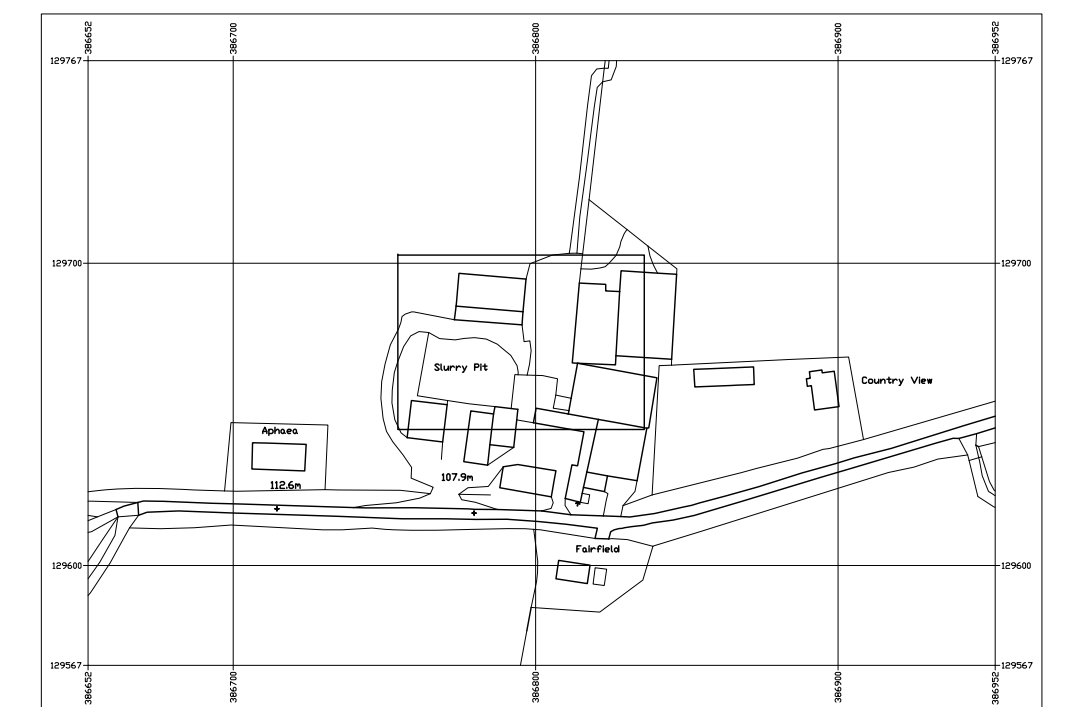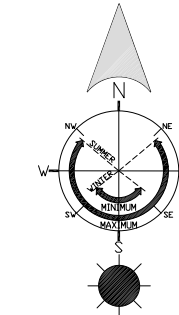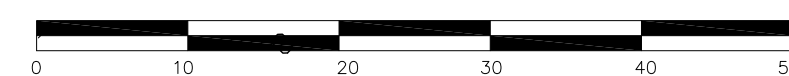

LOCATION PLAN 1:2500



SCALE 1:100

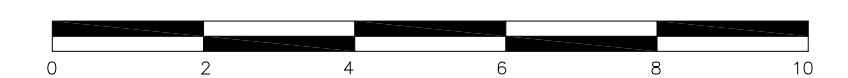

SURVEY
SNAGGS FARM, EAST KNOYLE
SALISBURY, WILTS, SP3 6AU
FOR DM, AD AND AM DRAKE