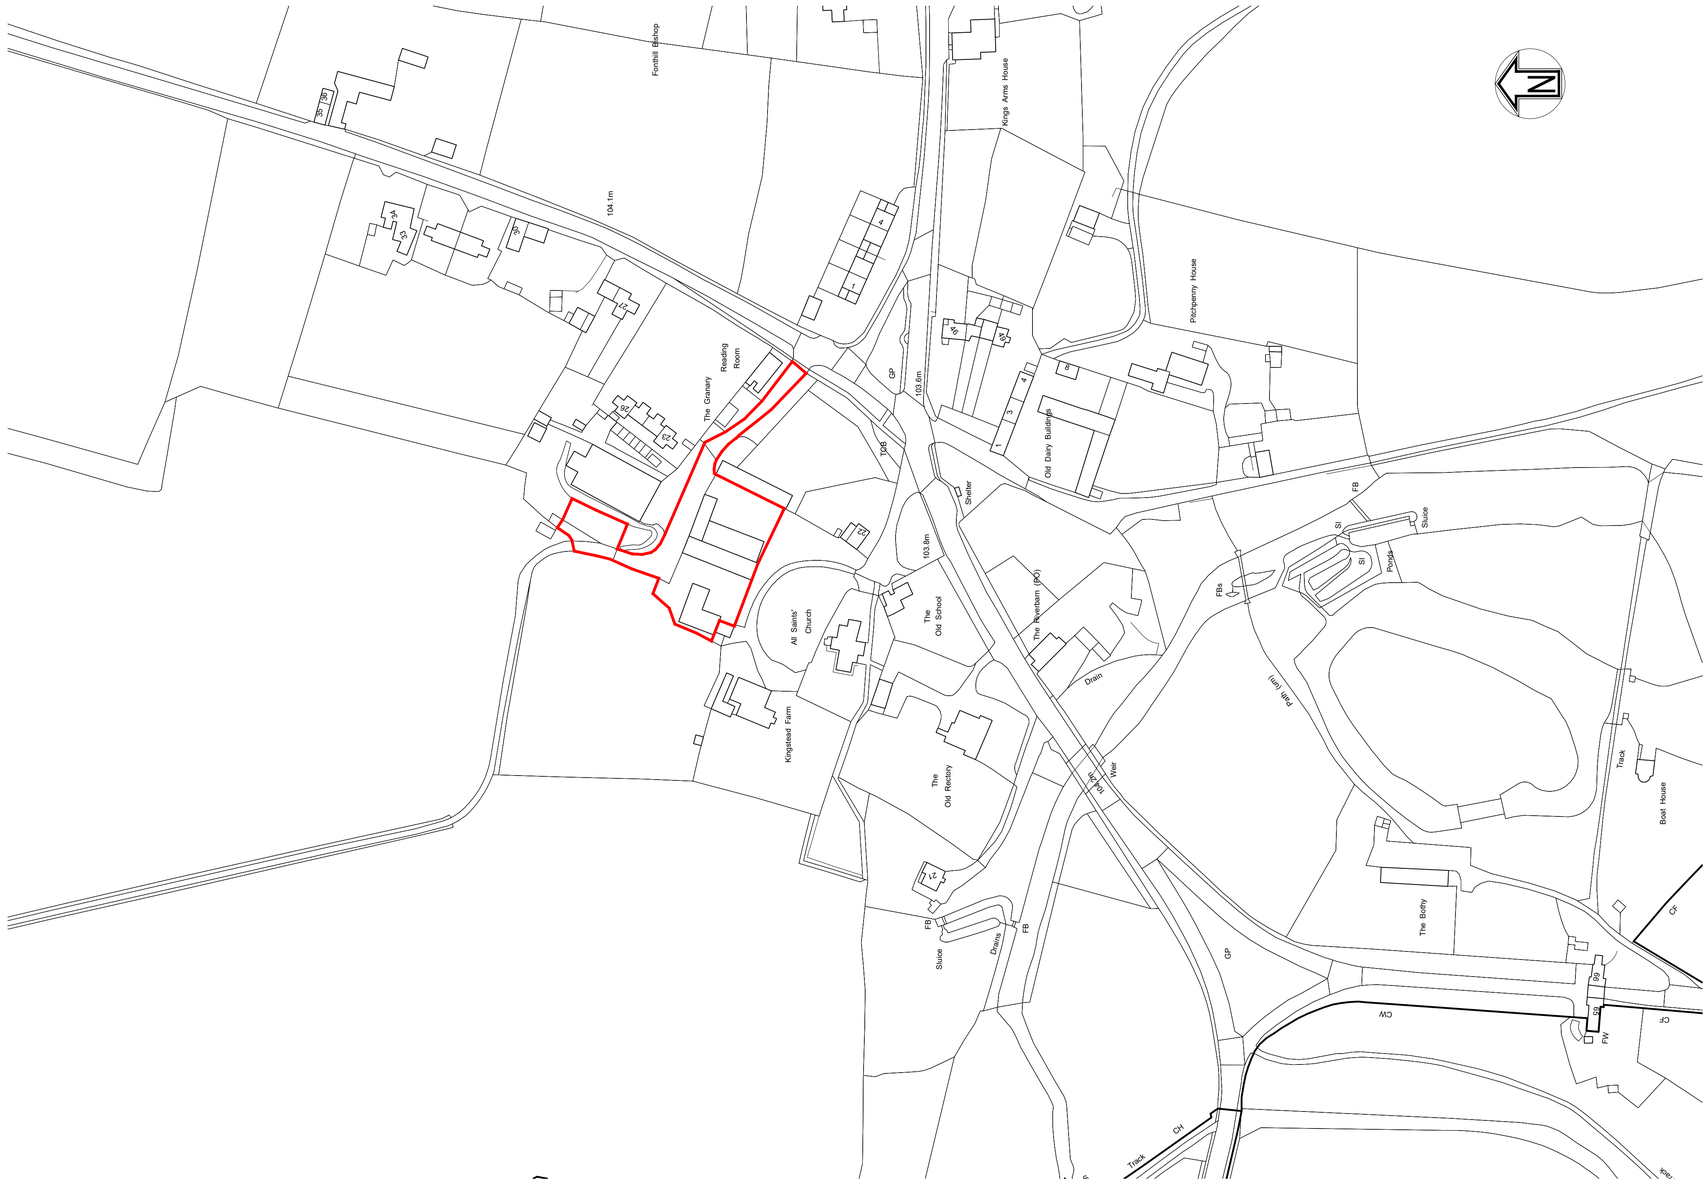


Location Plan

Scale 1:1250

Scale 1:1250 — 0.0 30.0 60.0 90.0 120.0 150.0 180.0 210.0 240.0 270.0

PLANNING

This drawing must not be reproduced in whole or in part without the express written consent of the relevant issuing Baxter Green Architects. ©

Note:
Dimensions should not be scaled from this drawing. All dimensions should be checked on site. This drawing is to be read in conjunction with all other drawings, specifications or schedule of works.

	Date.	Rev.

Baxter Green Architects
12 Berwick Courtyard, Berwick St. Leonard, SP3 5UA
01747 440444 Studio@baxtergreen.co.uk
www.baxtergreen.co.uk

Project: Distillery, Kingstead Barn, Fonthill Bishop
Drawing Title: Location Plan

Date 02.2026	Drawn by
Scale 1:1250 at A1	Checked by JN
	Issuing office 1
Project No. 10443	Drawing No. P - 01