

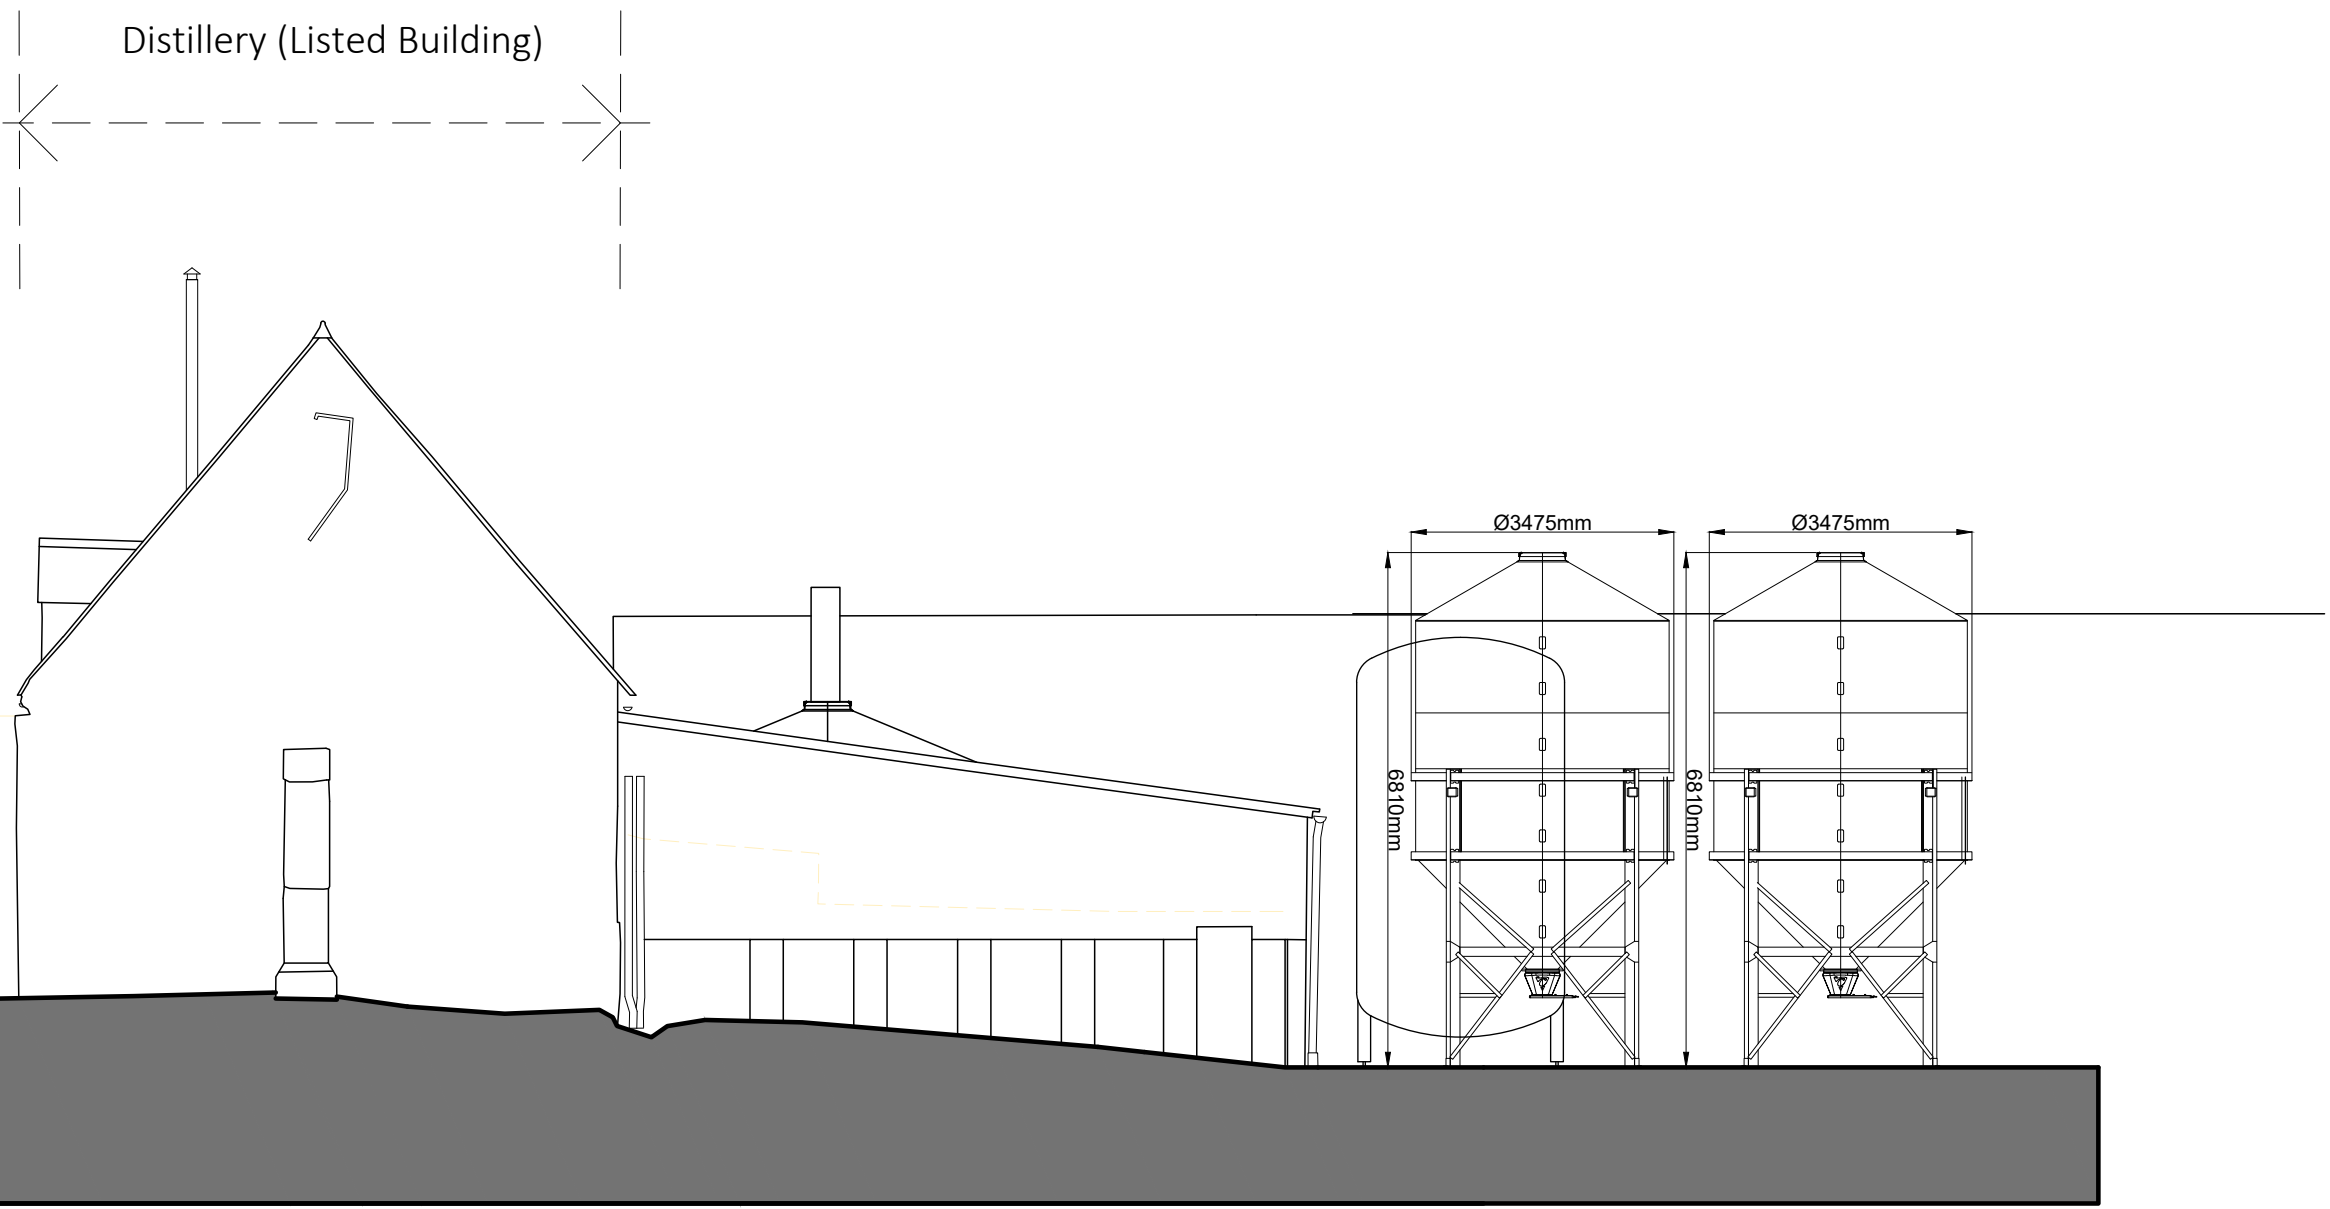


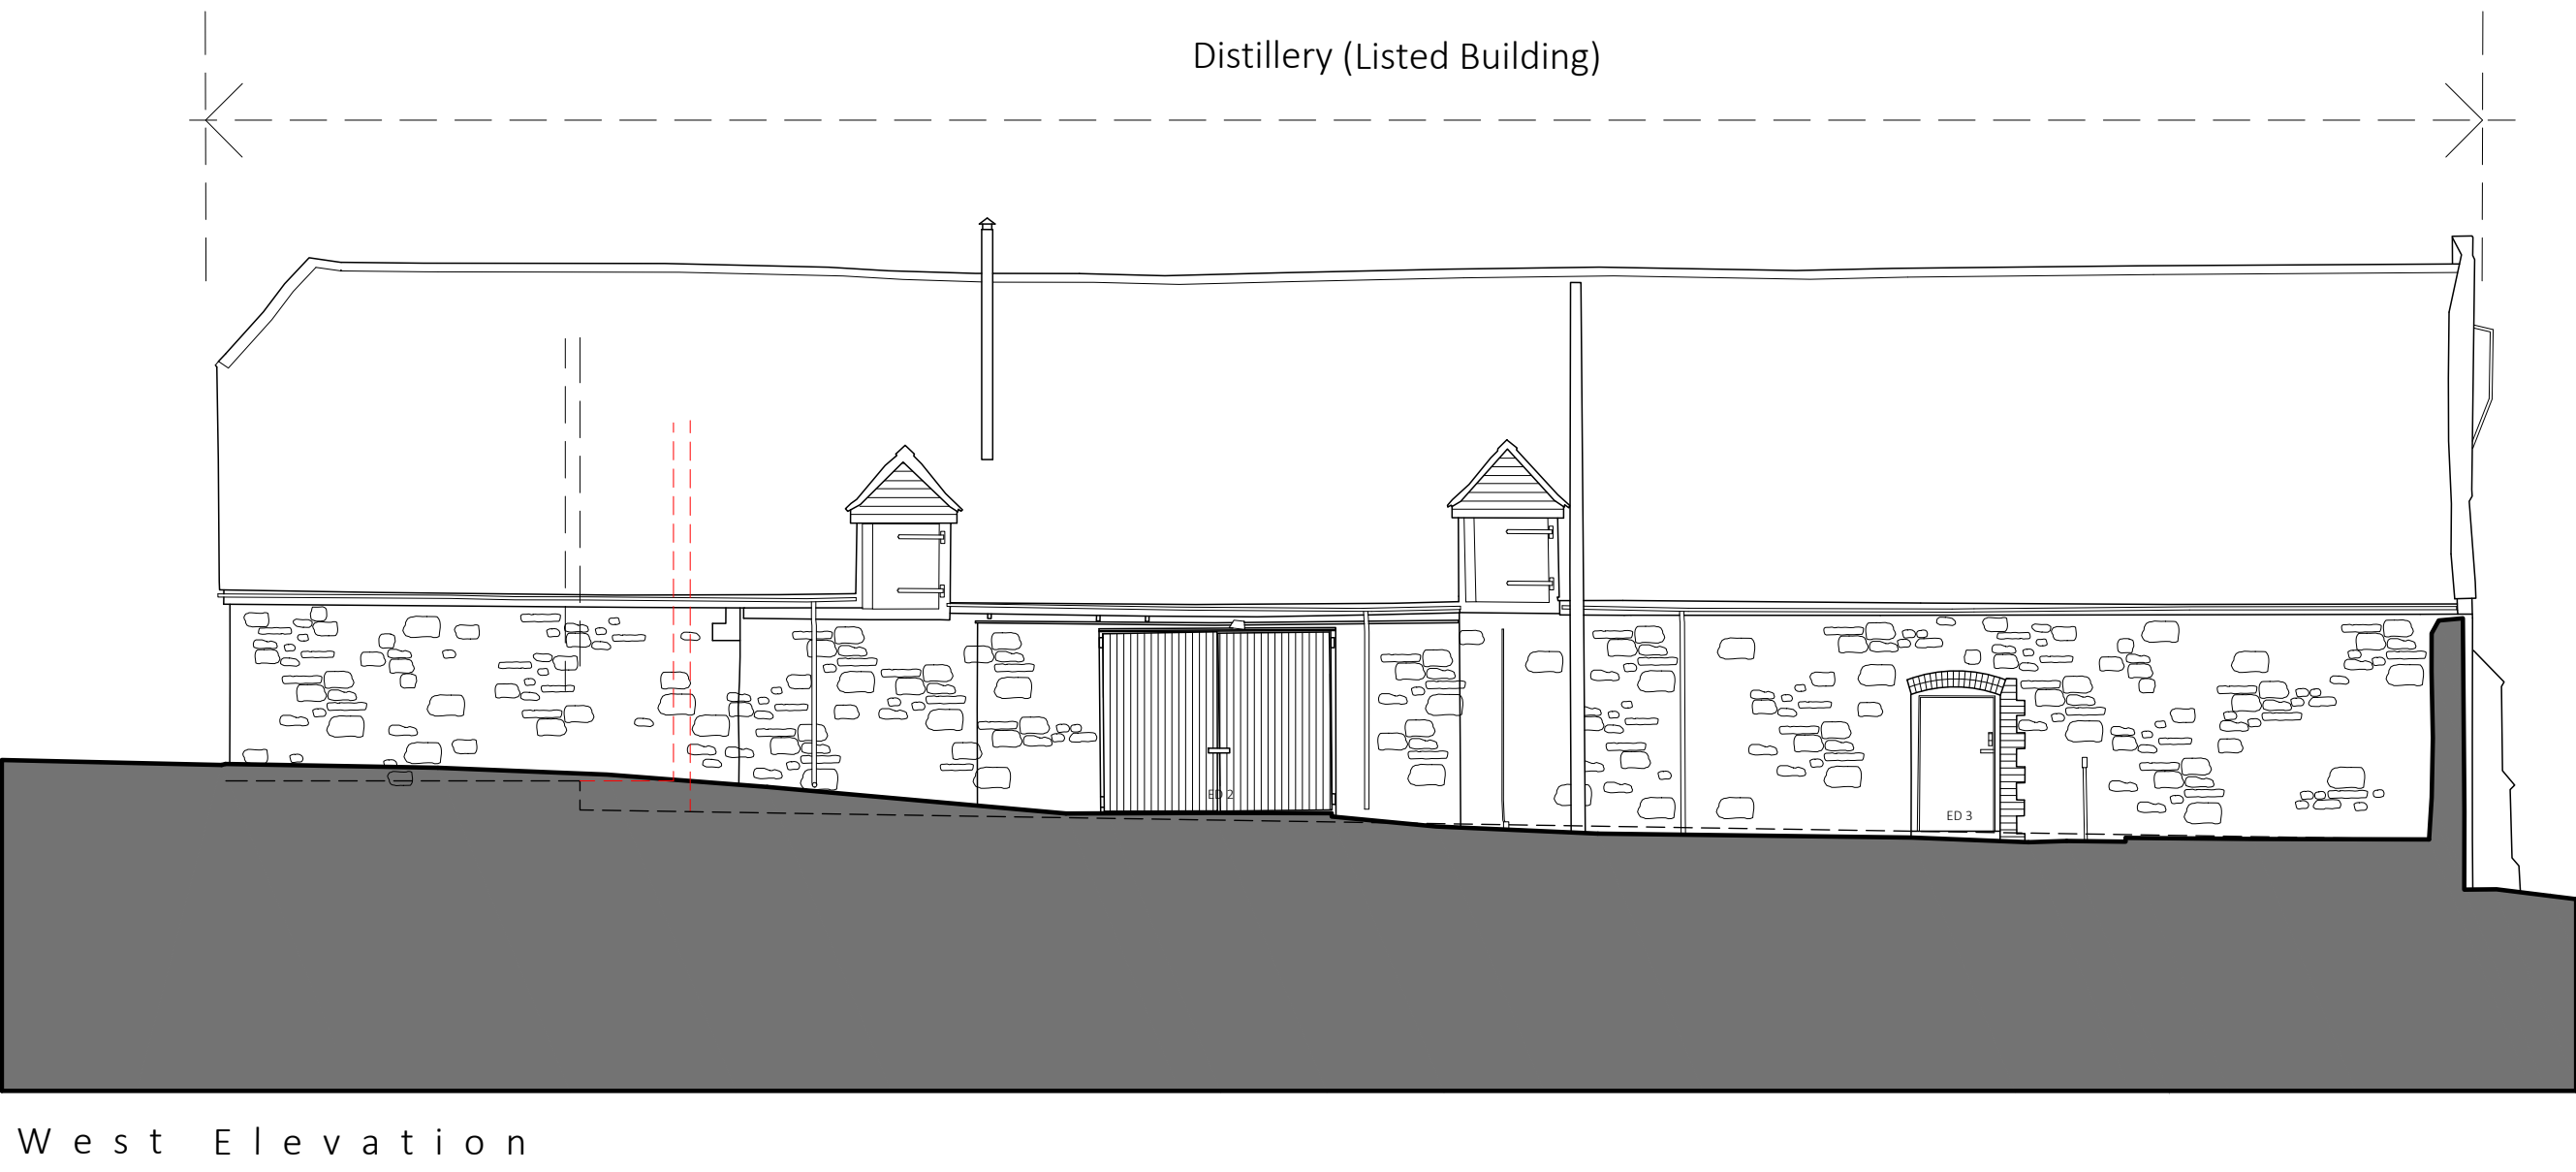

This drawing must not be reproduced in whole or in part without the express written consent of the relevant issuing Baxter Green Architects.

Note:
Dimensions should not be scaled from this drawing. All dimensions should be checked on site. This drawing is to be read in conjunction with all other drawings, specifications or schedule of works.

PLANNING		Date.	Rev.

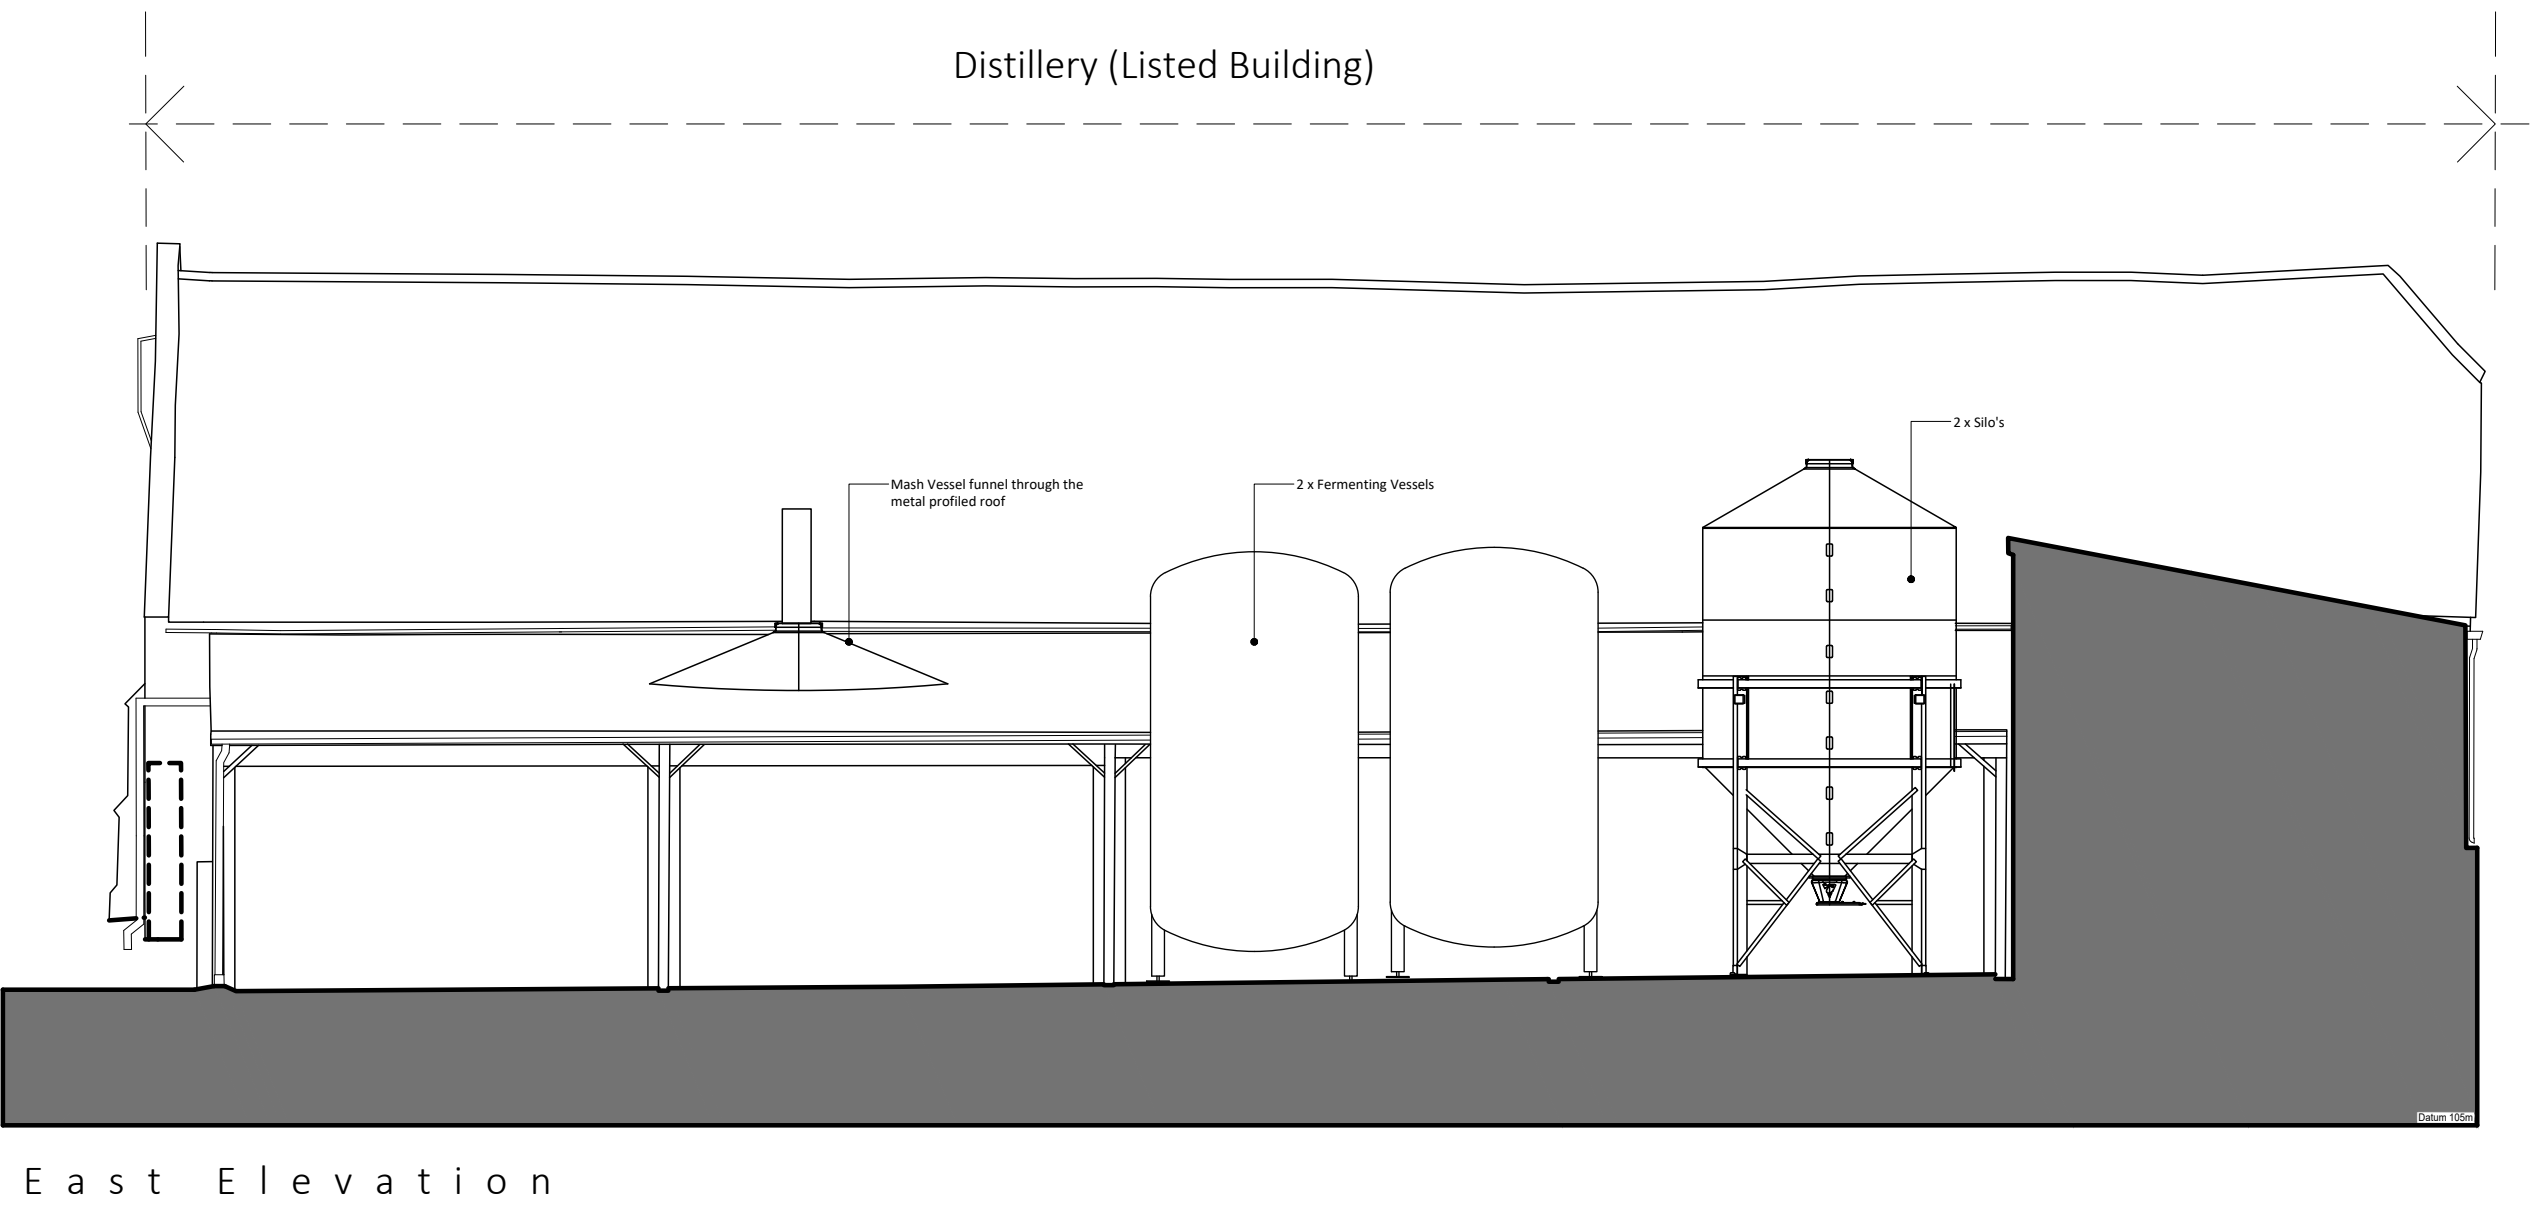

Baxter Green Architects		12 Berwick Courtyard, Berwick St. Leonard, SP3 5UA 01747 440444 www.baxtergreen.co.uk	
Project	Distillery Kingstead Barn Fonthill Bishop	Date	02.2026
Scale	1:100 at A1	Checked by	JN
Drawing Title	Proposed Elevations	Issuing office	1
Project No.	10443	Drawing No.	P - 01