


Contractors must check all dimensions on site. Only figured dimensions are to be worked from. Discrepancies must be reported before proceeding. This drawing is copyright. ©

LEGEND

- Ⓐ Natural Stone Faceowrk
- Ⓑ Smooth Float Render
- Ⓒ Natural Slate Roof Tiles
- Ⓓ Casement Windows and Doors (Timber or Aluminium?)
- Ⓔ Natural Stone Quoins
- Ⓕ Natural Stone Cills and Lintels
- Ⓖ Glazed Doors
- Ⓗ Timber Door
- Ⓙ Solar PV Panels

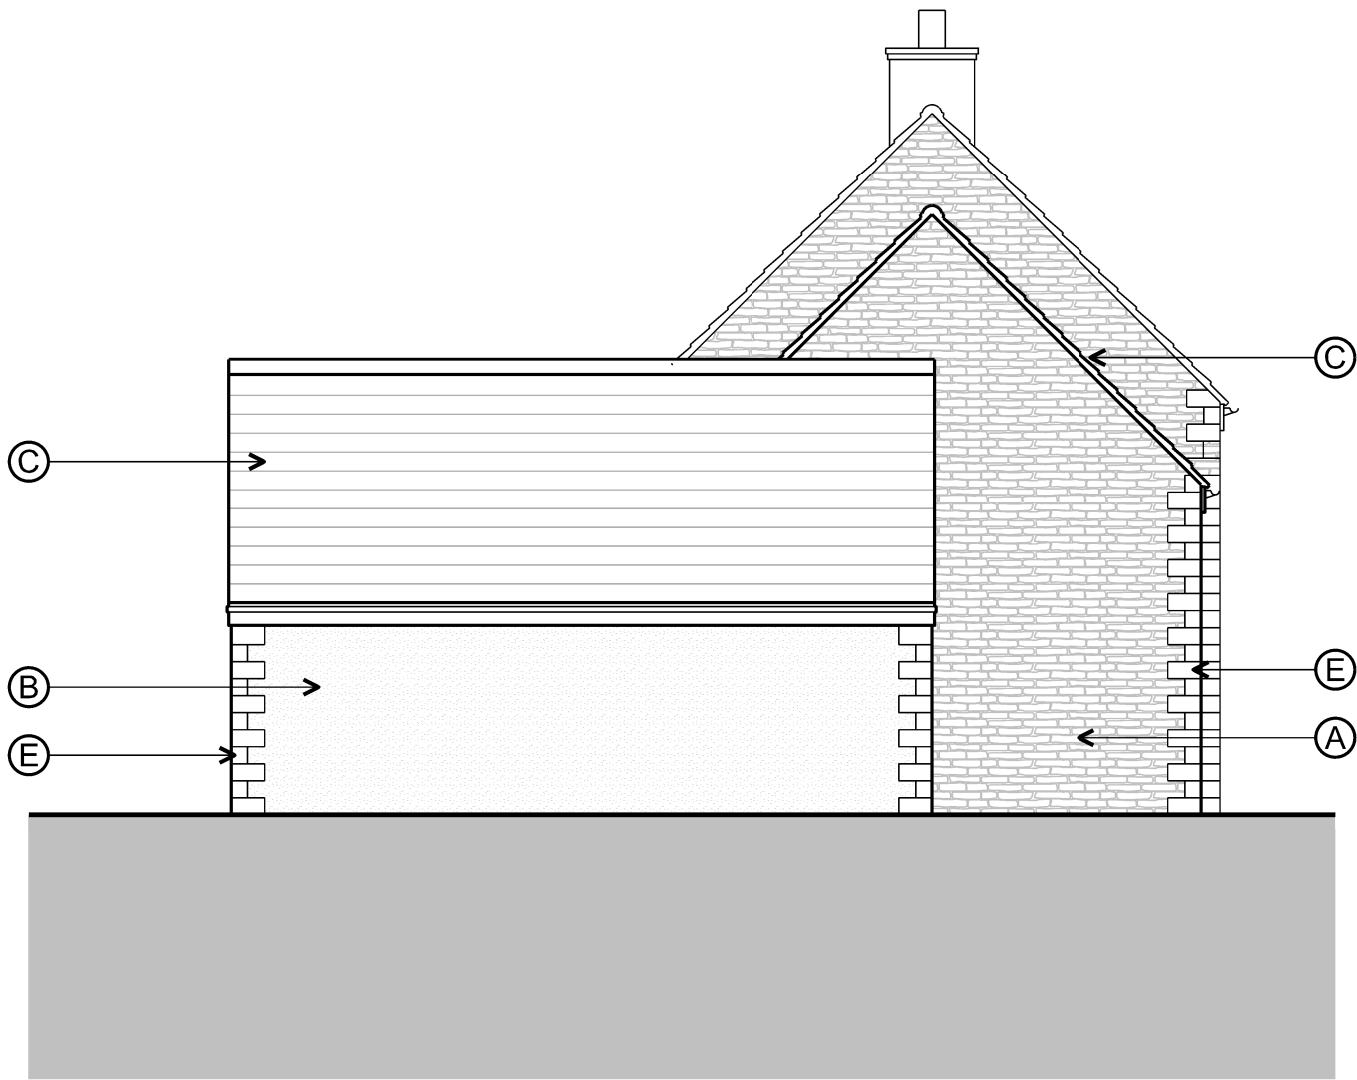

P03	14.03.26		
Quoins added.			
P02	02.03.26		
External finishes updated.			
Rev	Date		
Revision Details			

Project
Mr and Mrs R Saunders;
Agricultural Workers Dwelling

Drawing Title
North-West (Side) Elevation

Status
Planning

	Drawing Number E-04	Revision P03
Scale 1:100	Size A3	Date 20.02.26

