


Resized D

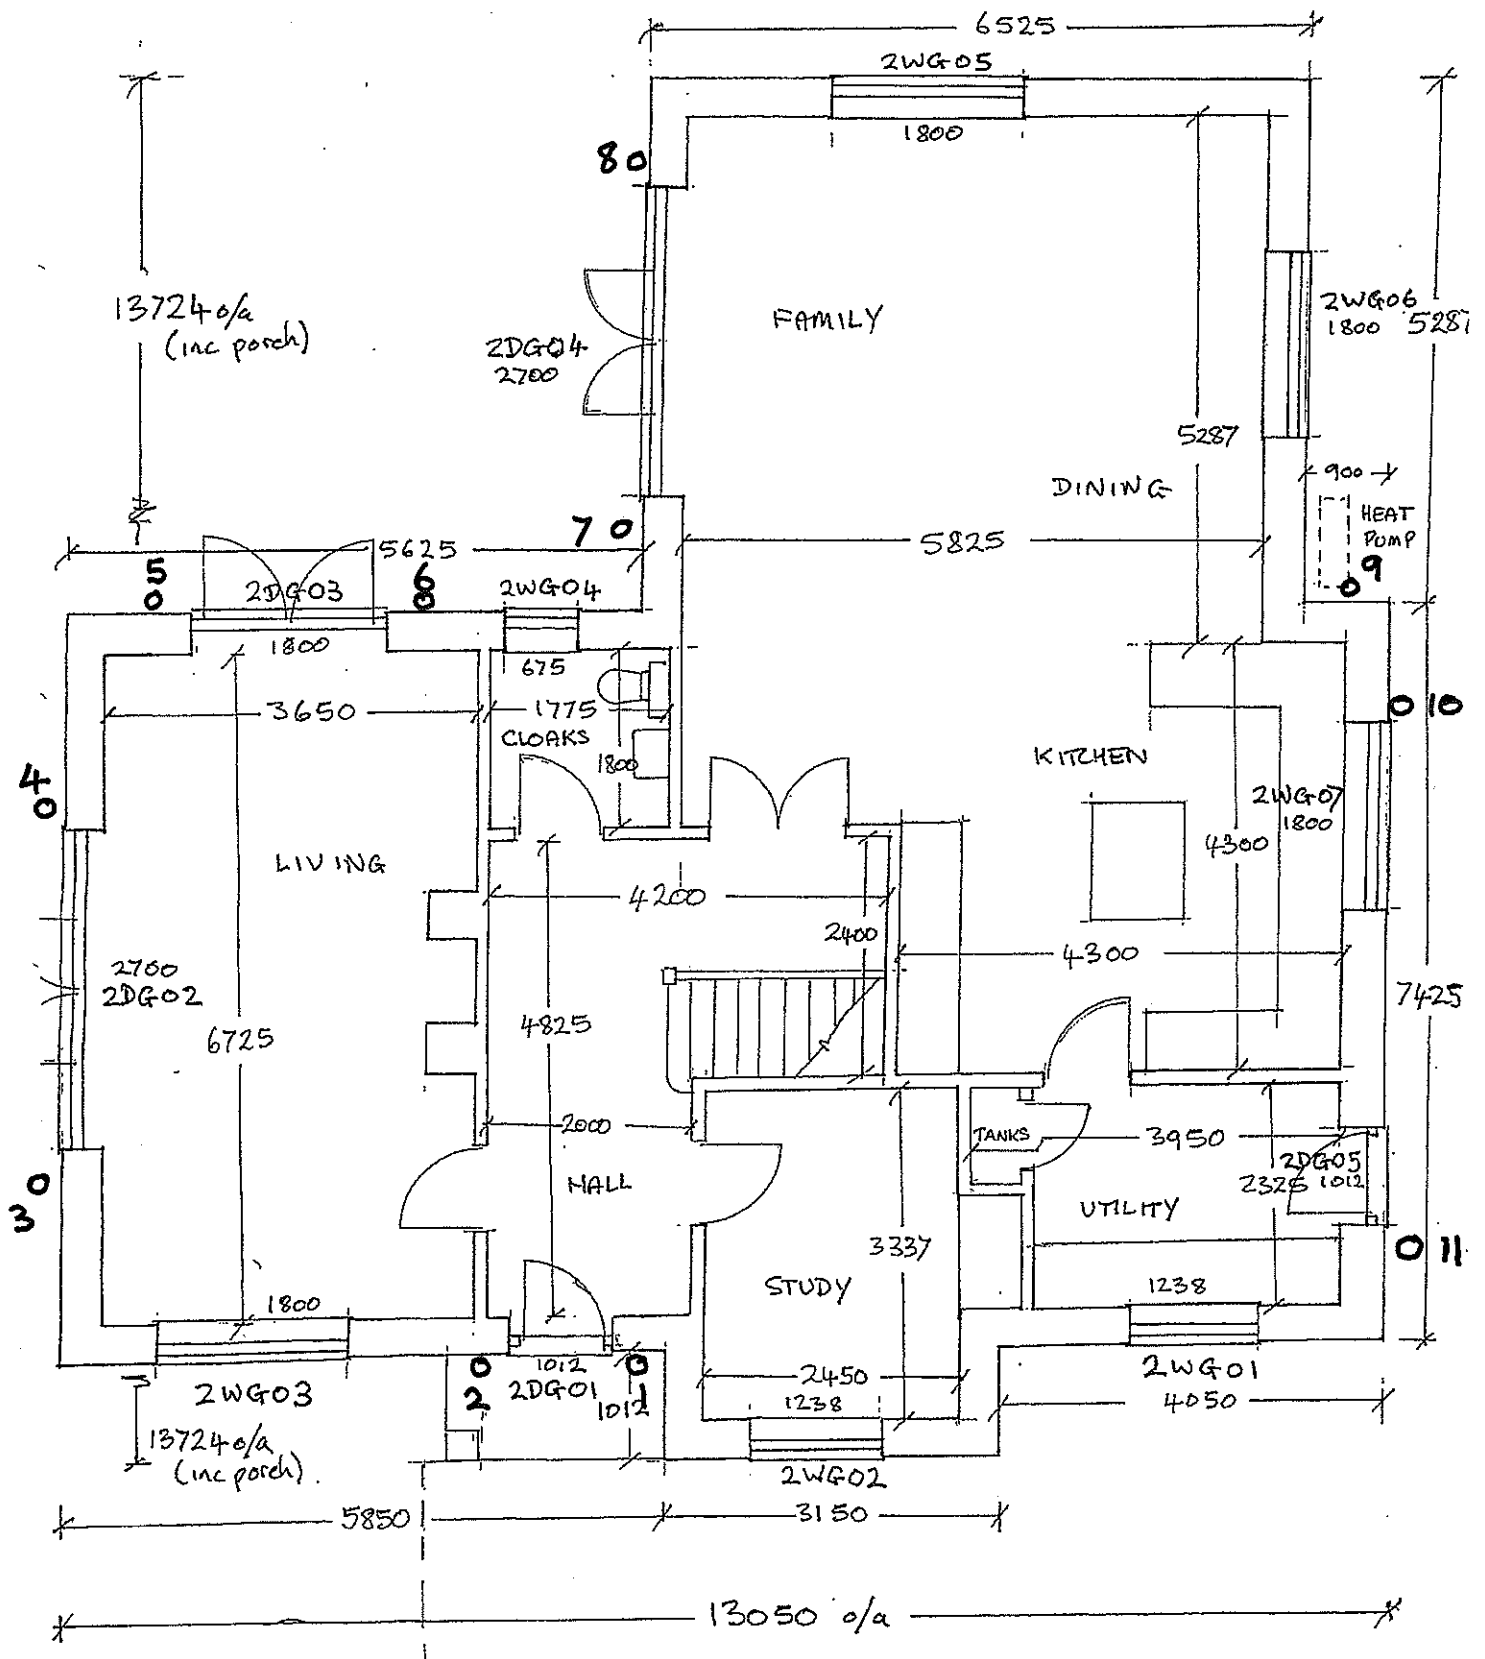

Key 05 Light as specified on dwg FF 55
Total 11 lights

DRAWING NO FF 57

SCALE NTS

EXTERNAL LIGHTS PLOT 2

FOREST VIEW EAST GRAFTON SN8 3DB