


Planning

CLIENT

Ron Zahl


ADDRESS

53 St Mary Street
Chippenham
SN15 3JW

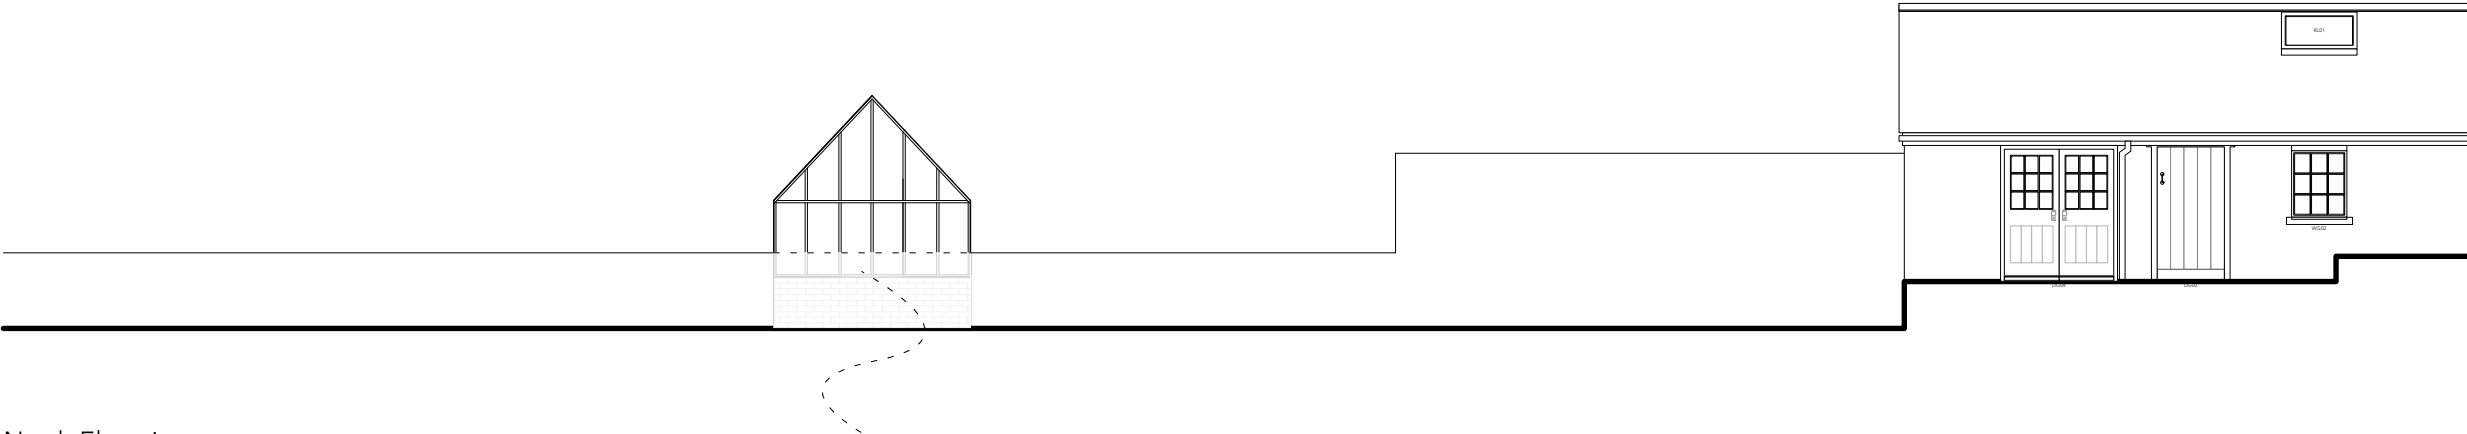

North Elevation

Dashed line denotes boundary
wall in foreground

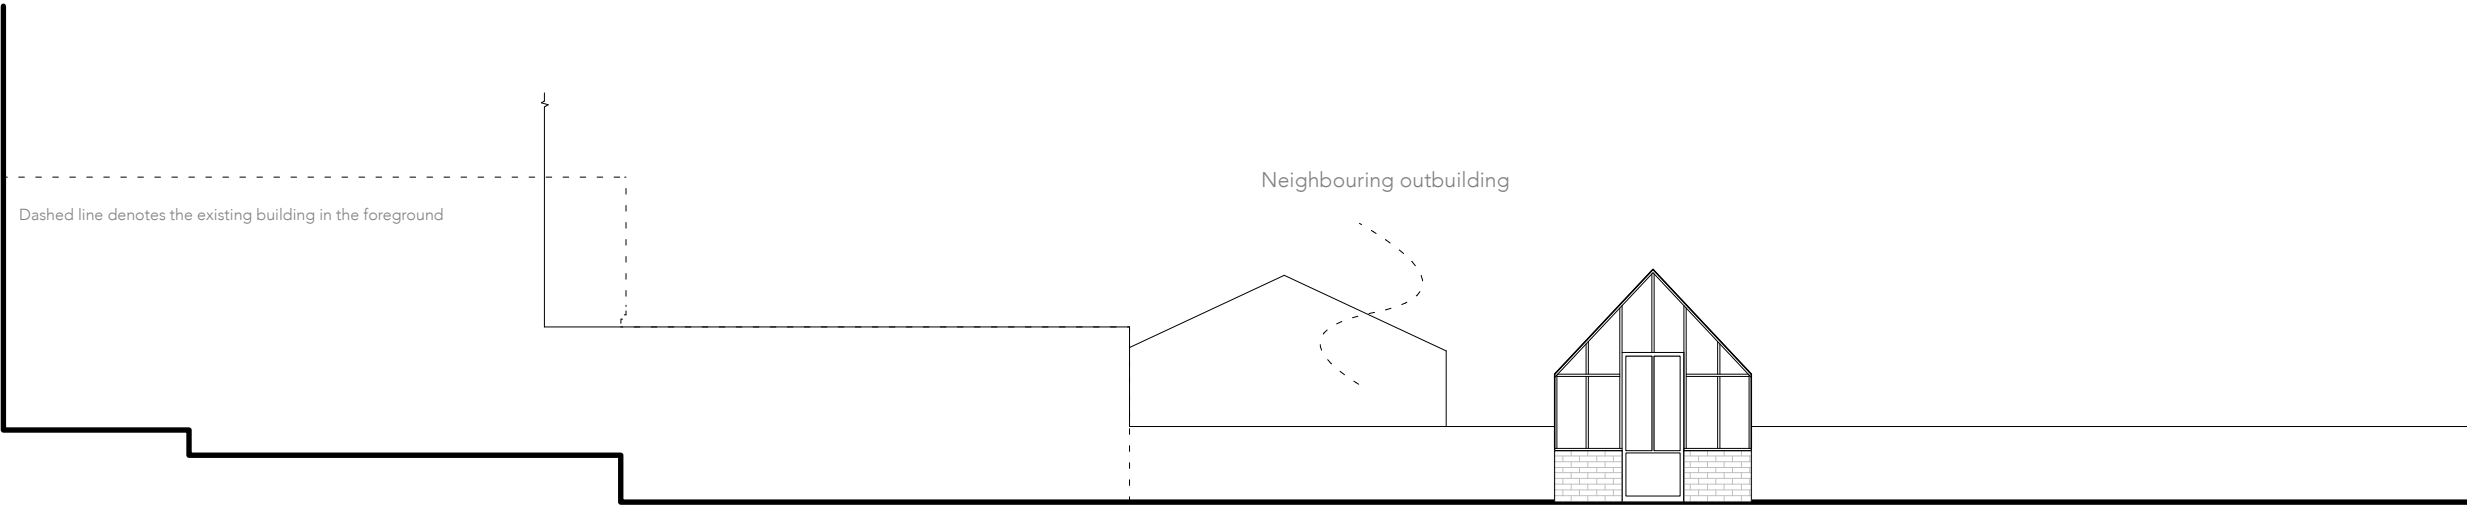

South Elevation


Neighbouring outbuilding

Dashed line denotes the existing building in the foreground


REV.	BY	DATE	NOTES
0			

PR Elevations

PROJECT	STAGE	DRAWING	REV	DRAWN
724	PL2	10		MA
SCALE	SIZE	CREATION		
1:100	@ A3 L	March 2026		

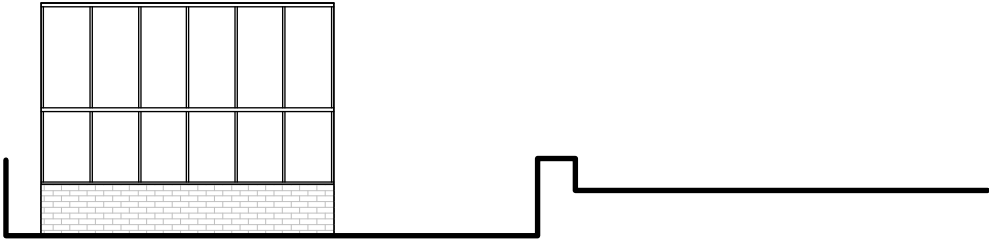

West Elevation

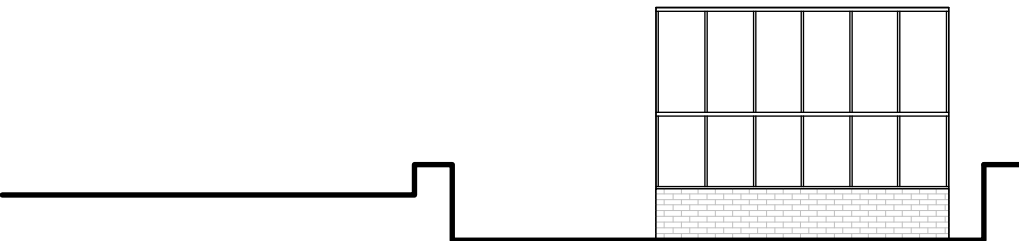

East Elevation