




Notes
Report any discrepancies to the author.
Scale for planning purposes only
This drawing is copyrighted to Temple Ford Design LTD.

Specification:

The Caldwell
Surround in natural Bath stone
with honed dark granite hearth

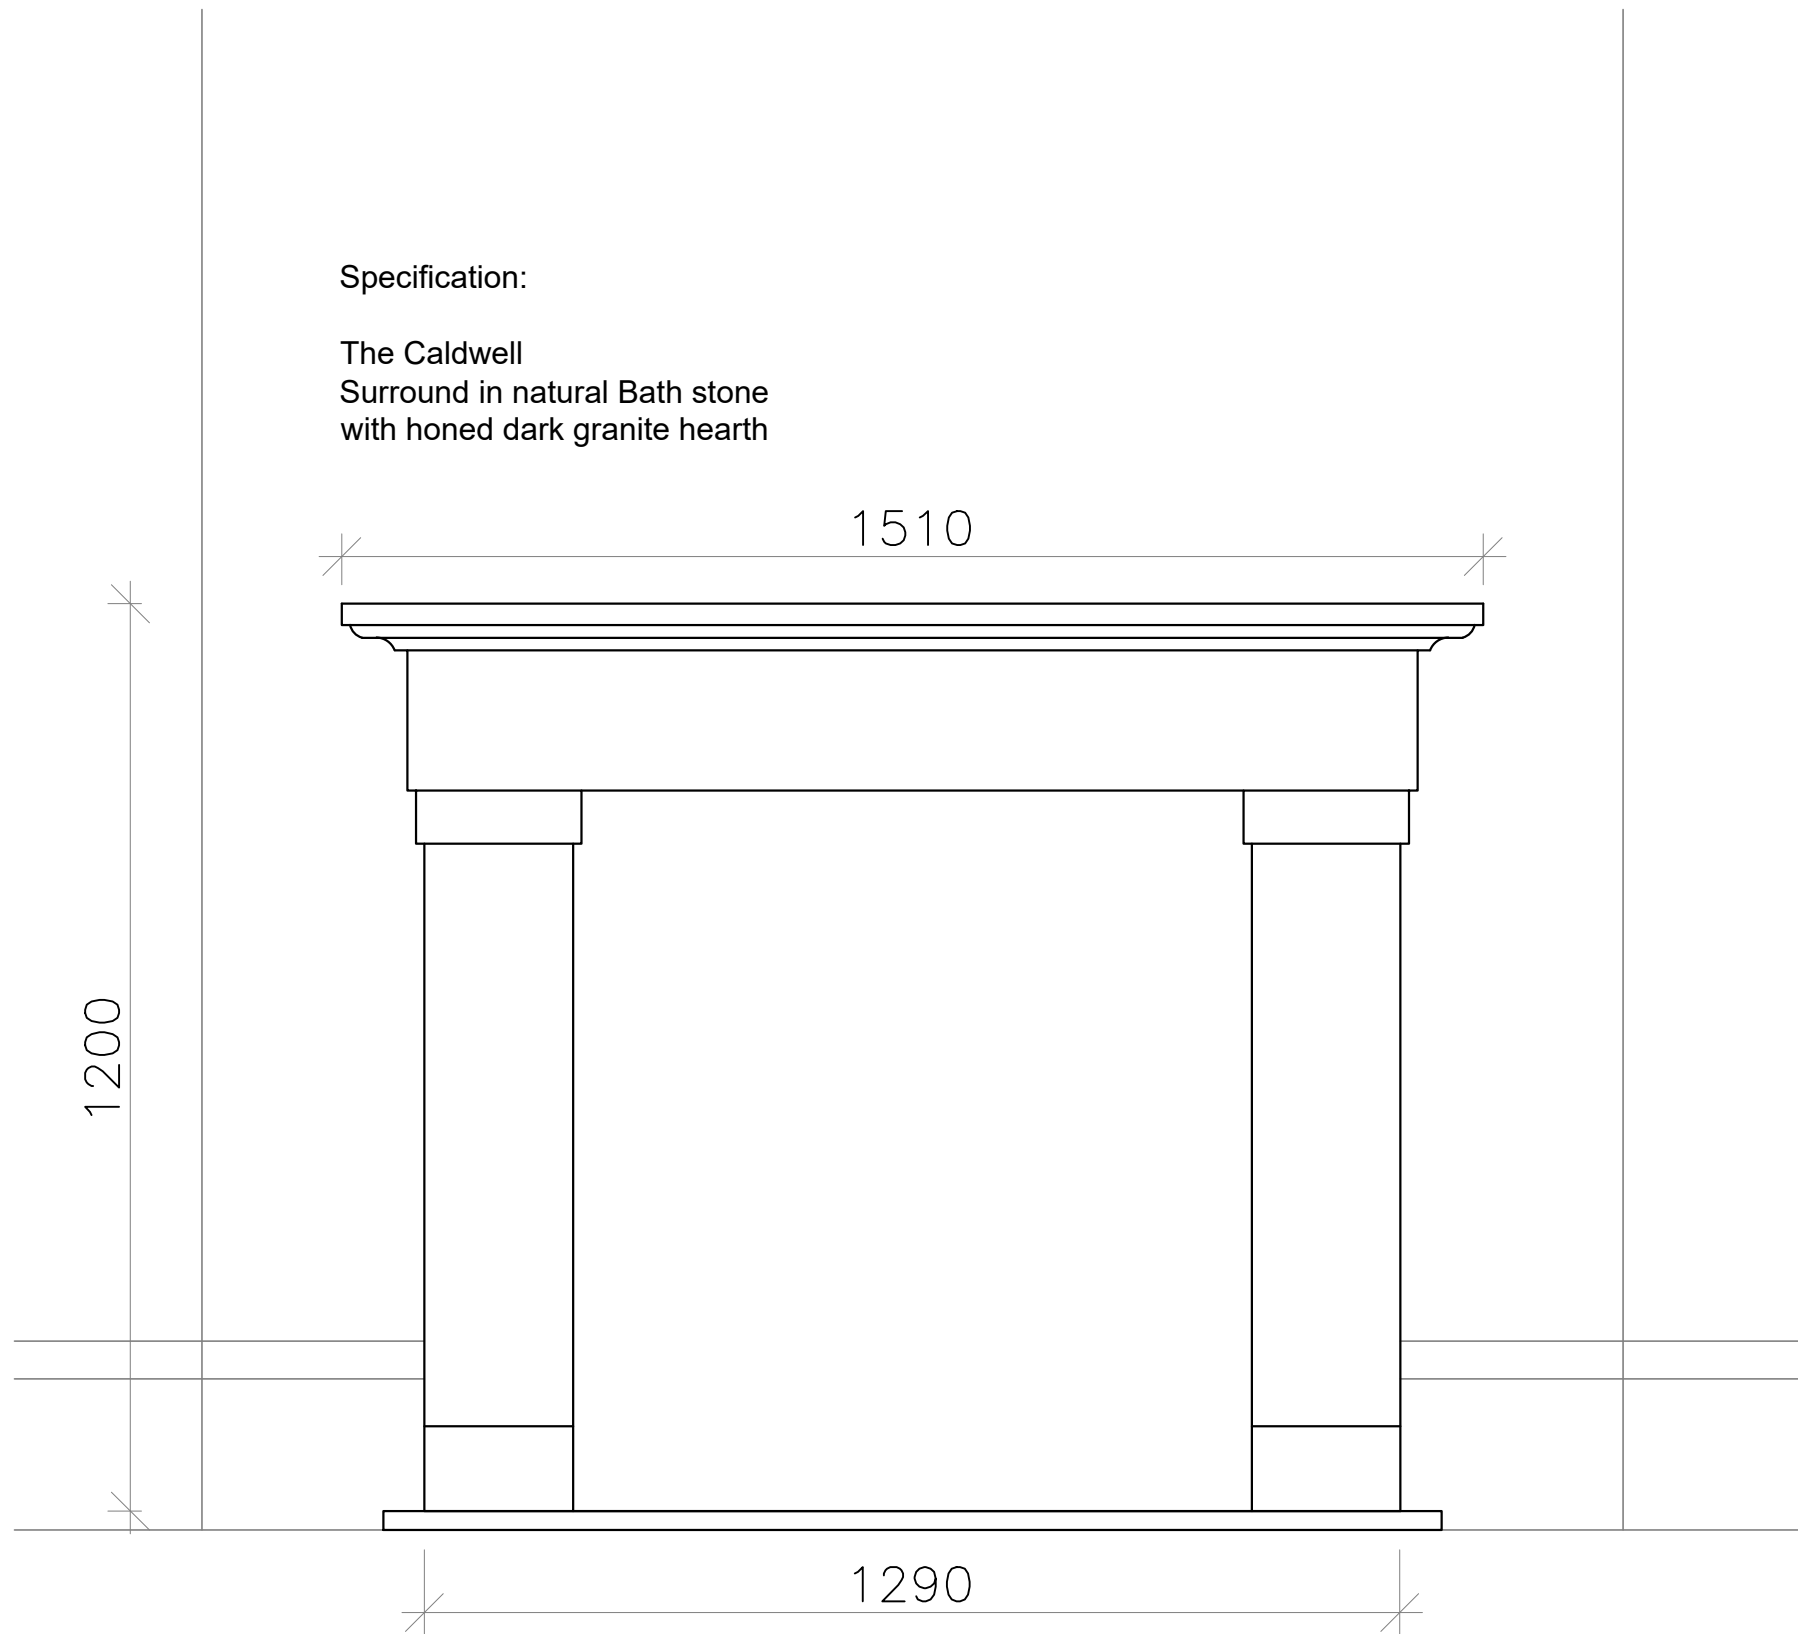

Elevation

STUDY ROOM SURROUND



Rev:	Date:	Description:
------	-------	--------------

Client: Mr & Mrs Scrimgeour

Project: Beech Knoll, Crooked Corner, Aldbourn, Wiltshire

Drawing Title: Study Room Fireplace as Proposed

Project: 2327	Dwg No: D111	Rev: ~
------------------	-----------------	-----------

Status: Design	Drawn: CW	Checked: DMM
-------------------	--------------	-----------------

Date: March 2026	Scale @ A3: 1:10
---------------------	---------------------

Temple Ford Design Ltd
architects



T 023 8027 6393
E templeforddesign@gmail.com W templeforddesign.co.uk