


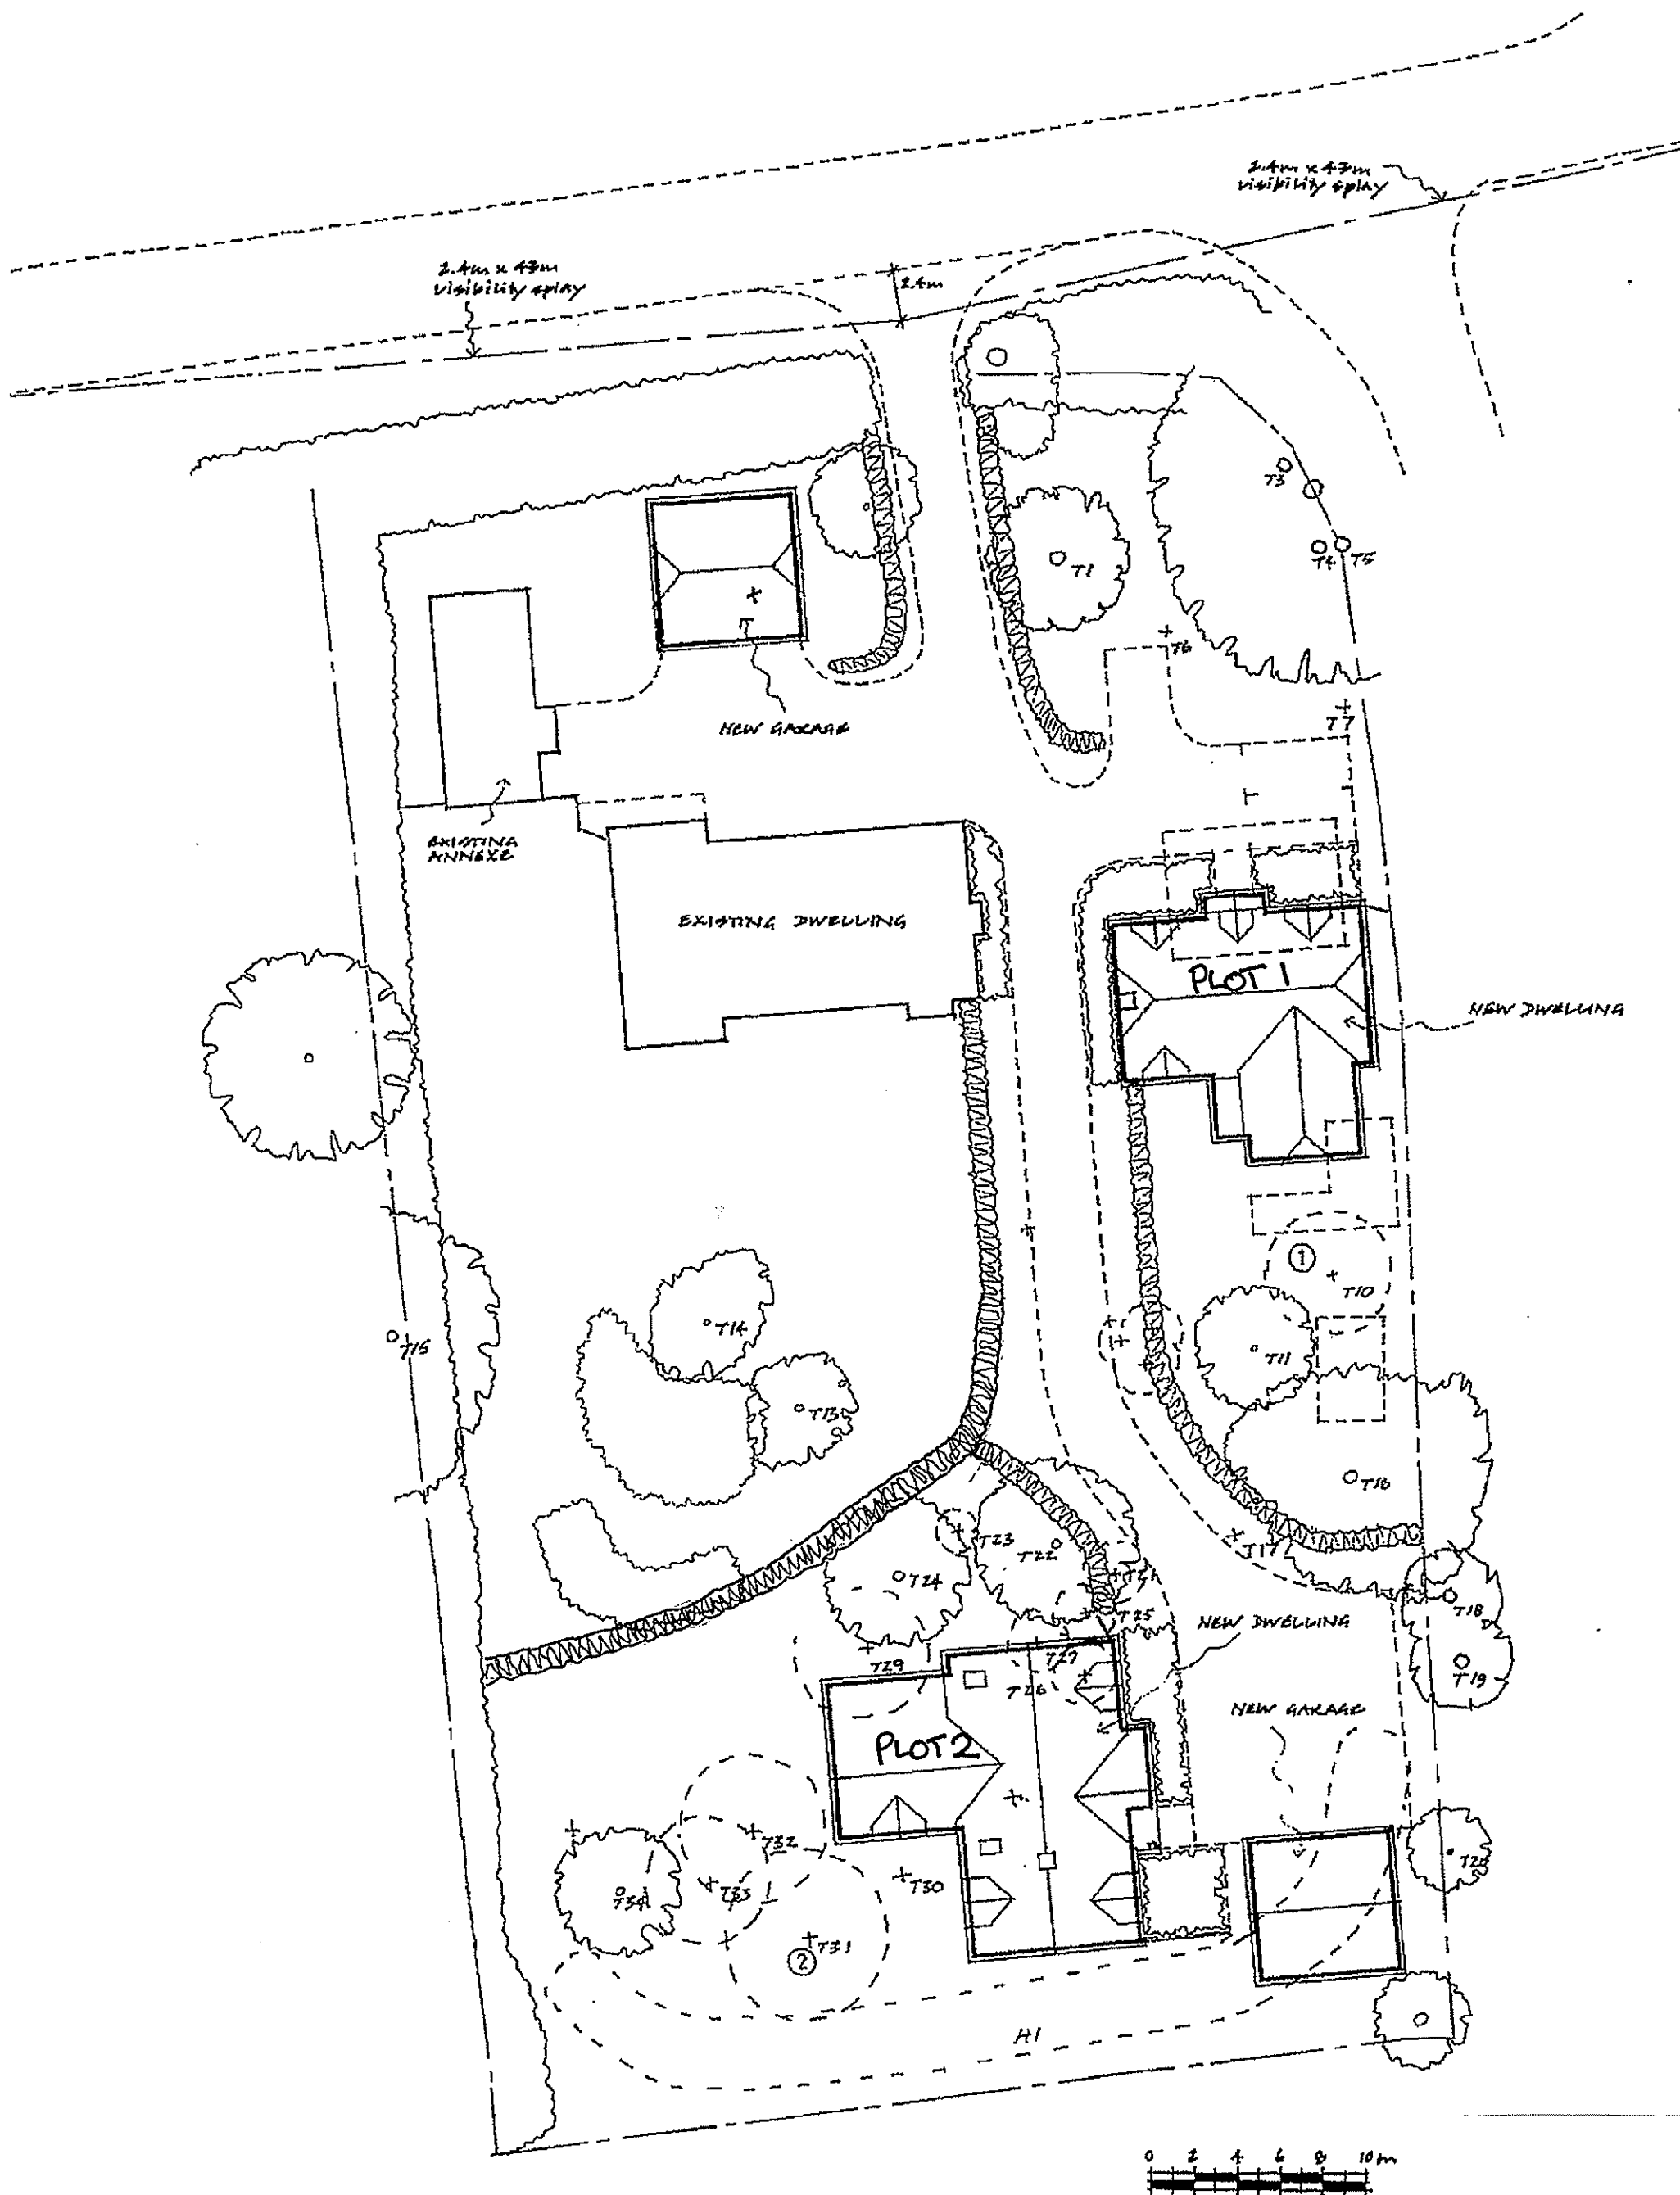

DRAWING NO FF 54
SCALE NTS

KEY PLAN EXTERNAL LIGHTING
FOREST VIEW EAST GRAFTON SN8 3DB