
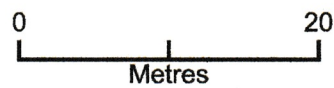


Existing tank location

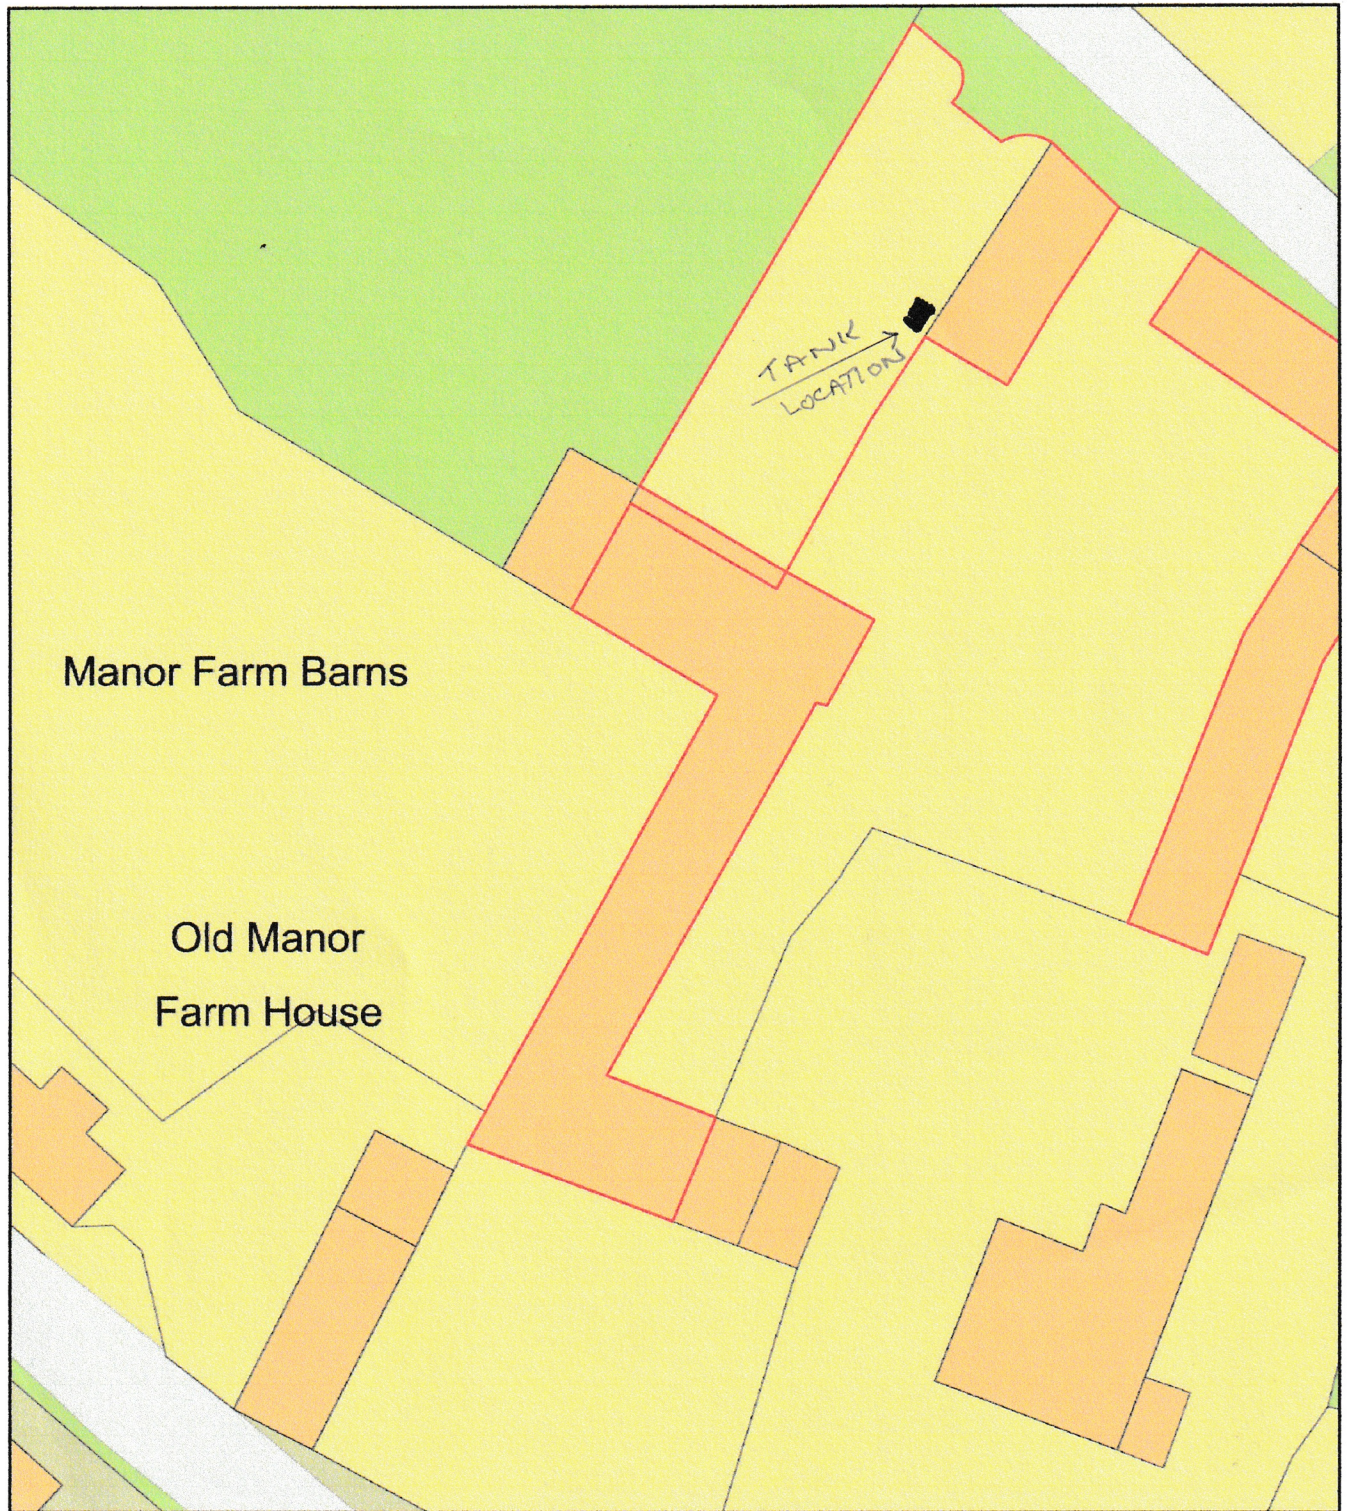

Plan Produced for: Jeremy Brightman

Date Produced: 26 Mar 2026

Plan Reference Number: TQRQM26085164240480

Scale: 1:500 @ A4