


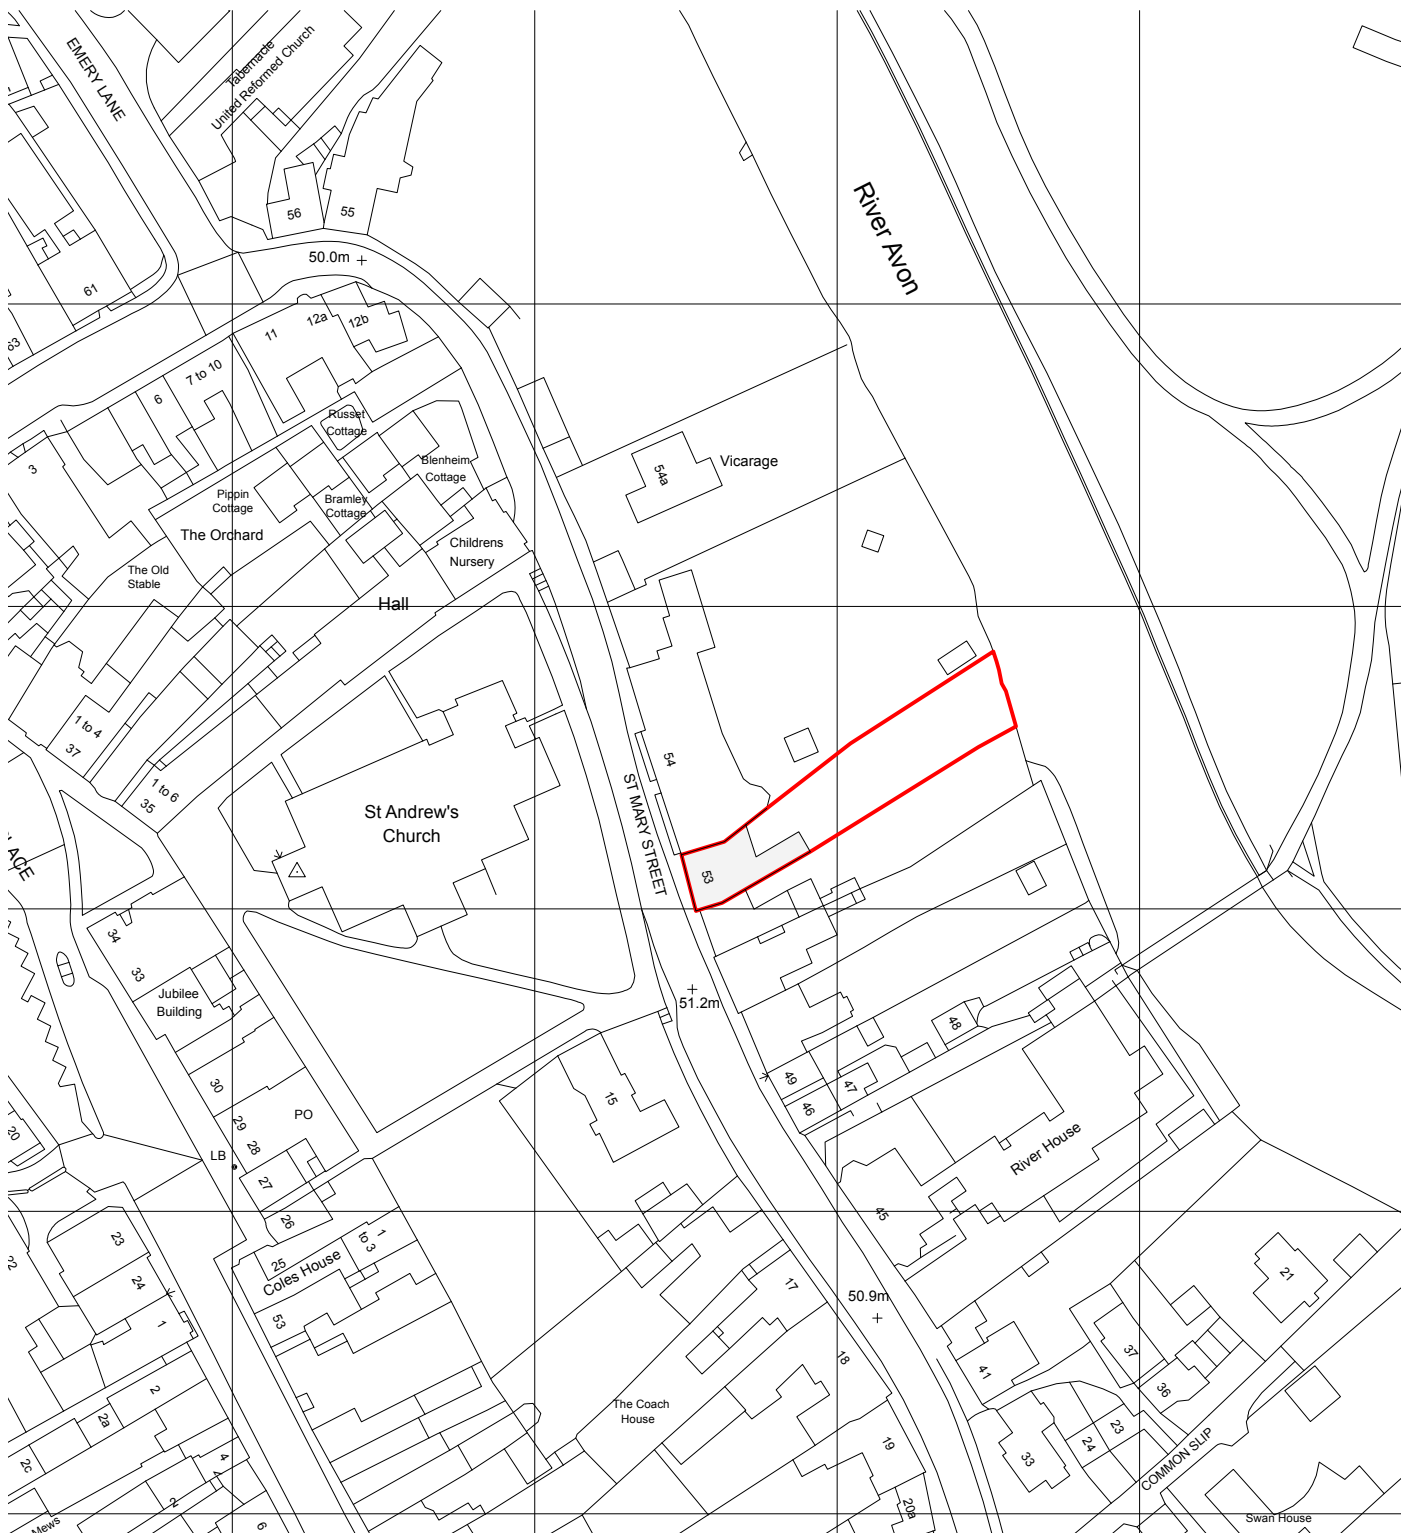

REV. BY DATE NOTES

location plan

STAGE

Planning

PROJECT STAGE DRAWING
724 - PL2 - 00

REV DRAWN
MA

SCALE SIZE CREATION
1:1250 @ A4 P March 2026

0 10 20 30 40 50 M



724 53 St Mary Street

CLIENT

Ron Zahl

ADDRESS

53 St Mary Street
Chippenham
SN15 3JW

ARTEL **31**
architects that build

artel31.co.uk · 01249 445656 · 5 Union Road SN15 1HW

THIS DRAWING IS COPYRIGHT © OF ARTEL31 LIMITED
REPRODUCTION IS ONLY TO TAKE PLACE WITH PRIOR WRITTEN AUTHORITY
ALL DIMENSIONS TO BE CONFIRMED ON SITE BEFORE ANY WORK COMMENCES
ANY DISCREPANCIES FOUND IN DRAWINGS OR OTHER DOCUMENTATION MUST
BE BROUGHT TO THE ATTENTION OF THE ARCHITECT BEFORE PROCEEDING