




Notes
Report any discrepancies to the author.
Scale for planning purposes only
This drawing is copyrighted to Temple Ford Design LTD.

Specification:

The Bolection
Surround in natural Bath stone
with honed dark granite hearth

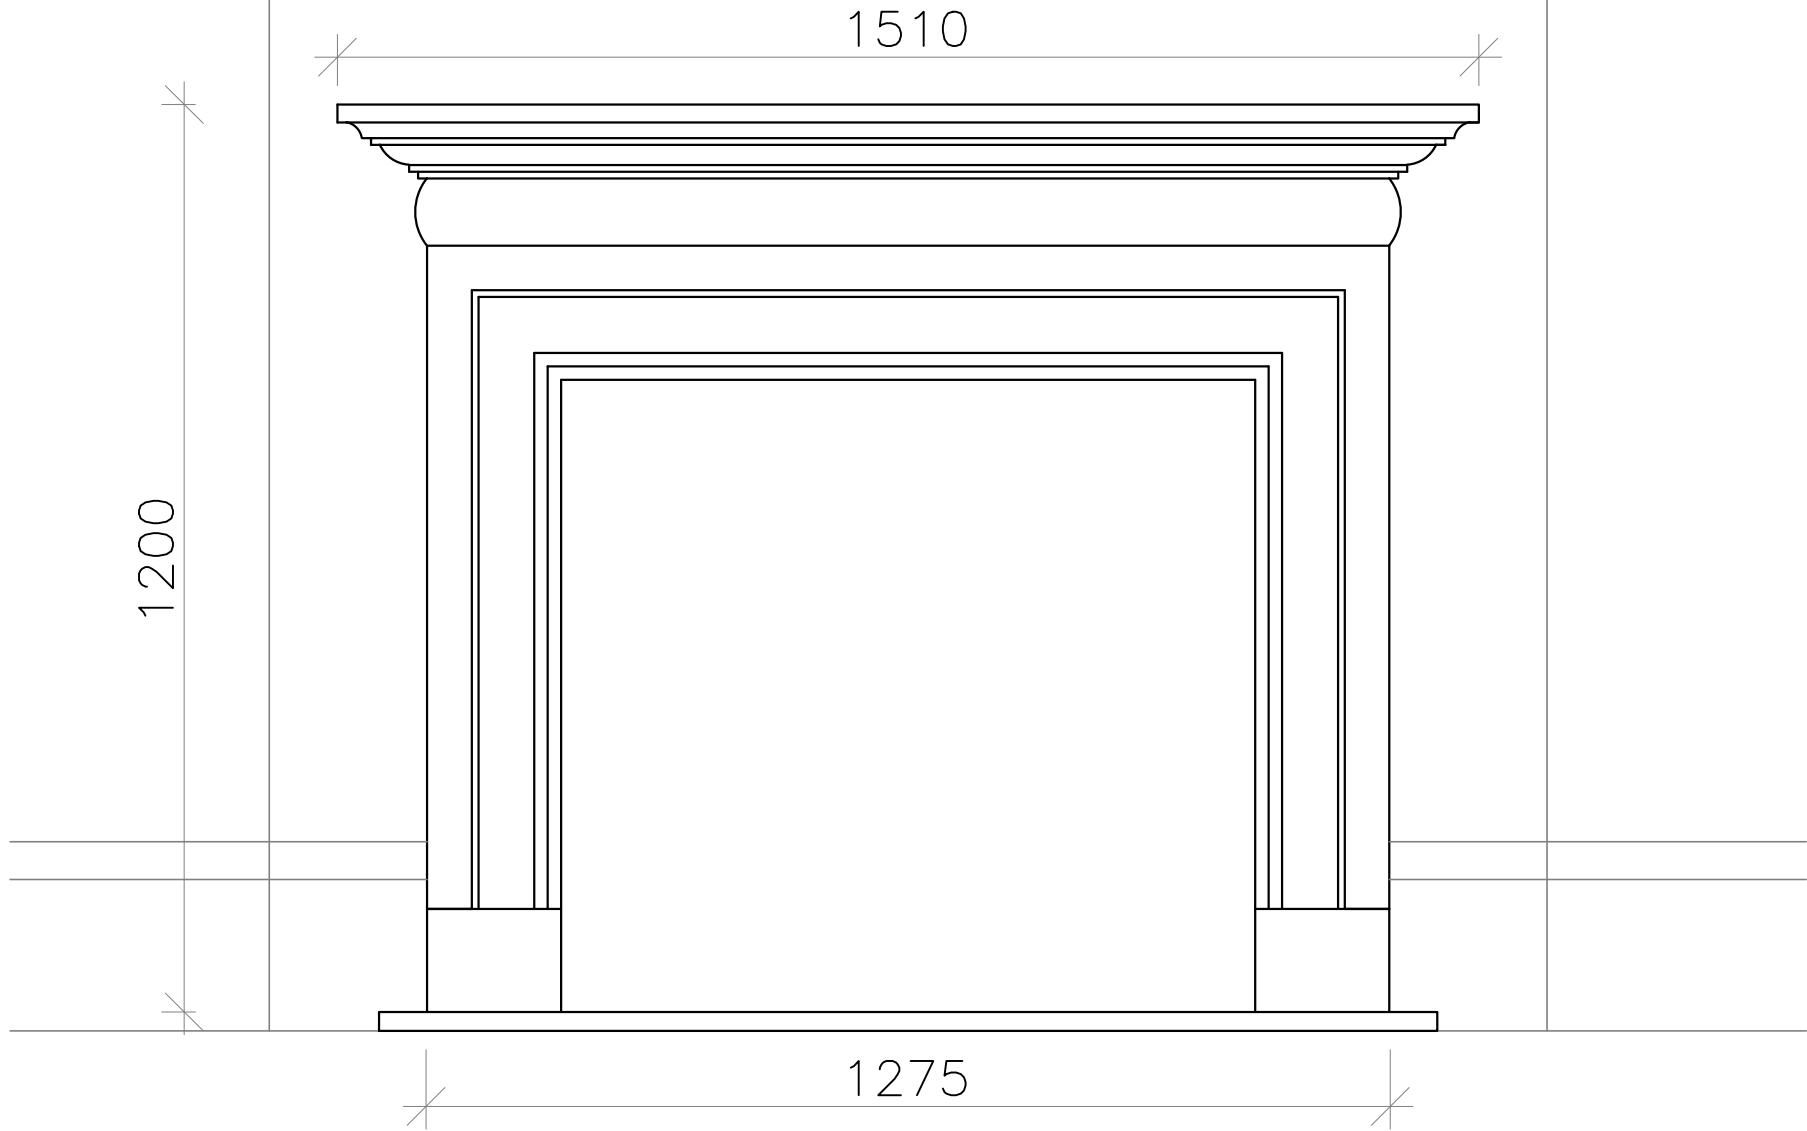

Elevation
DRAWING ROOM SURROUND



~ Rev:	~ Date:	~ Description:
--------	---------	----------------

Client:
Mr & Mrs Scrimgeour

Project:
Beech Knoll, Crooked Corner,
Aldbourn, Wiltshire

Drawing Title:
Drawing Room Fireplace
as Proposed

Project: 2327	Dwg No: D110	Rev: ~
------------------	-----------------	-----------

Status: Design	Drawn: CW	Checked: DMM
-------------------	--------------	-----------------

Date: March 2026	Scale @ A3: 1:10
---------------------	---------------------

Temple Ford Design Ltd
architects



T 023 8027 6393
E templeforddesign@gmail.com W templeforddesign.co.uk