
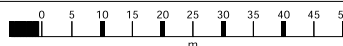


11 Magnolia Rise, SN11 0QL

LOCATION MAP SCALE 1:1250@4

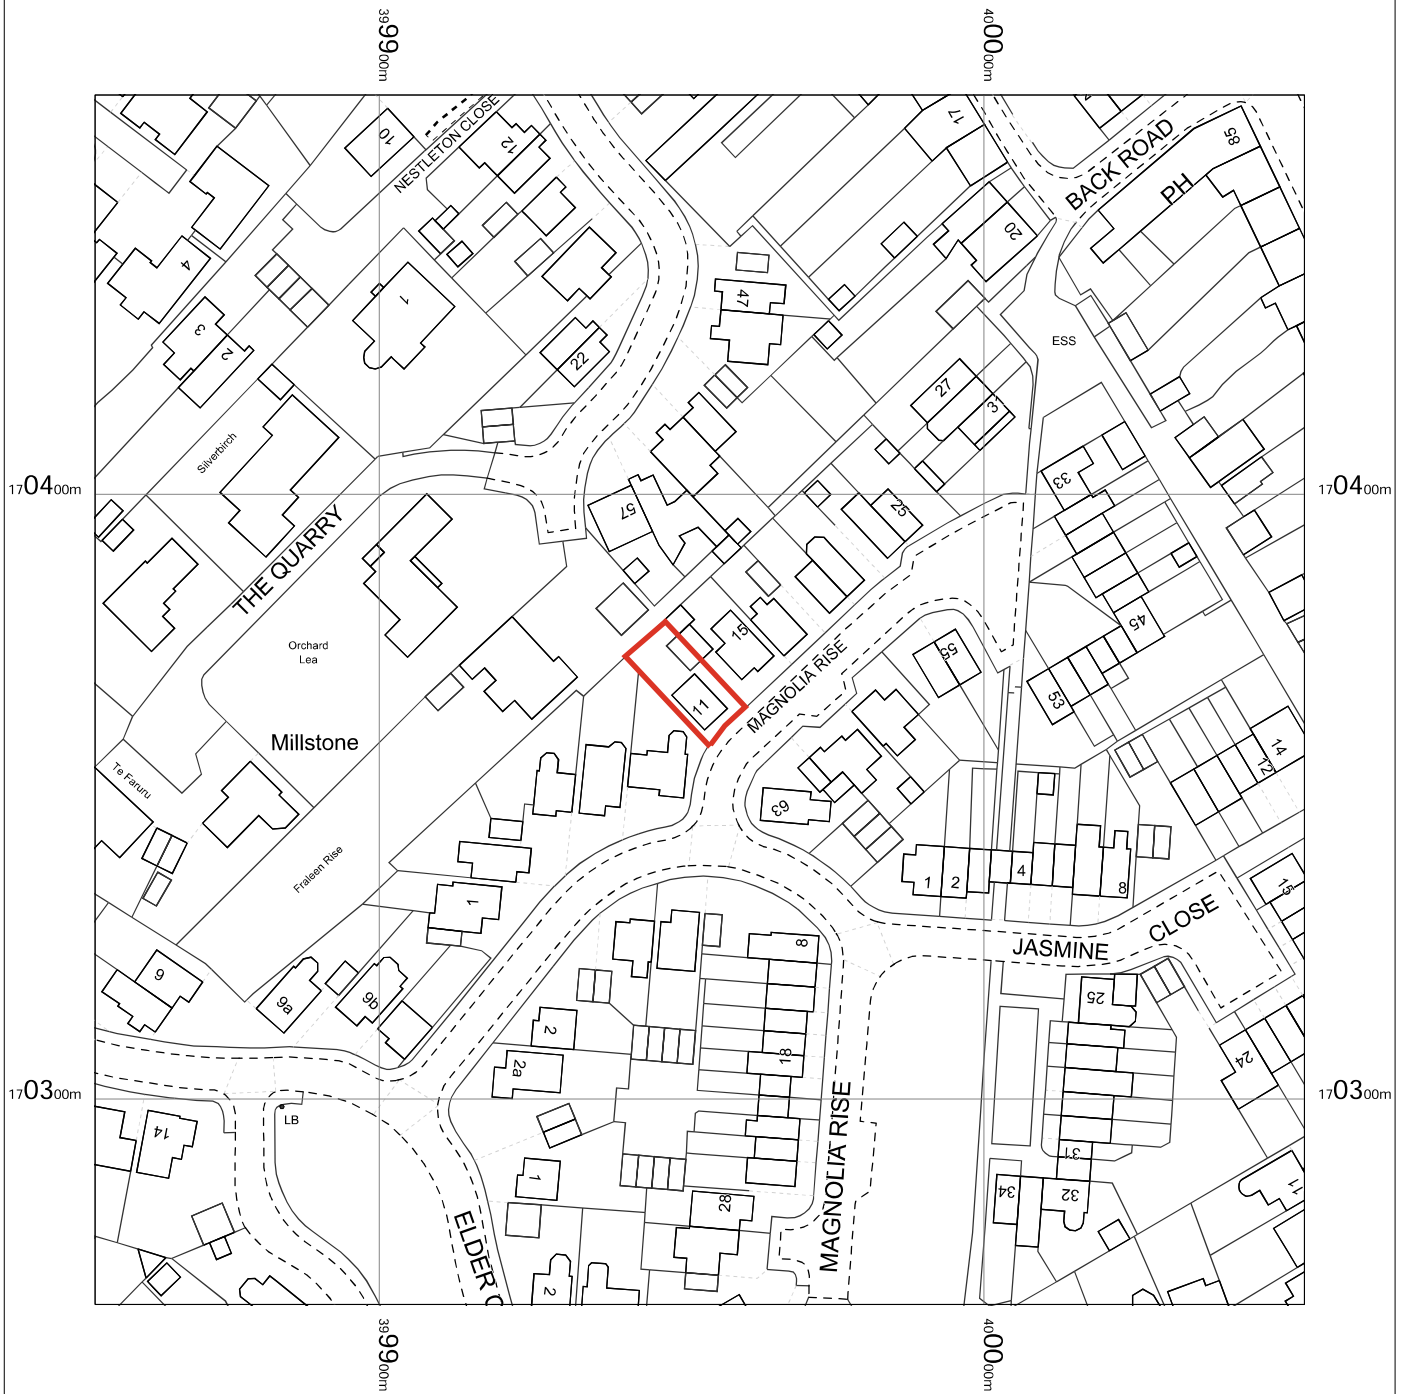

11 Magnolia Rise,
Calne,
Wiltshire
SN11 0QL

OS MasterMap 1250/2500/10000 scale
Tuesday, March 31, 2026, ID: CM-01270903
www.centremapslive.co.uk

1:1250 scale print at A4, Centre: 399953 E, 170366 N

©Crown Copyright Ordnance Survey. Licence no.
AC0000849896

