


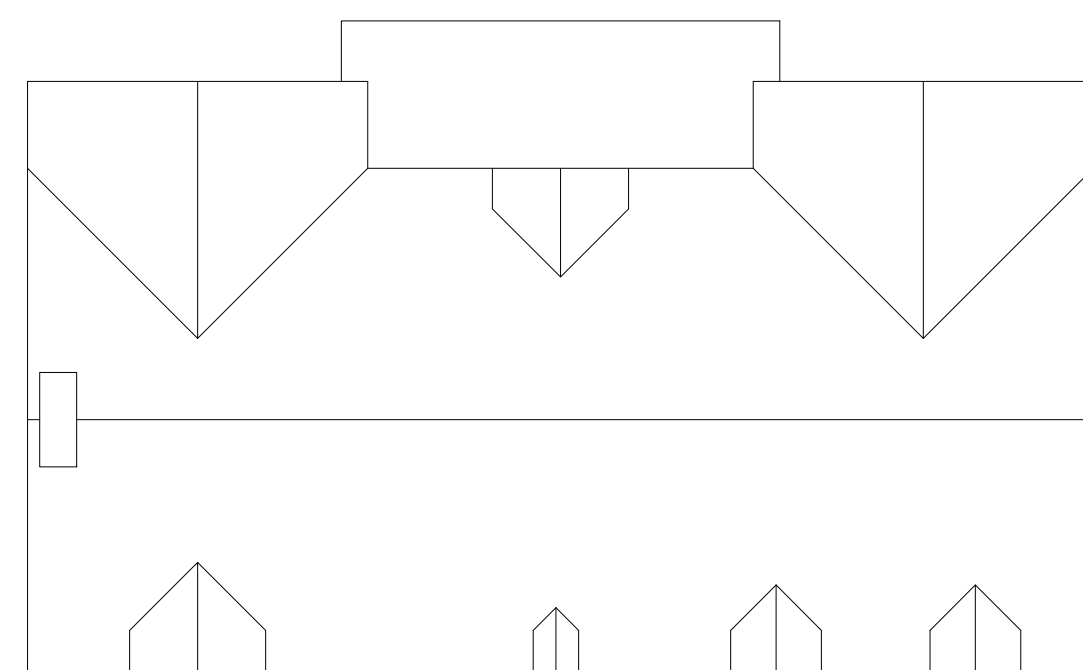


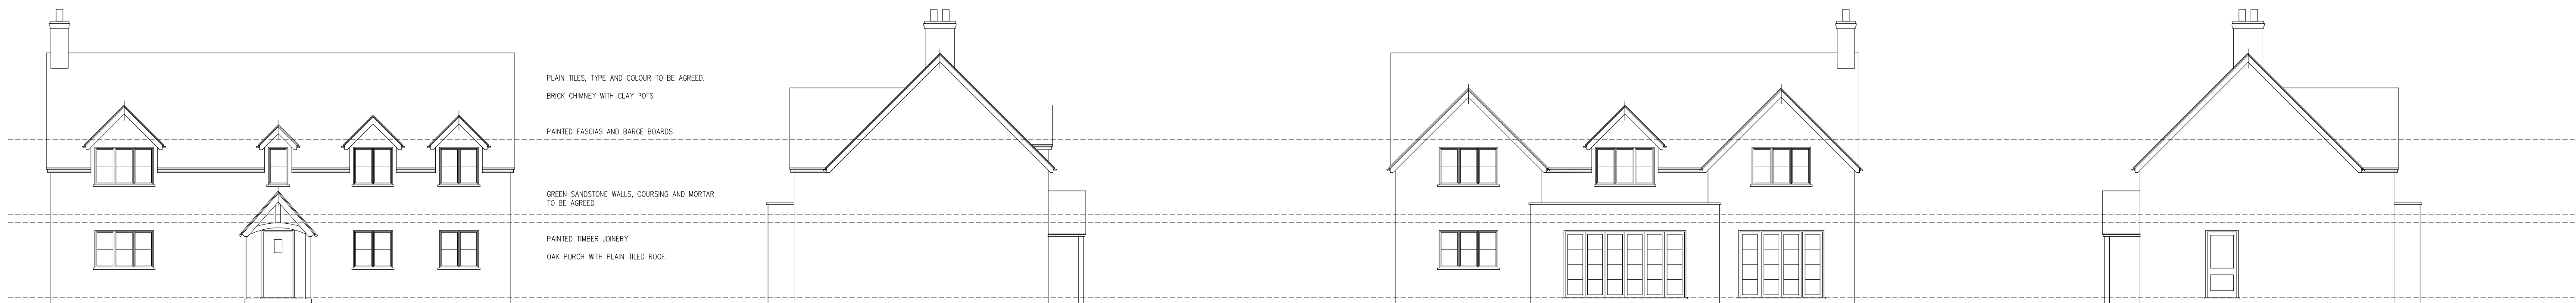

ROOF PLAN 1:100

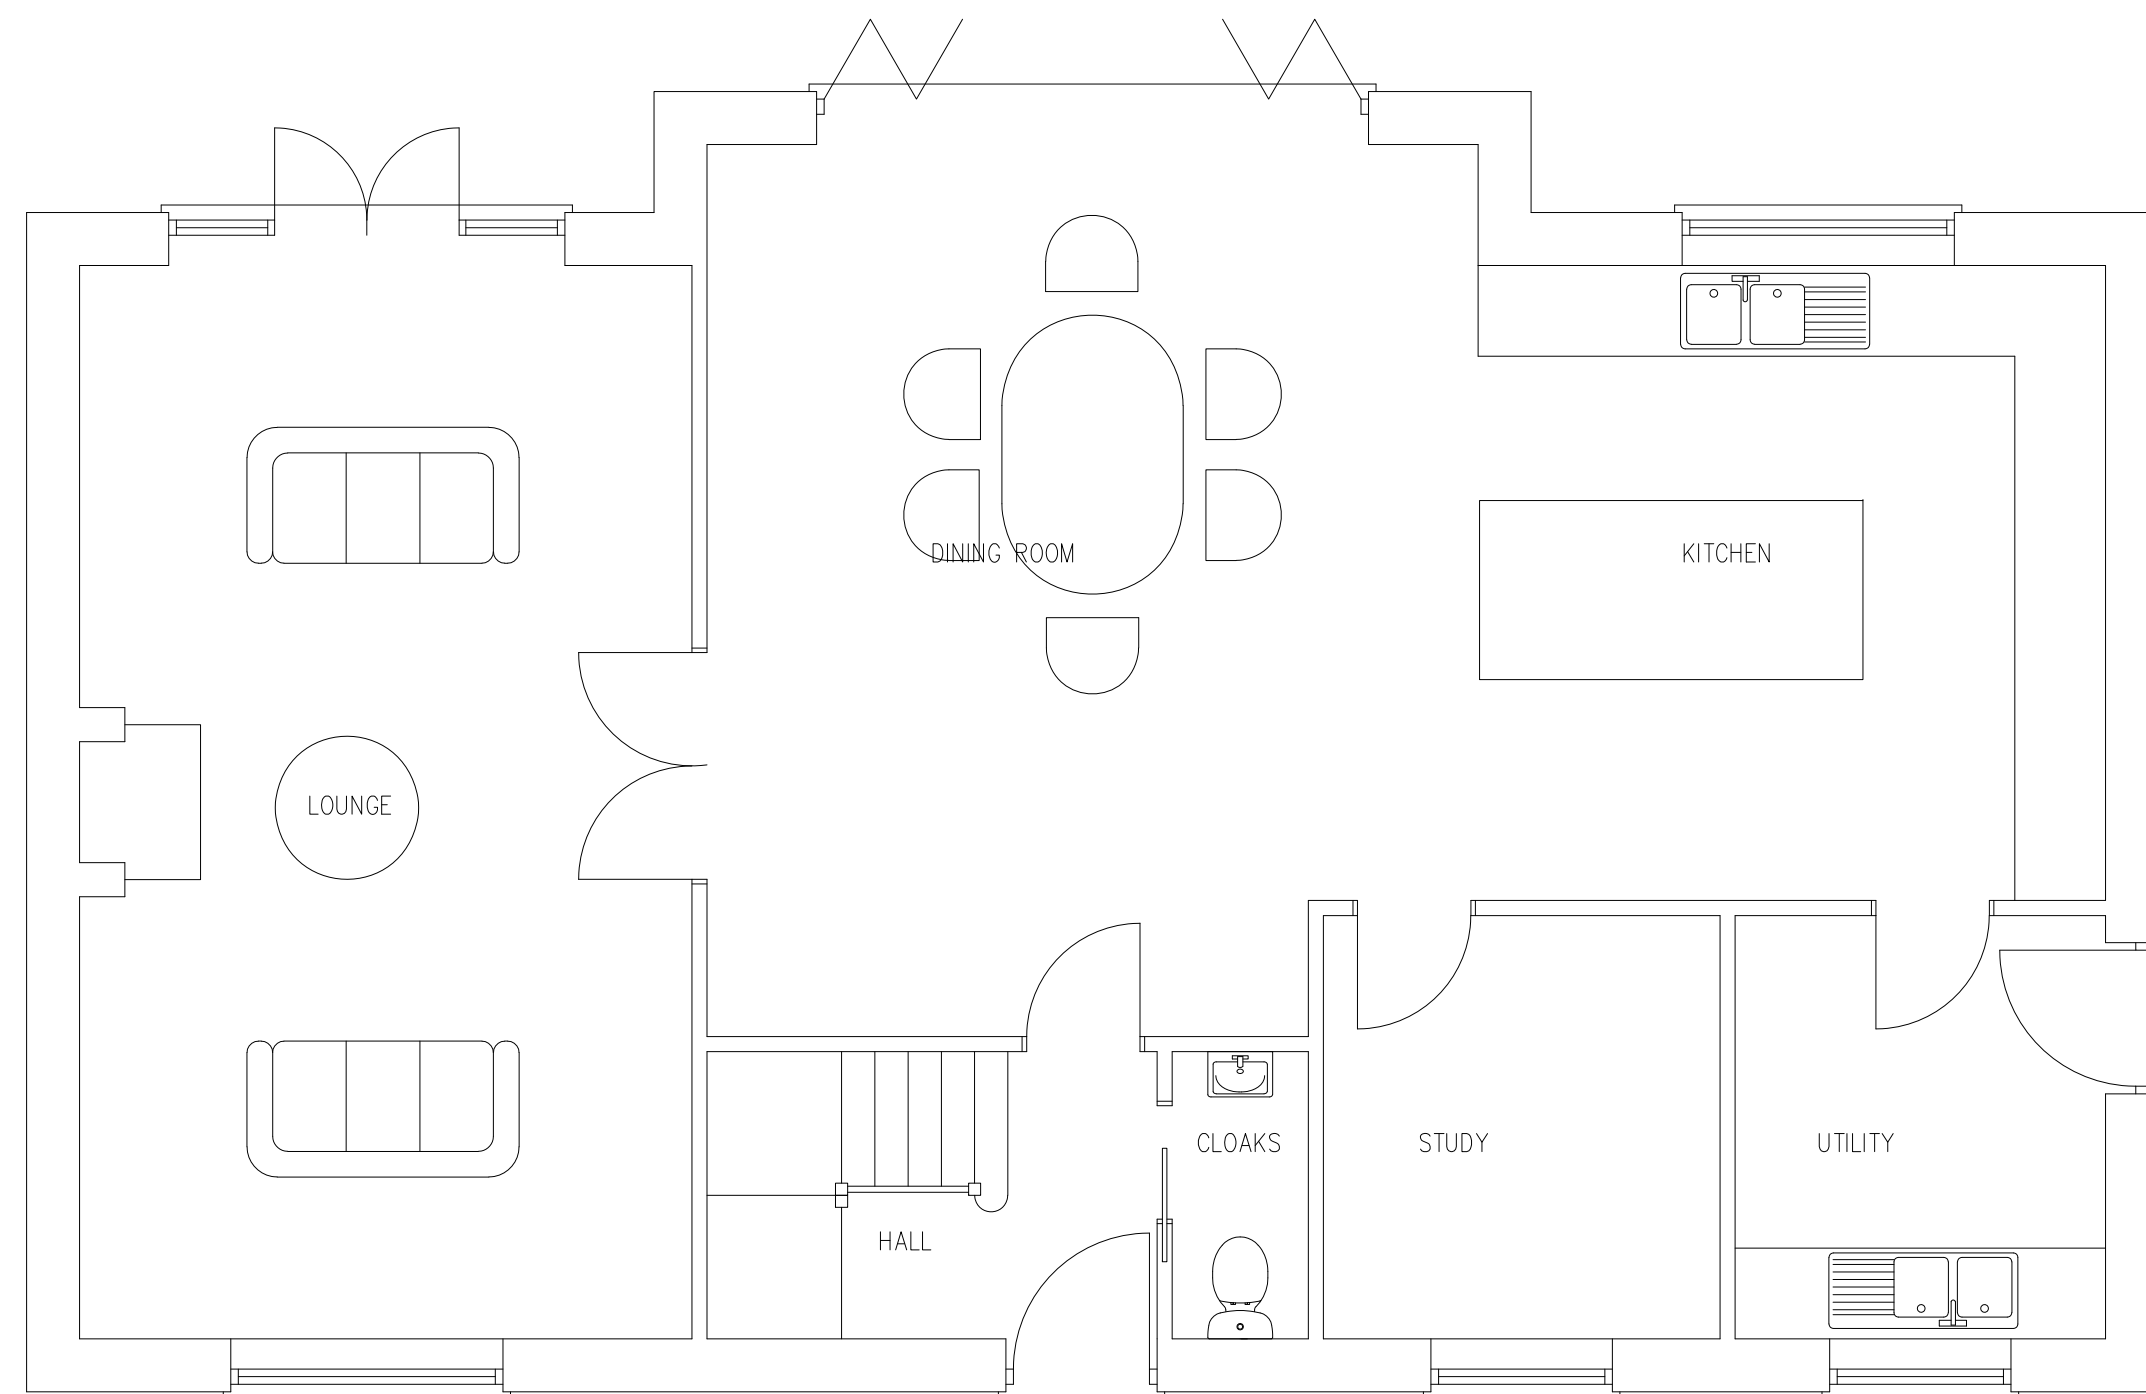

GROUND FLOOR PLAN 1:50

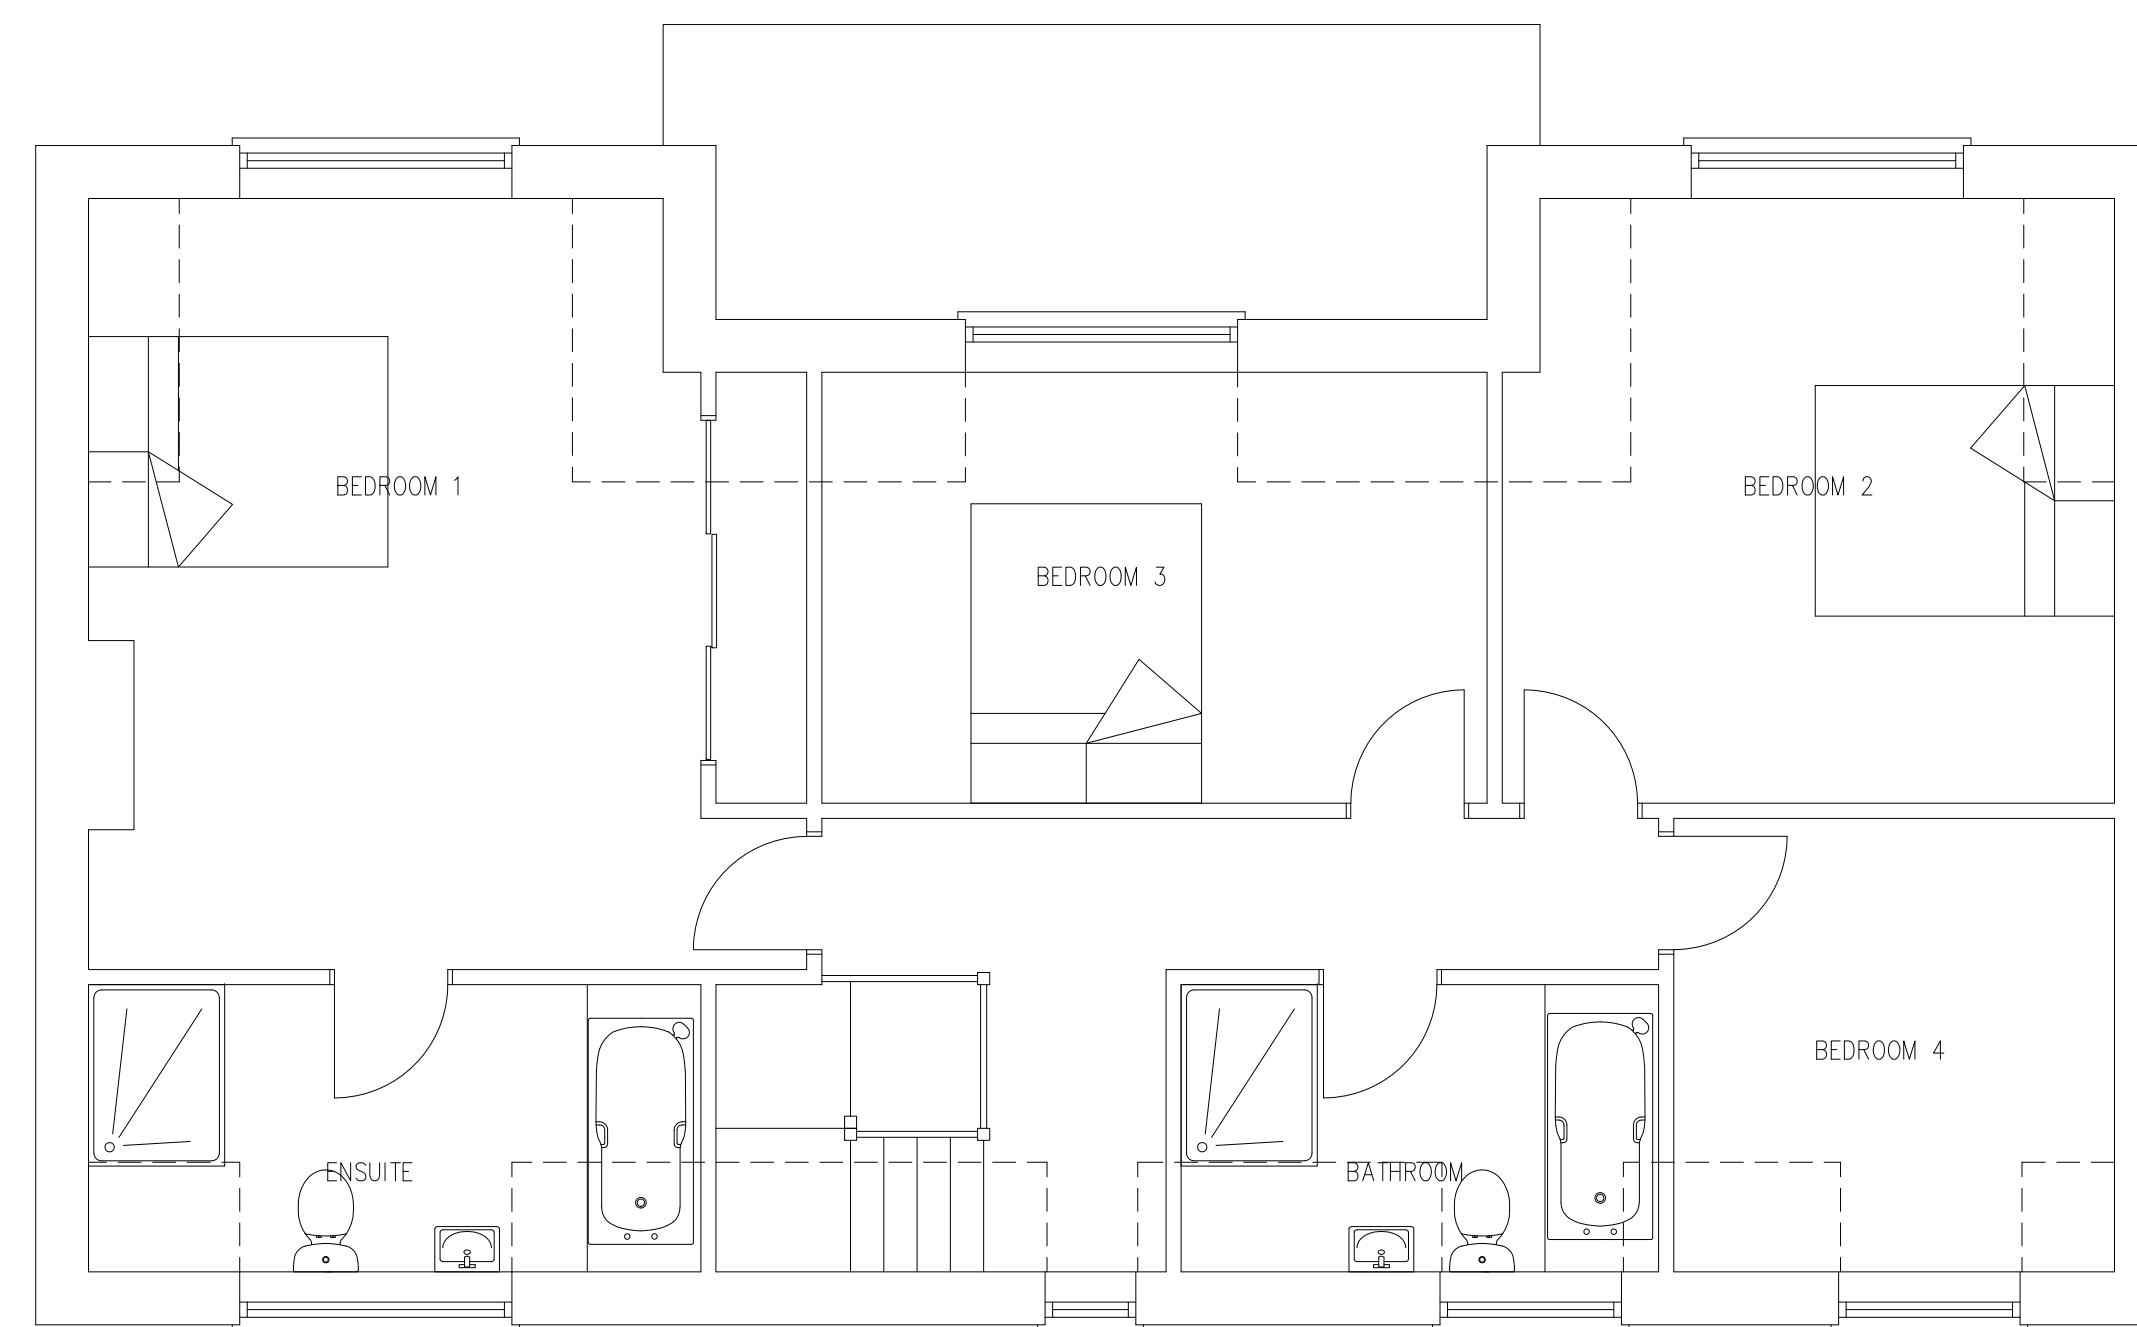

FIRST FLOOR PLAN 1:50



PROPOSED REPLACEMENT COTTAGE
EASTON COTTAGES, BERWICK ST JOHN
SALISBURY, WILTS, SP7 OHS
FOR MR LOHR AND Ms VAN VELZEN