

 


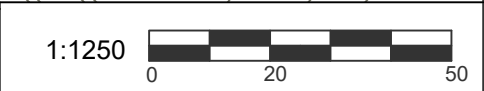

NOTES

DO NOT SCALE
Drawing for planning purposes only
All dimensions to be checked on site.

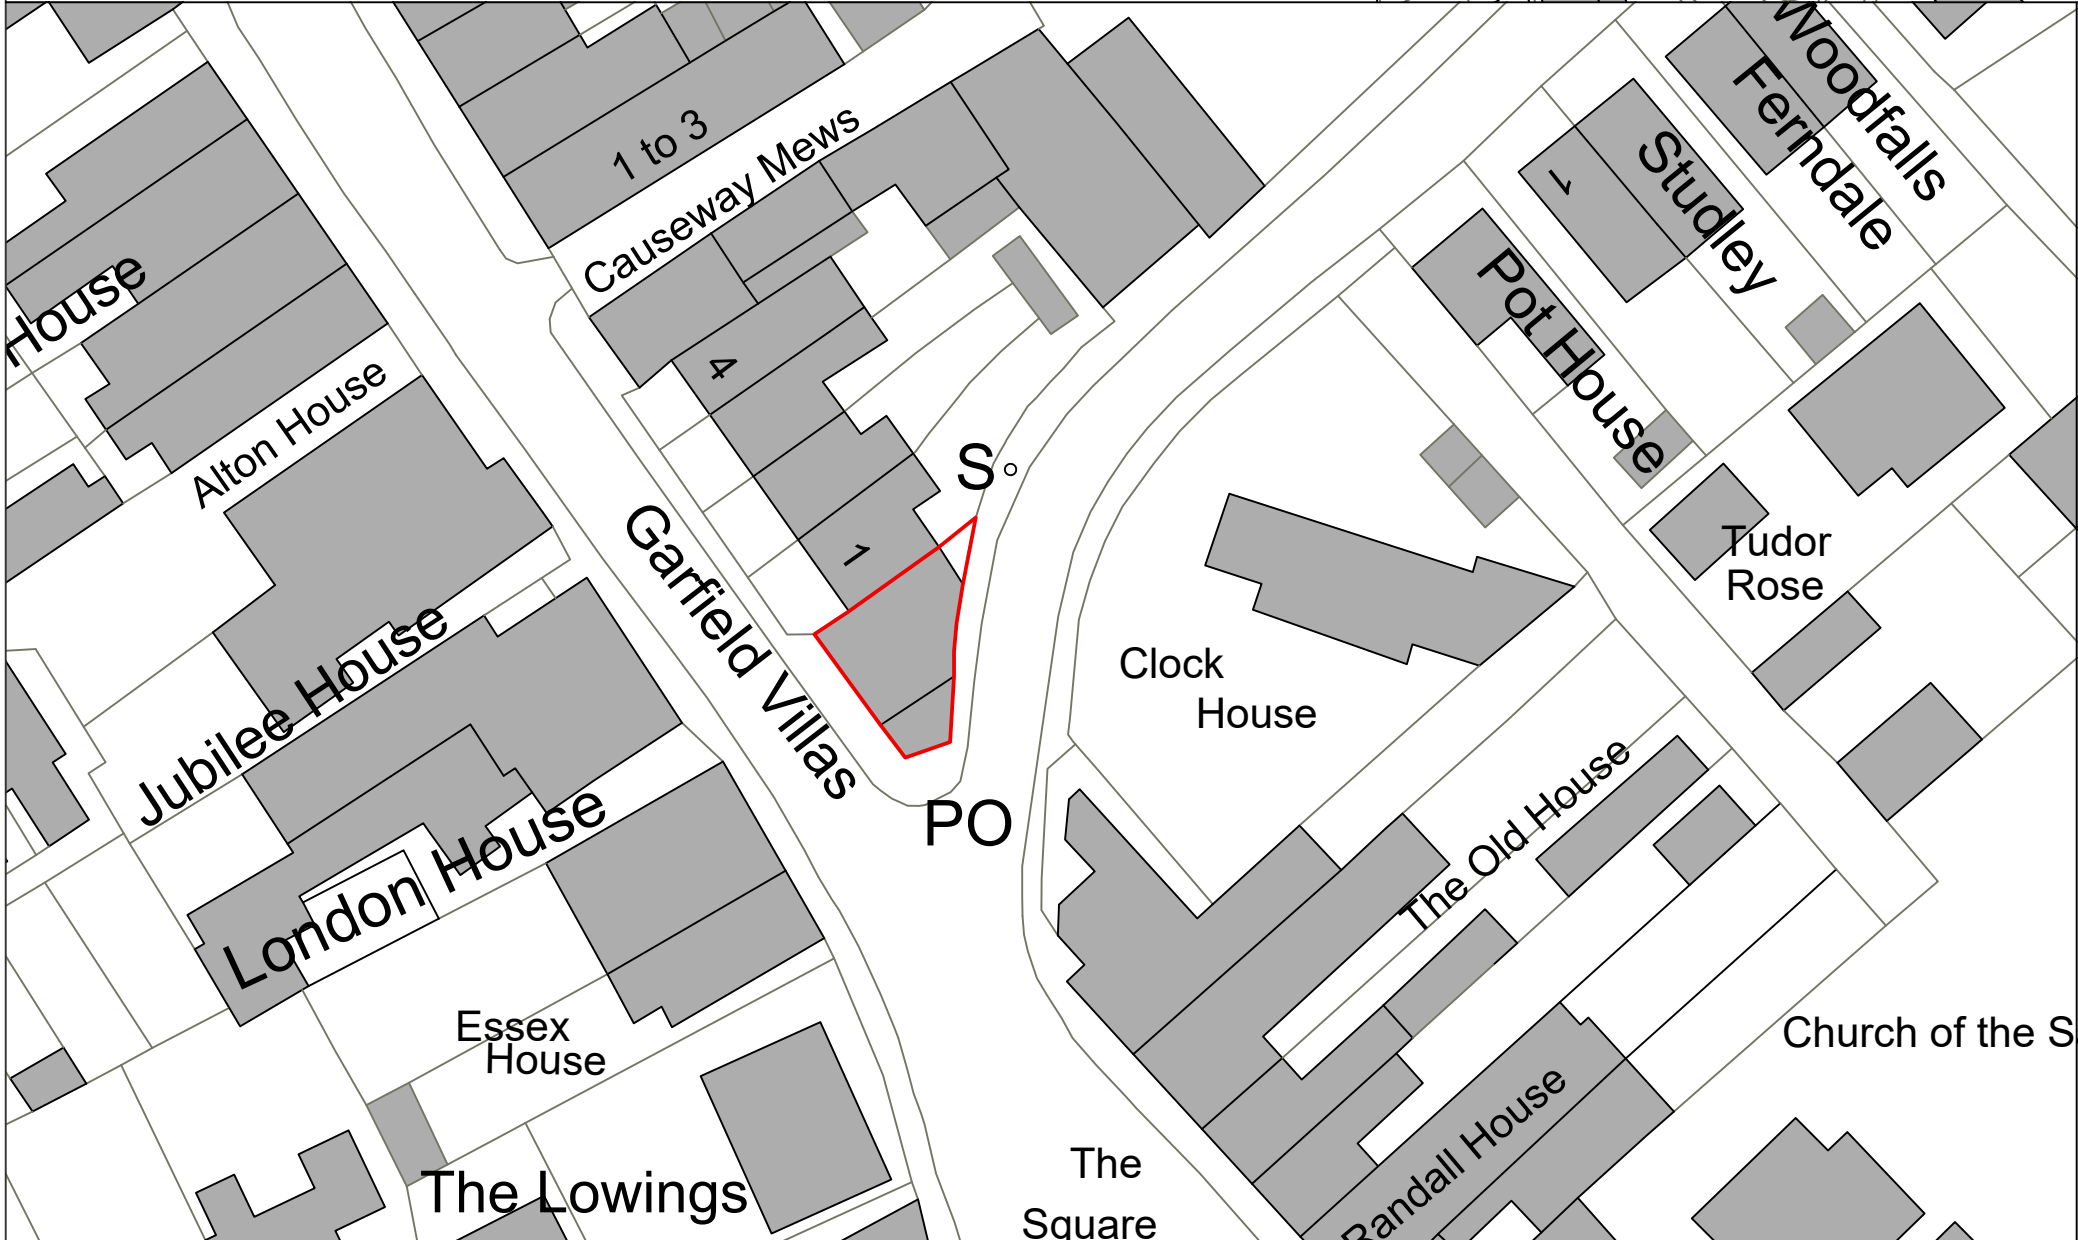

Post Office House, High Street,
Tisbury, Salisbury, SP3 6LD

Location

1:1250 & 1:500 @ A3	Drawn by: AS	Date: Feb. 2026
	Dwg Number: 251001-01	Revision: -

H B Historic Building
A S Advisory Service