

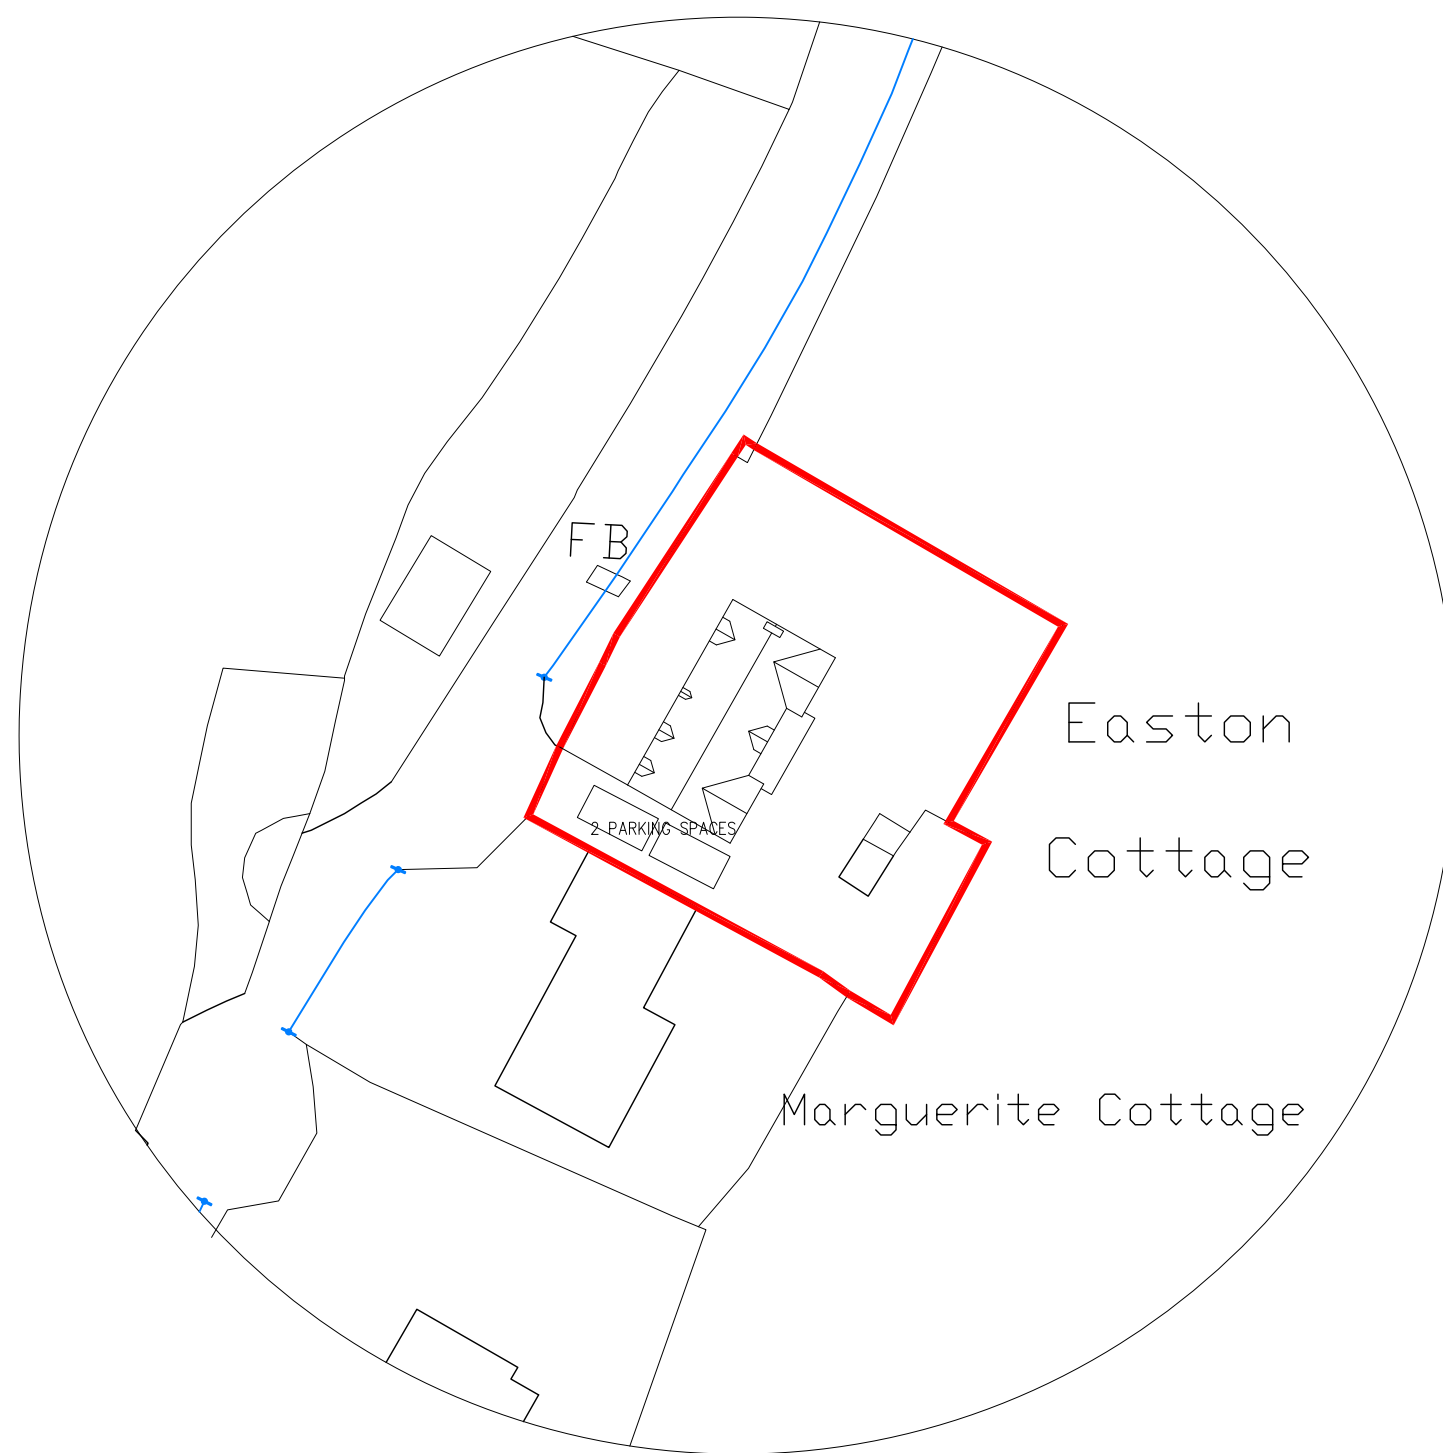


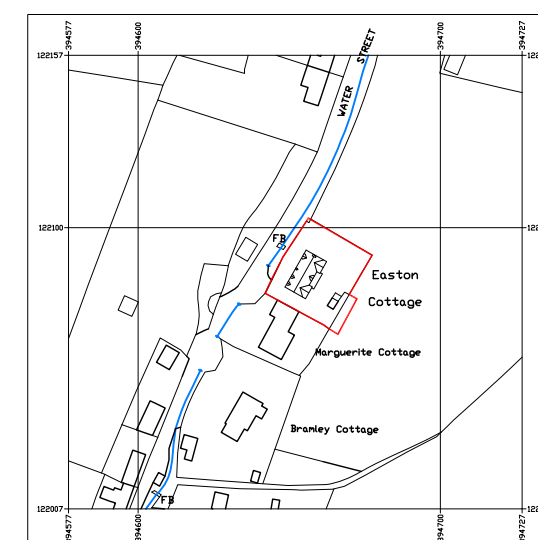

BLOCK PLAN 1:500

A scale bar for the block plan, showing distances from 0 to 50 meters. The bar is divided into segments of 10 meters each.

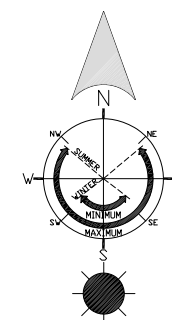

LOCATION PLAN 1:2500

A scale bar for the location plan, showing distances from 0 to 250 meters. The bar is divided into segments of 50 meters each.

BLOCK PLAN AS PROPOSED
EASTON COTTAGES, BERWICK ST JOHN
SALISBURY, WILTS, SP7 0HS
FOR MR LOHR AND Ms VAN VELZEN