


# NOTES

DO NOT SCALE  
Drawing for planning purposes only  
All dimensions to be checked on site.

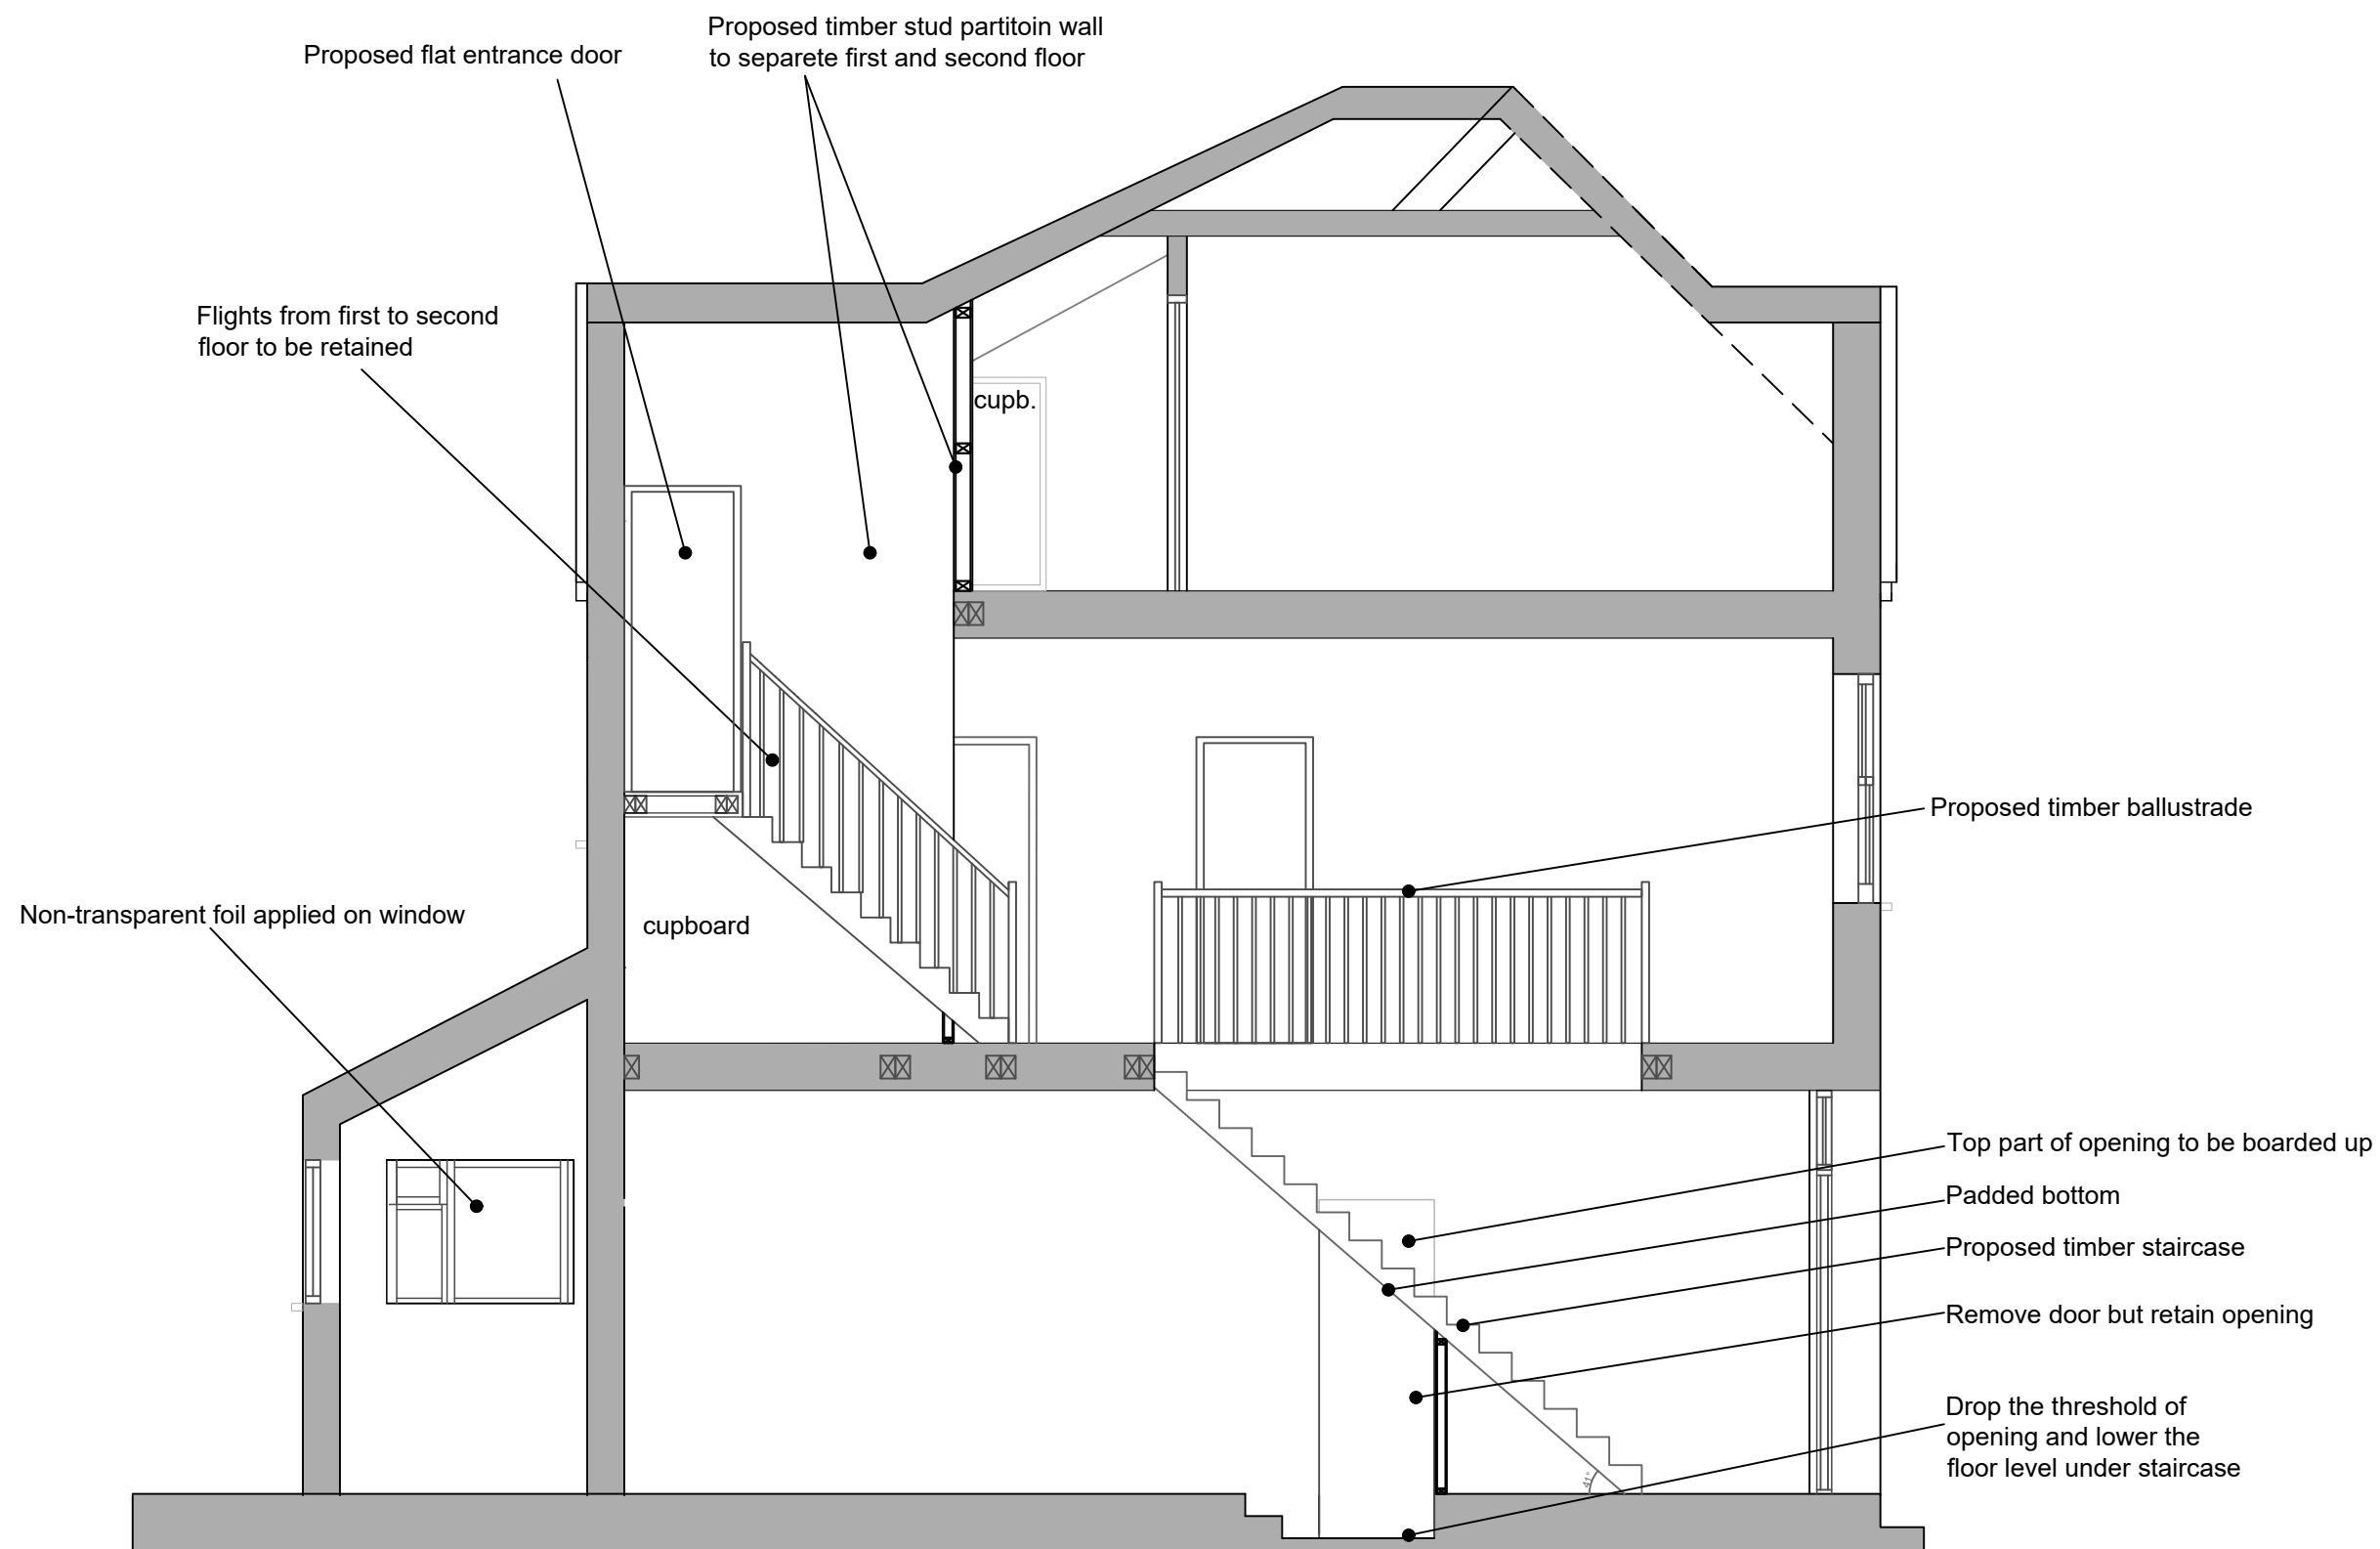

Post Office House, High Street, Tisbury  
Salisbury, SP3 6LD

## Proposed AA' section

|                    |                          |                    |
|--------------------|--------------------------|--------------------|
| Scale:<br>1:50@ A3 | Drawn by:<br>AS          | Date:<br>Feb. 2026 |
|                    | Dwg Number:<br>251001-09 | Revision:<br>-     |

**H B** Historic Building  
**A S** Advisory Service

1:50

