



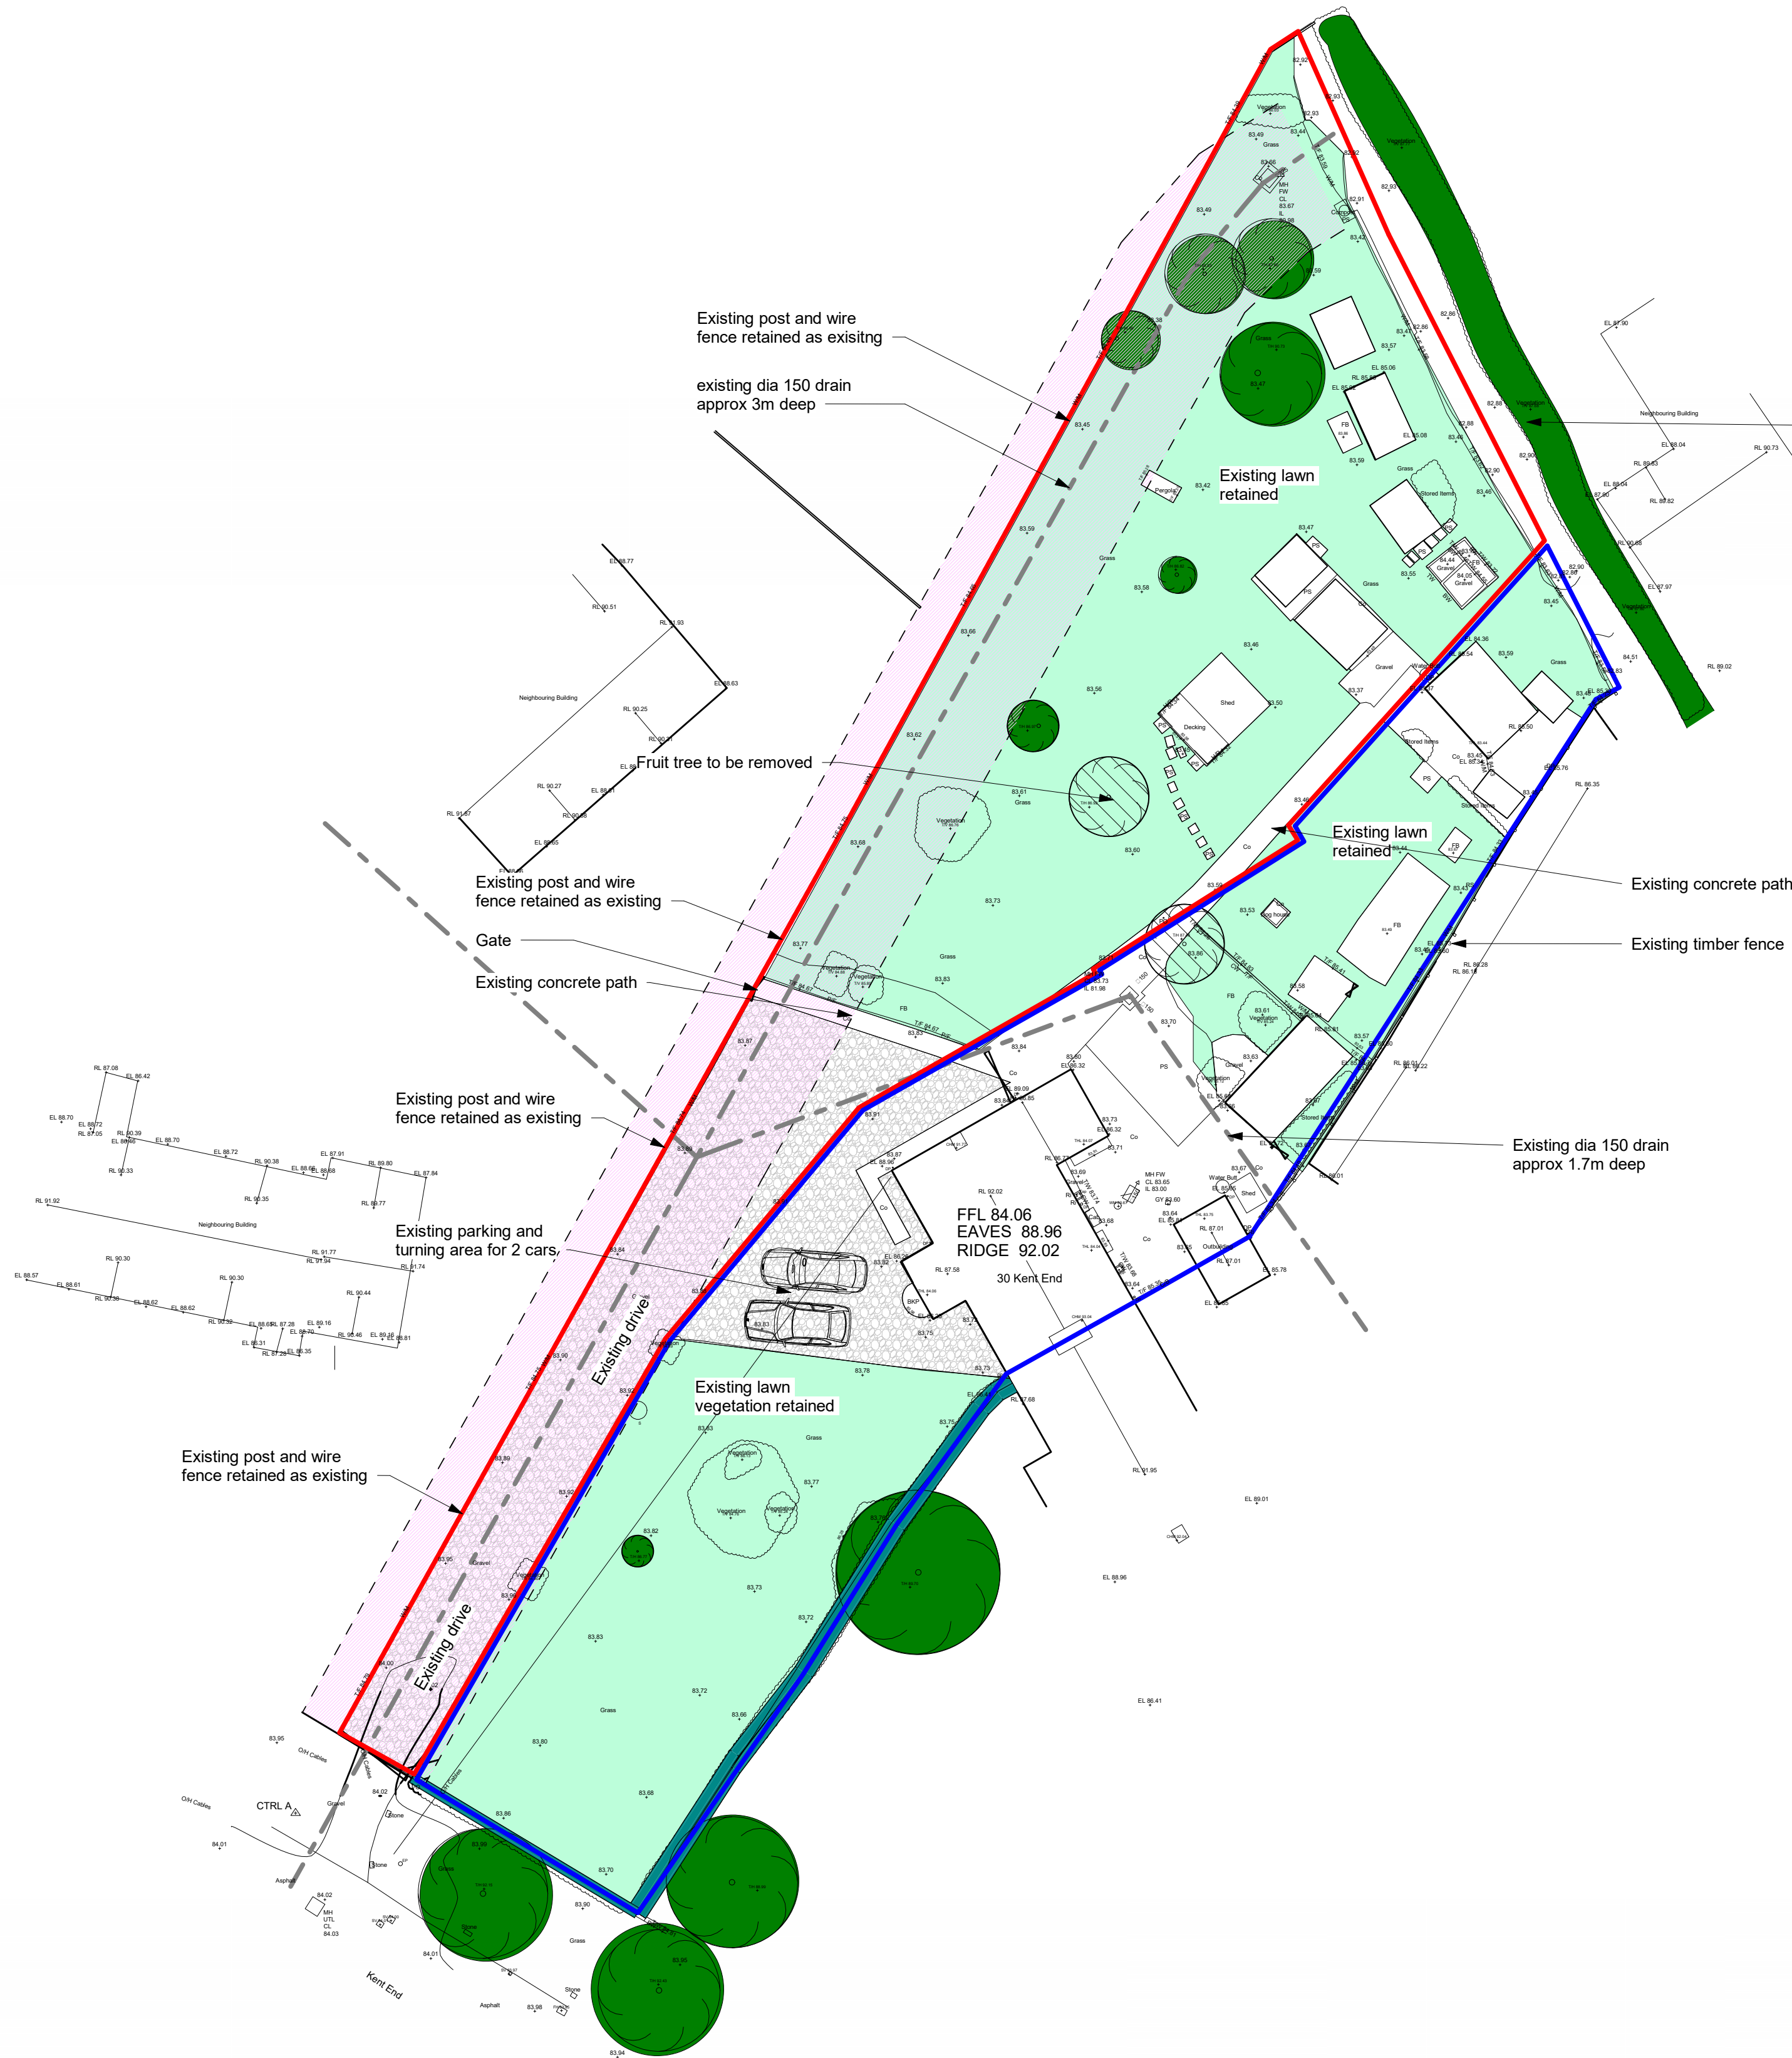

Site Plan - As Existing
1:200



South West - As Existing
1 : 100

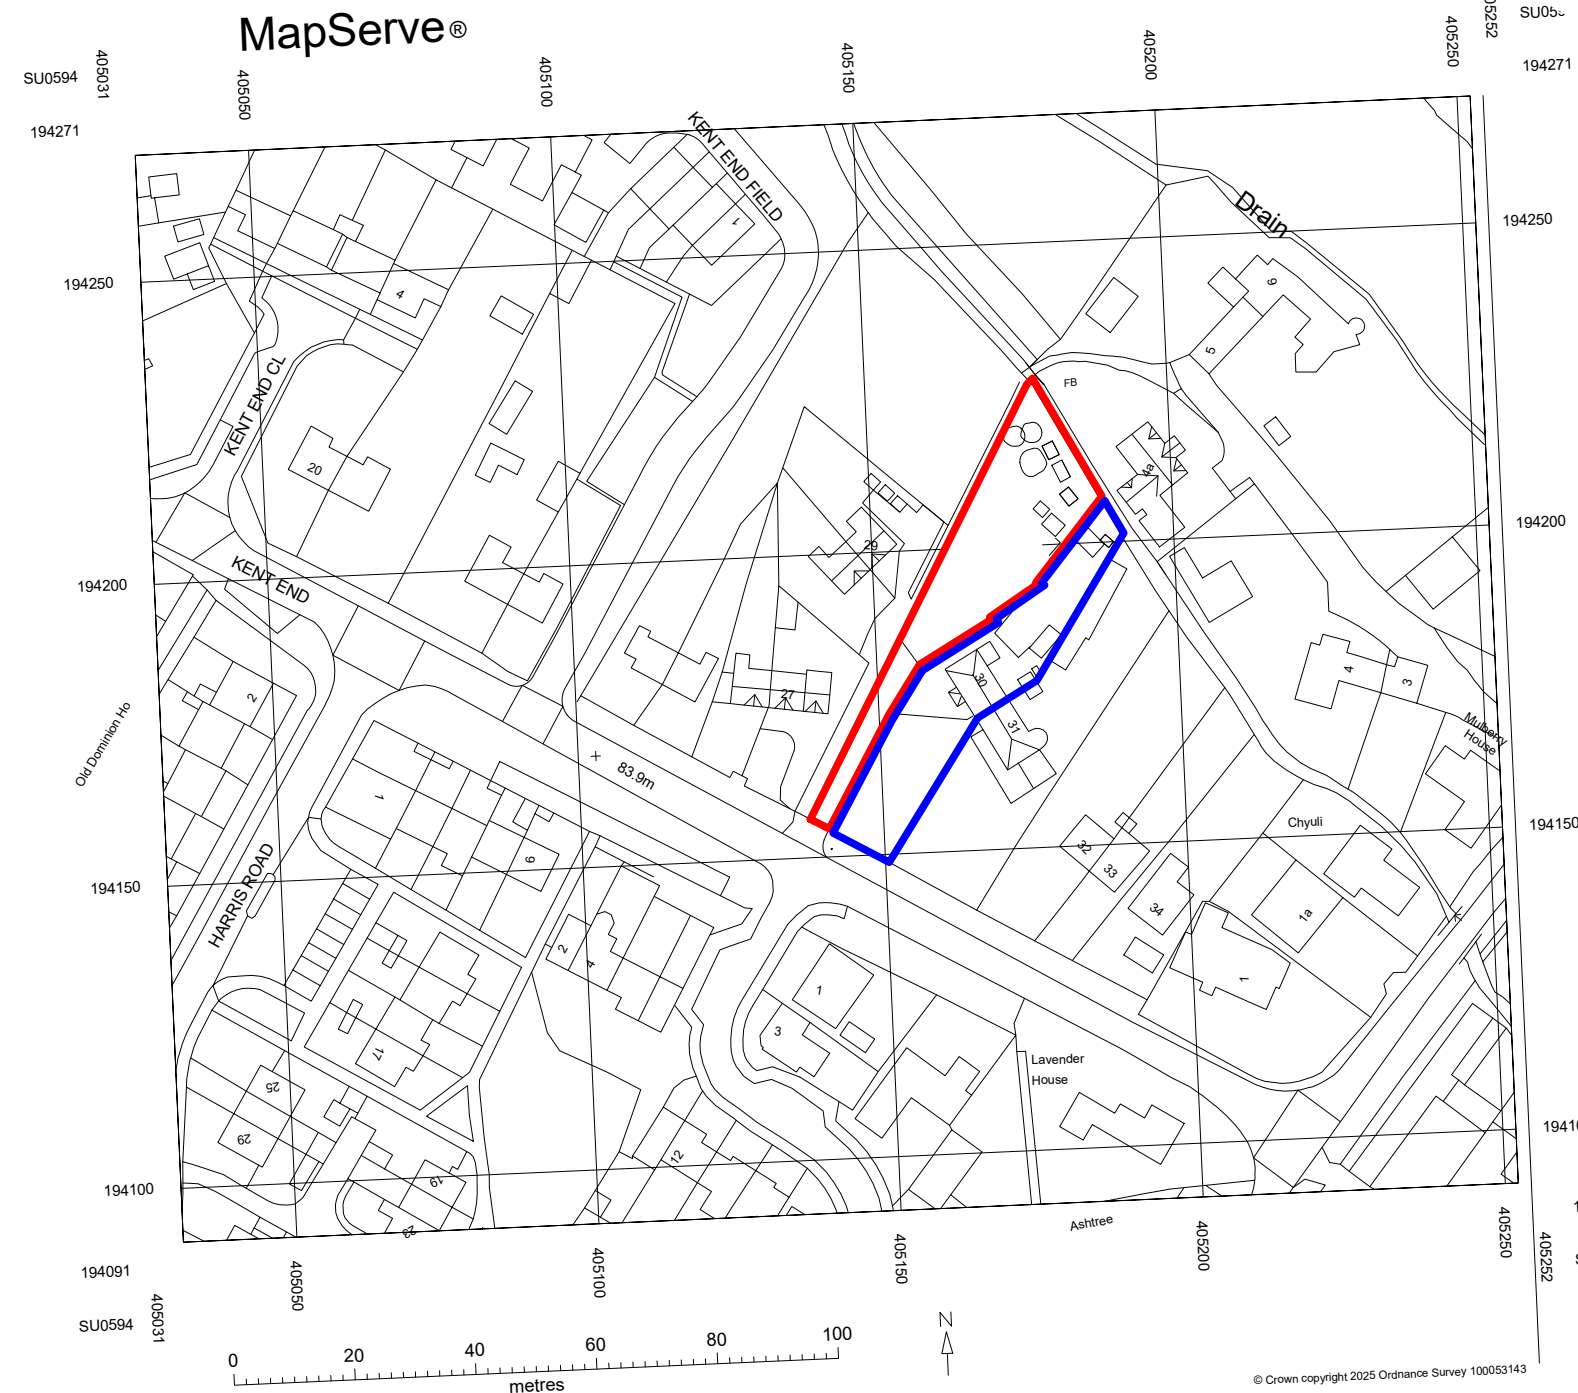

MapServe®

© CROWN COPYRIGHT 2025 ORDNANCE SURVEY 100053143
DATA LICENCE FOR USE BY HALZAC DESIGN LTD FOR 1 YEAR
FROM APRIL 2025

PL Location Plan
1 : 1250

