

A3


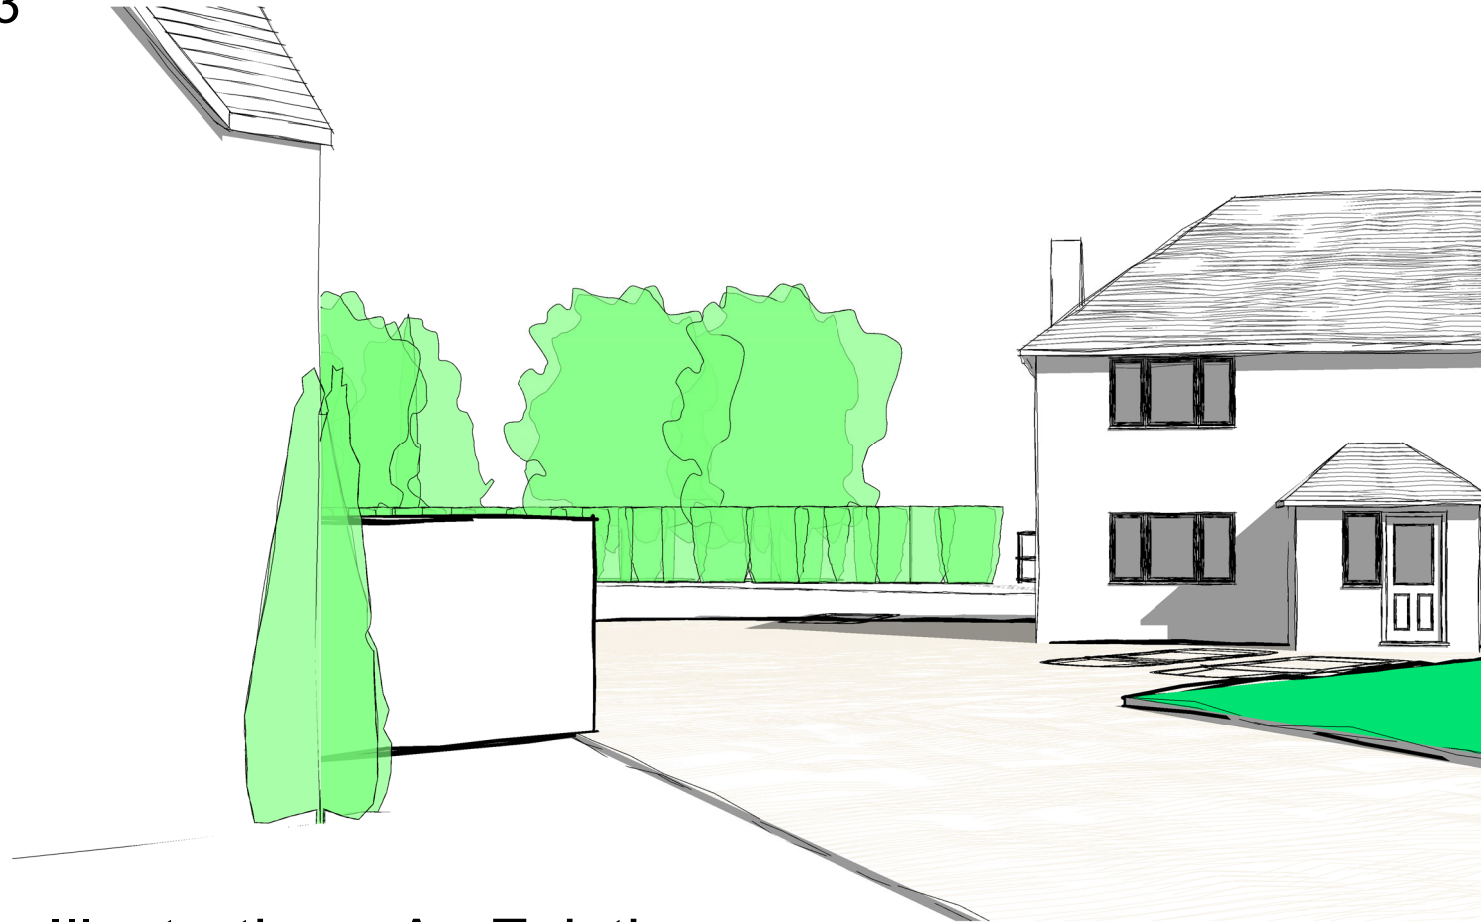


Illustration - As Existing.




Illustration - As Proposed

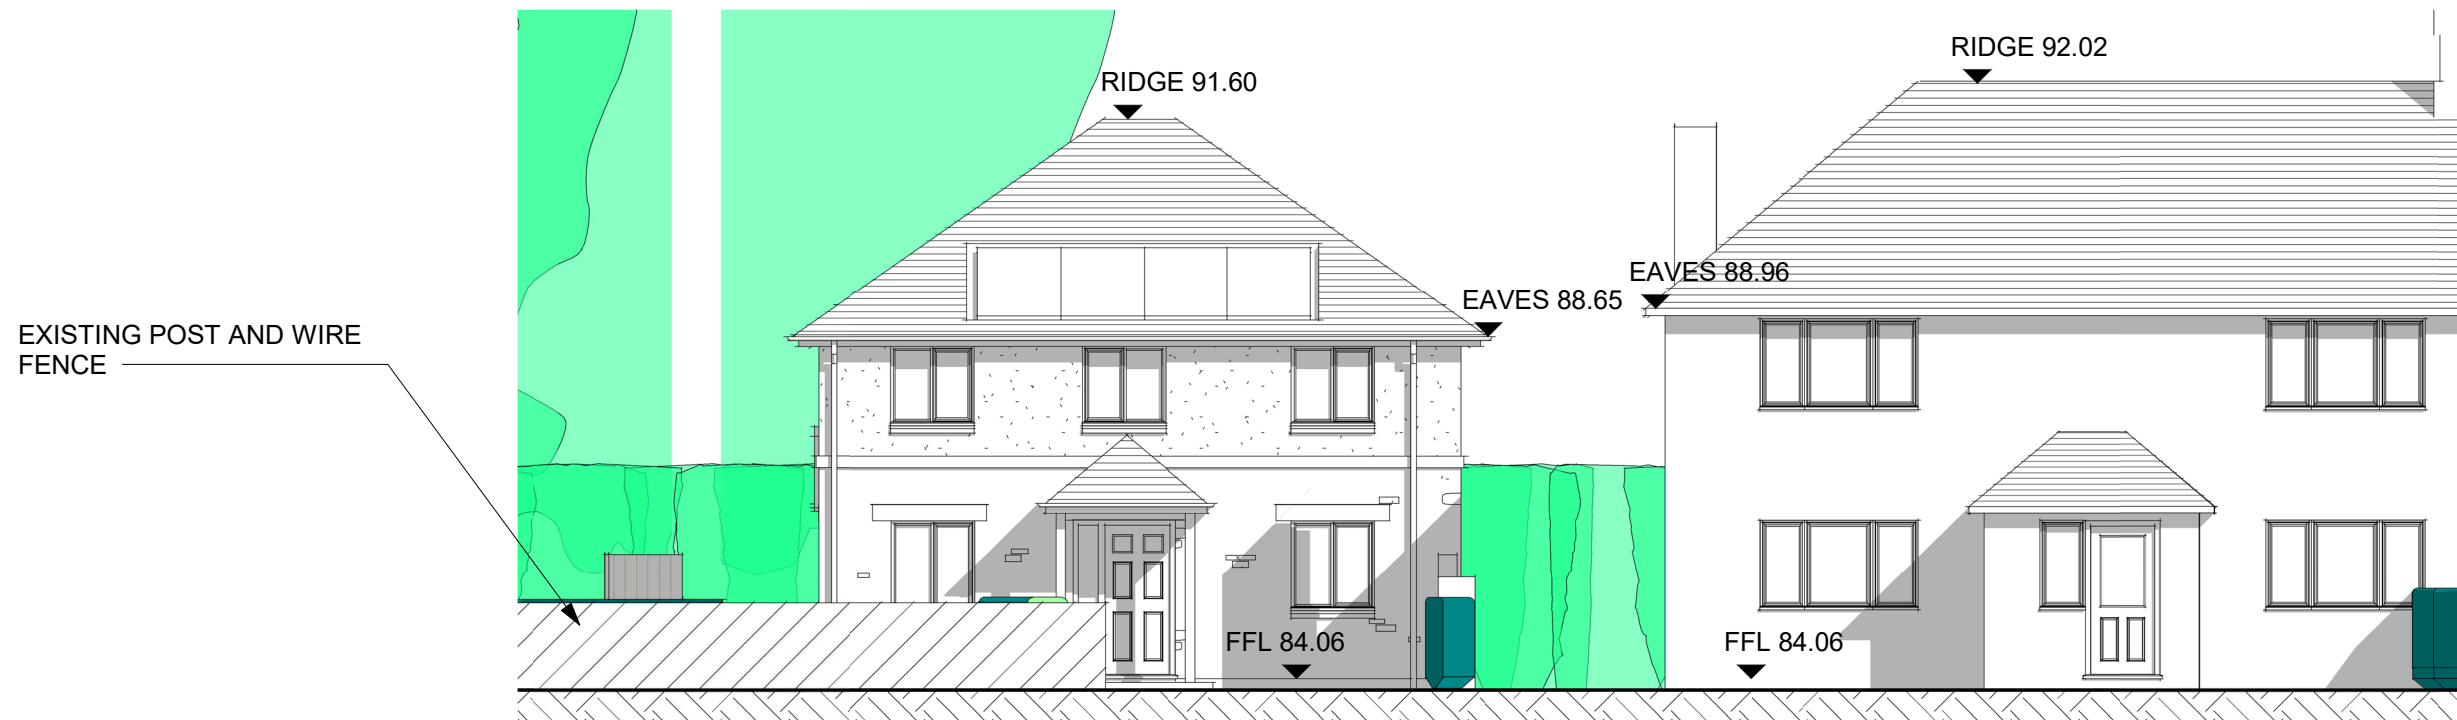

South West 2 - As Proposed

1 : 100

A3 TO ACCOMPANY A PLANNING APPLICATION

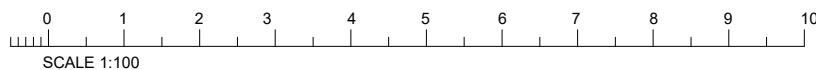

DRAWING NUMBER PREFIXED WITH
EX = EXISTING DRAWING, NOT TO BE SCALED EXCEPT FOR PLANNING PURPOSES, BASED ON INFORMATION PROVIDED BY:
SK = SKETCH DRAWING, INFORMAL DRAWING, NOT FOR OFFICIAL USE, NOT TO BE USED FOR PLANNING PURPOSES, NOT TO BE SCALED.
PL = DRAWING TO ACCOMPANY A PLANNING APPLICATION, CAN BE SCALED FOR PLANNING PURPOSES ONLY, NOT FOR CONSTRUCTION(NFC).
BR = DRAWING FOR A BUILDING REGULATION APPLICATION AND APPROVAL ONLY, USE GIVEN DIMESNSION ONLY, NOT TO BE SCALED, NFC.
WD = WORKING DRAWING, INCLUDES ADDITIONAL DETAIL OVER AND ABOVE BR DESIGNATION, USE GIVEN DIMENSION ONLY, NOT TO BE SCALED.

PROJECT TITLE:
NEW HOUSE IN THE GROUNDS OF
30 KENT END, ASHTON KEYNES SN6
6PU
CHIVERS
DRAWING:
ILLUSTRATION

SCALE @ A3
1 : 100
DATE:
JAN'26
DRAWN BY
CR

HALZAC DESIGN LTD
ARCHITECTURAL DESIGN SERVICE
1 Whitgift Cl, Grange Park, Swindon. SN5 6HQ
halzacdesign@icloud.com halzacdesign.co.uk
01793 951631 07801070166

JOB NUMBER: 25-003
DRAWING NUMBER: PL23
REV: A

LATEST REVISION: REVA 27/03/26 Location plan updated - scale bar added

PDF PRINTED: 27/03/2026 16:25:03