


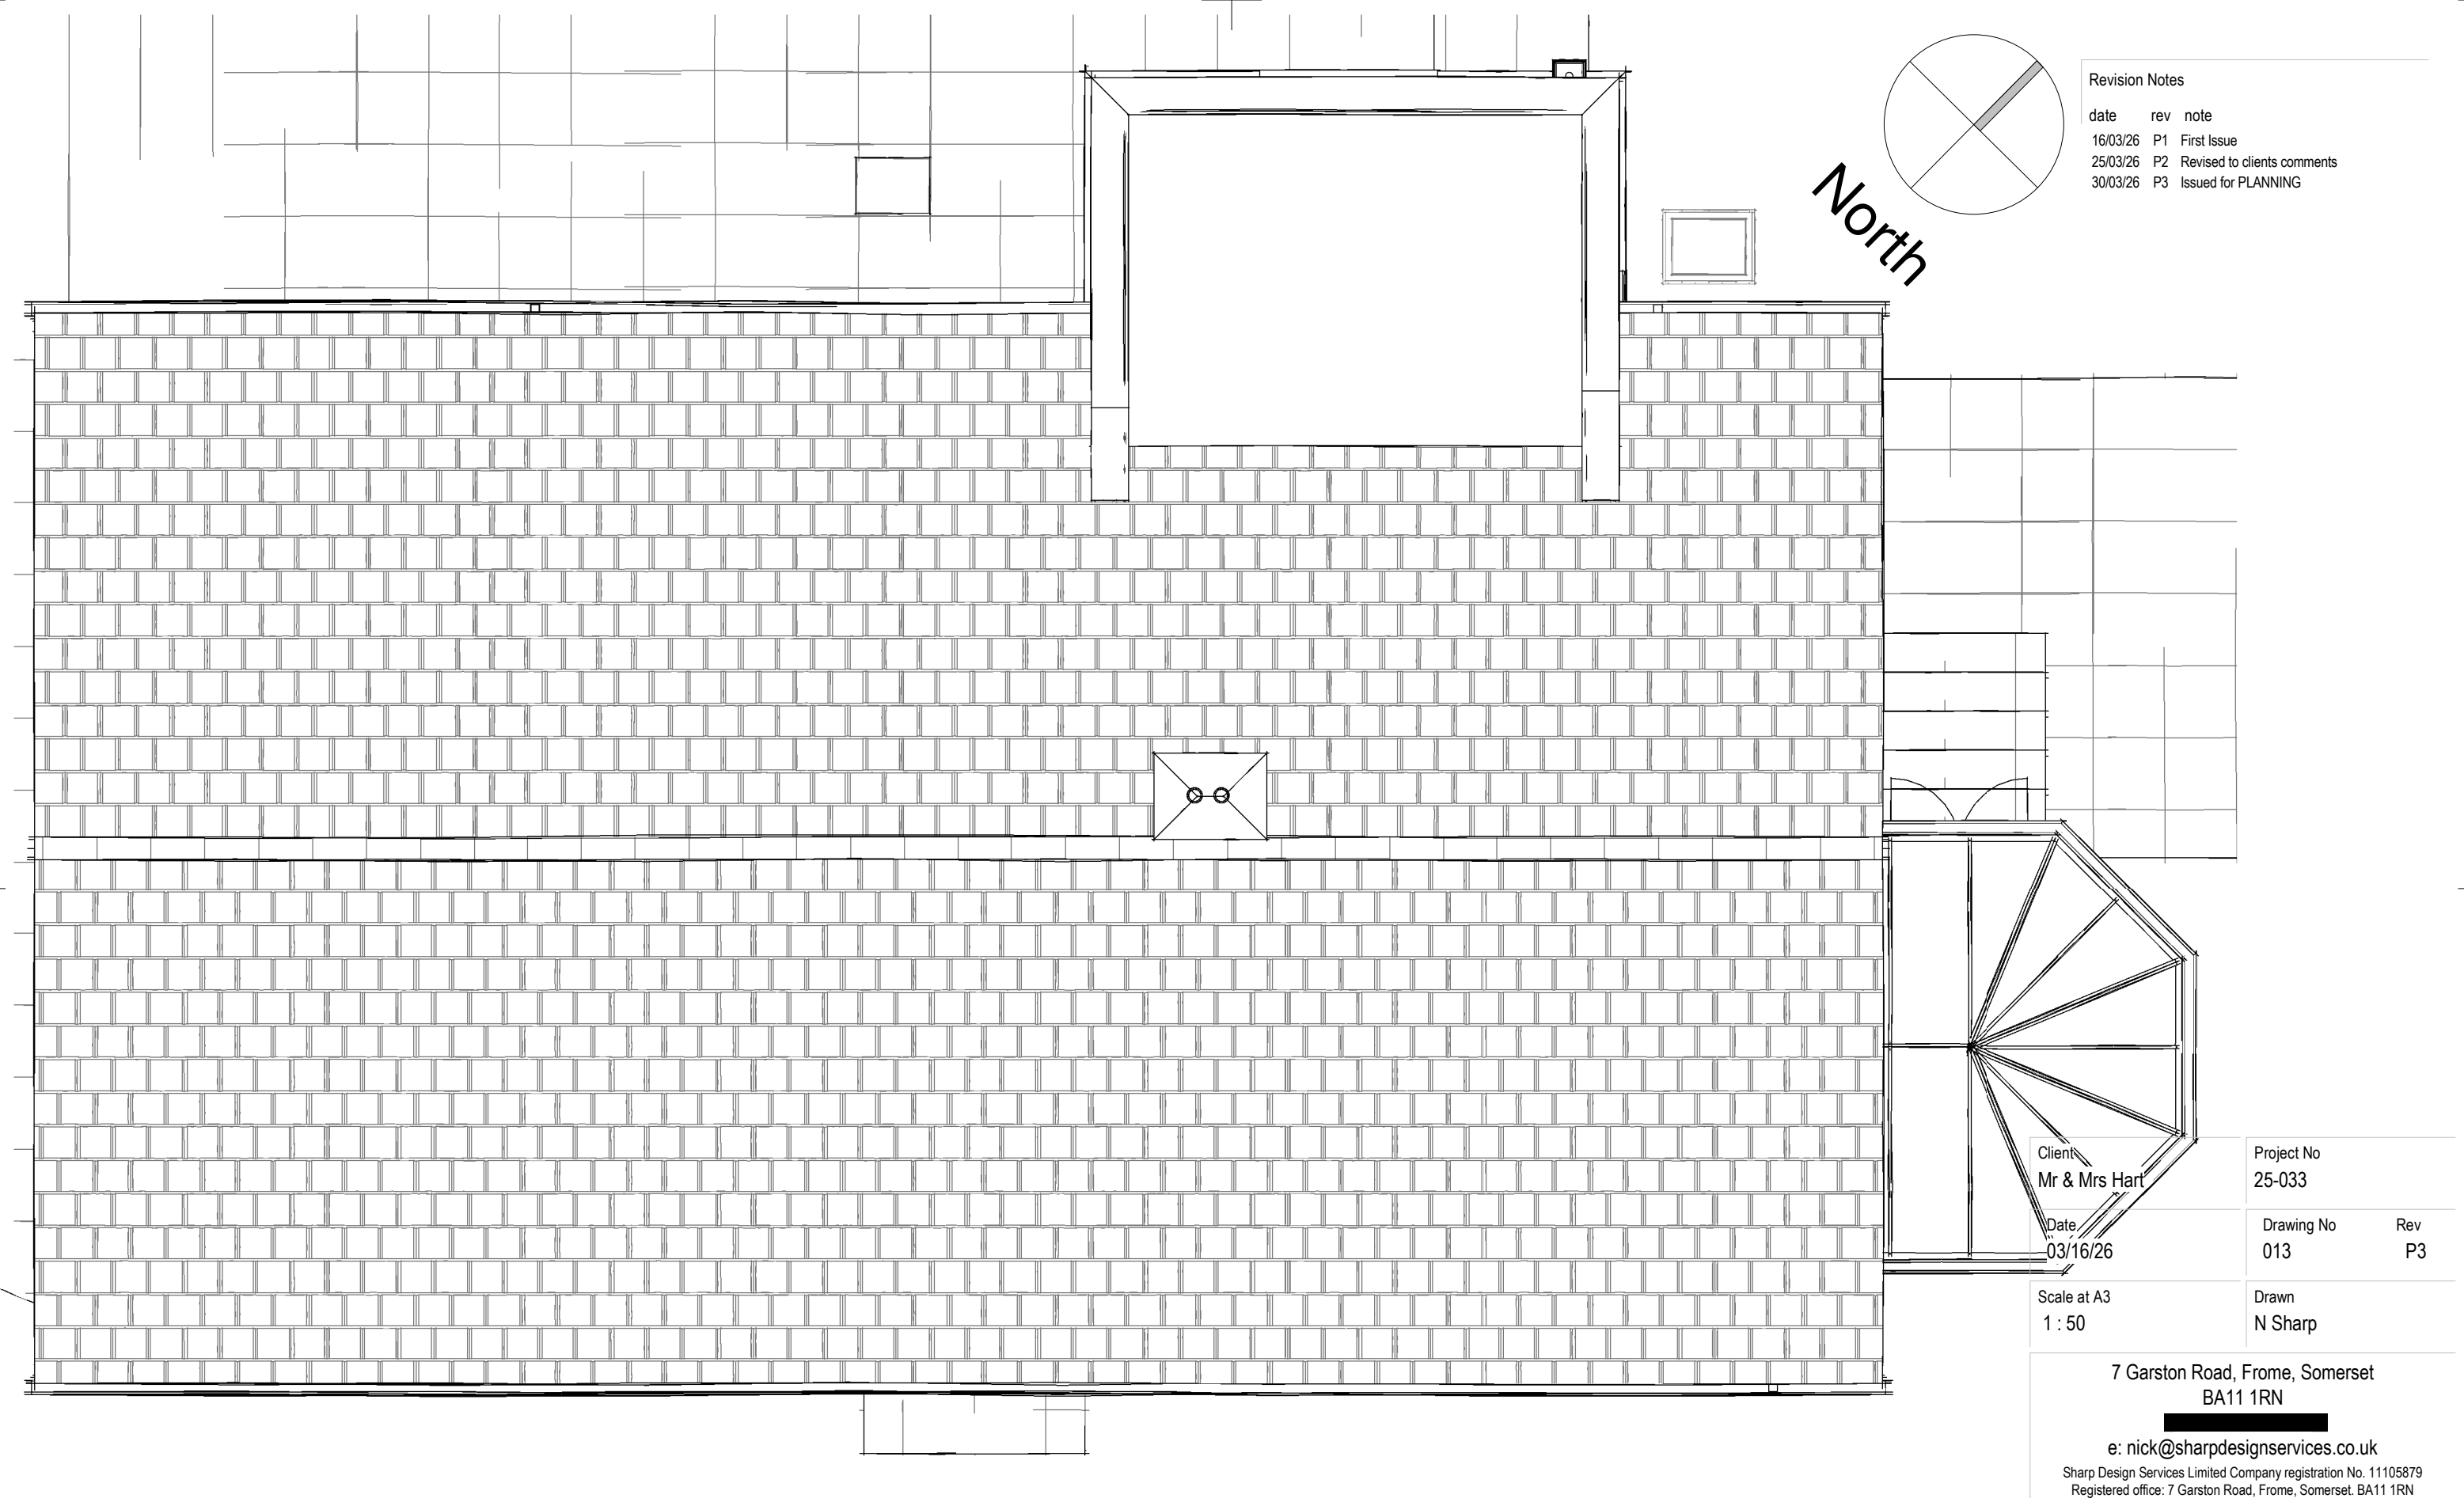

Little Mead - Single Storey Rear Extension
Proposed Roof Plan

