


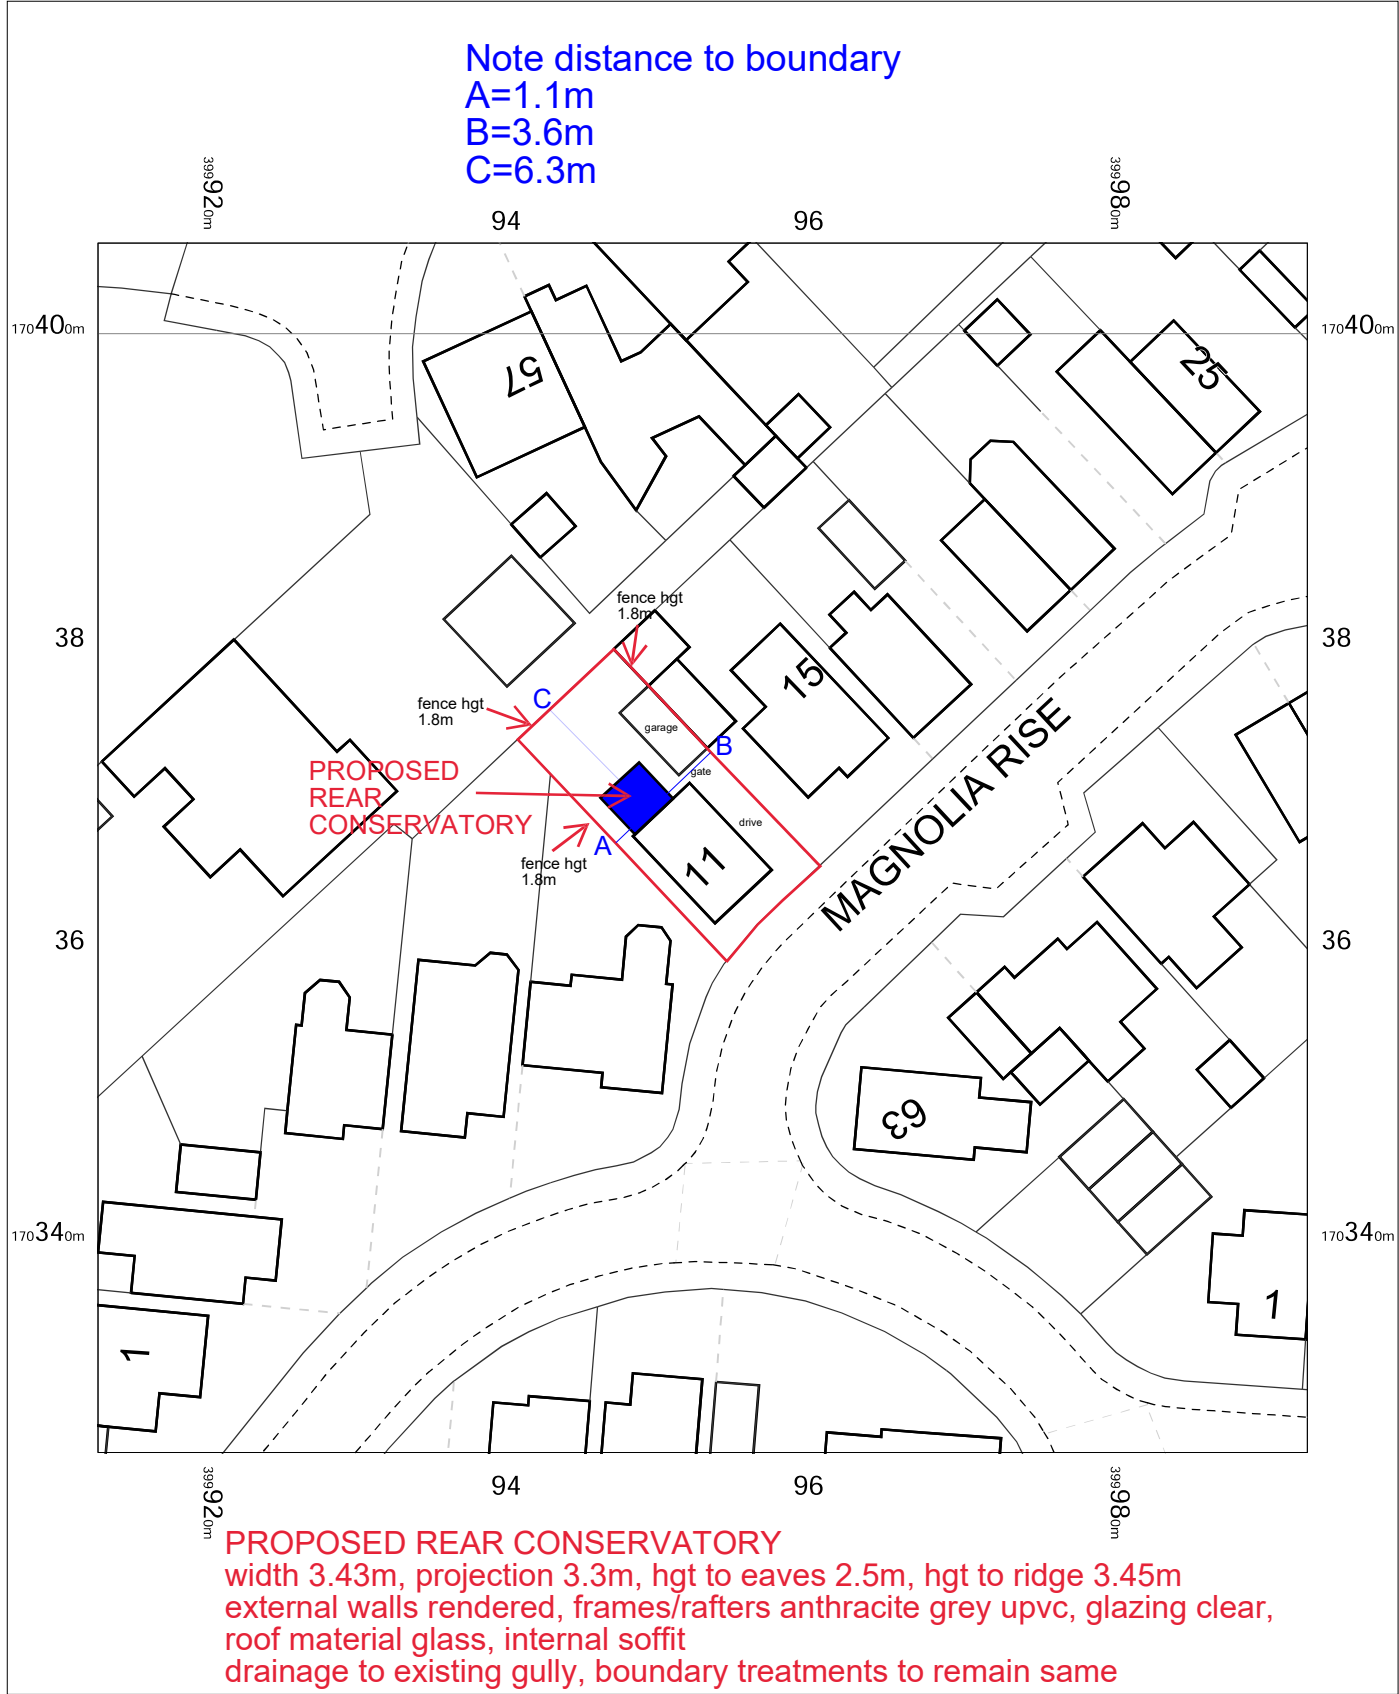

11 Magnolia Rise,
Calne,
Wiltshire
SN11 0QL

OS MasterMap 1250/2500/10000 scale
Friday, March 27, 2026, ID: CM-01270588
www.centremapslive.co.uk

1:500 scale print at A4, Centre: 399953 E, 170366 N

©Crown Copyright Ordnance Survey. Licence no.
AC0000849896

