

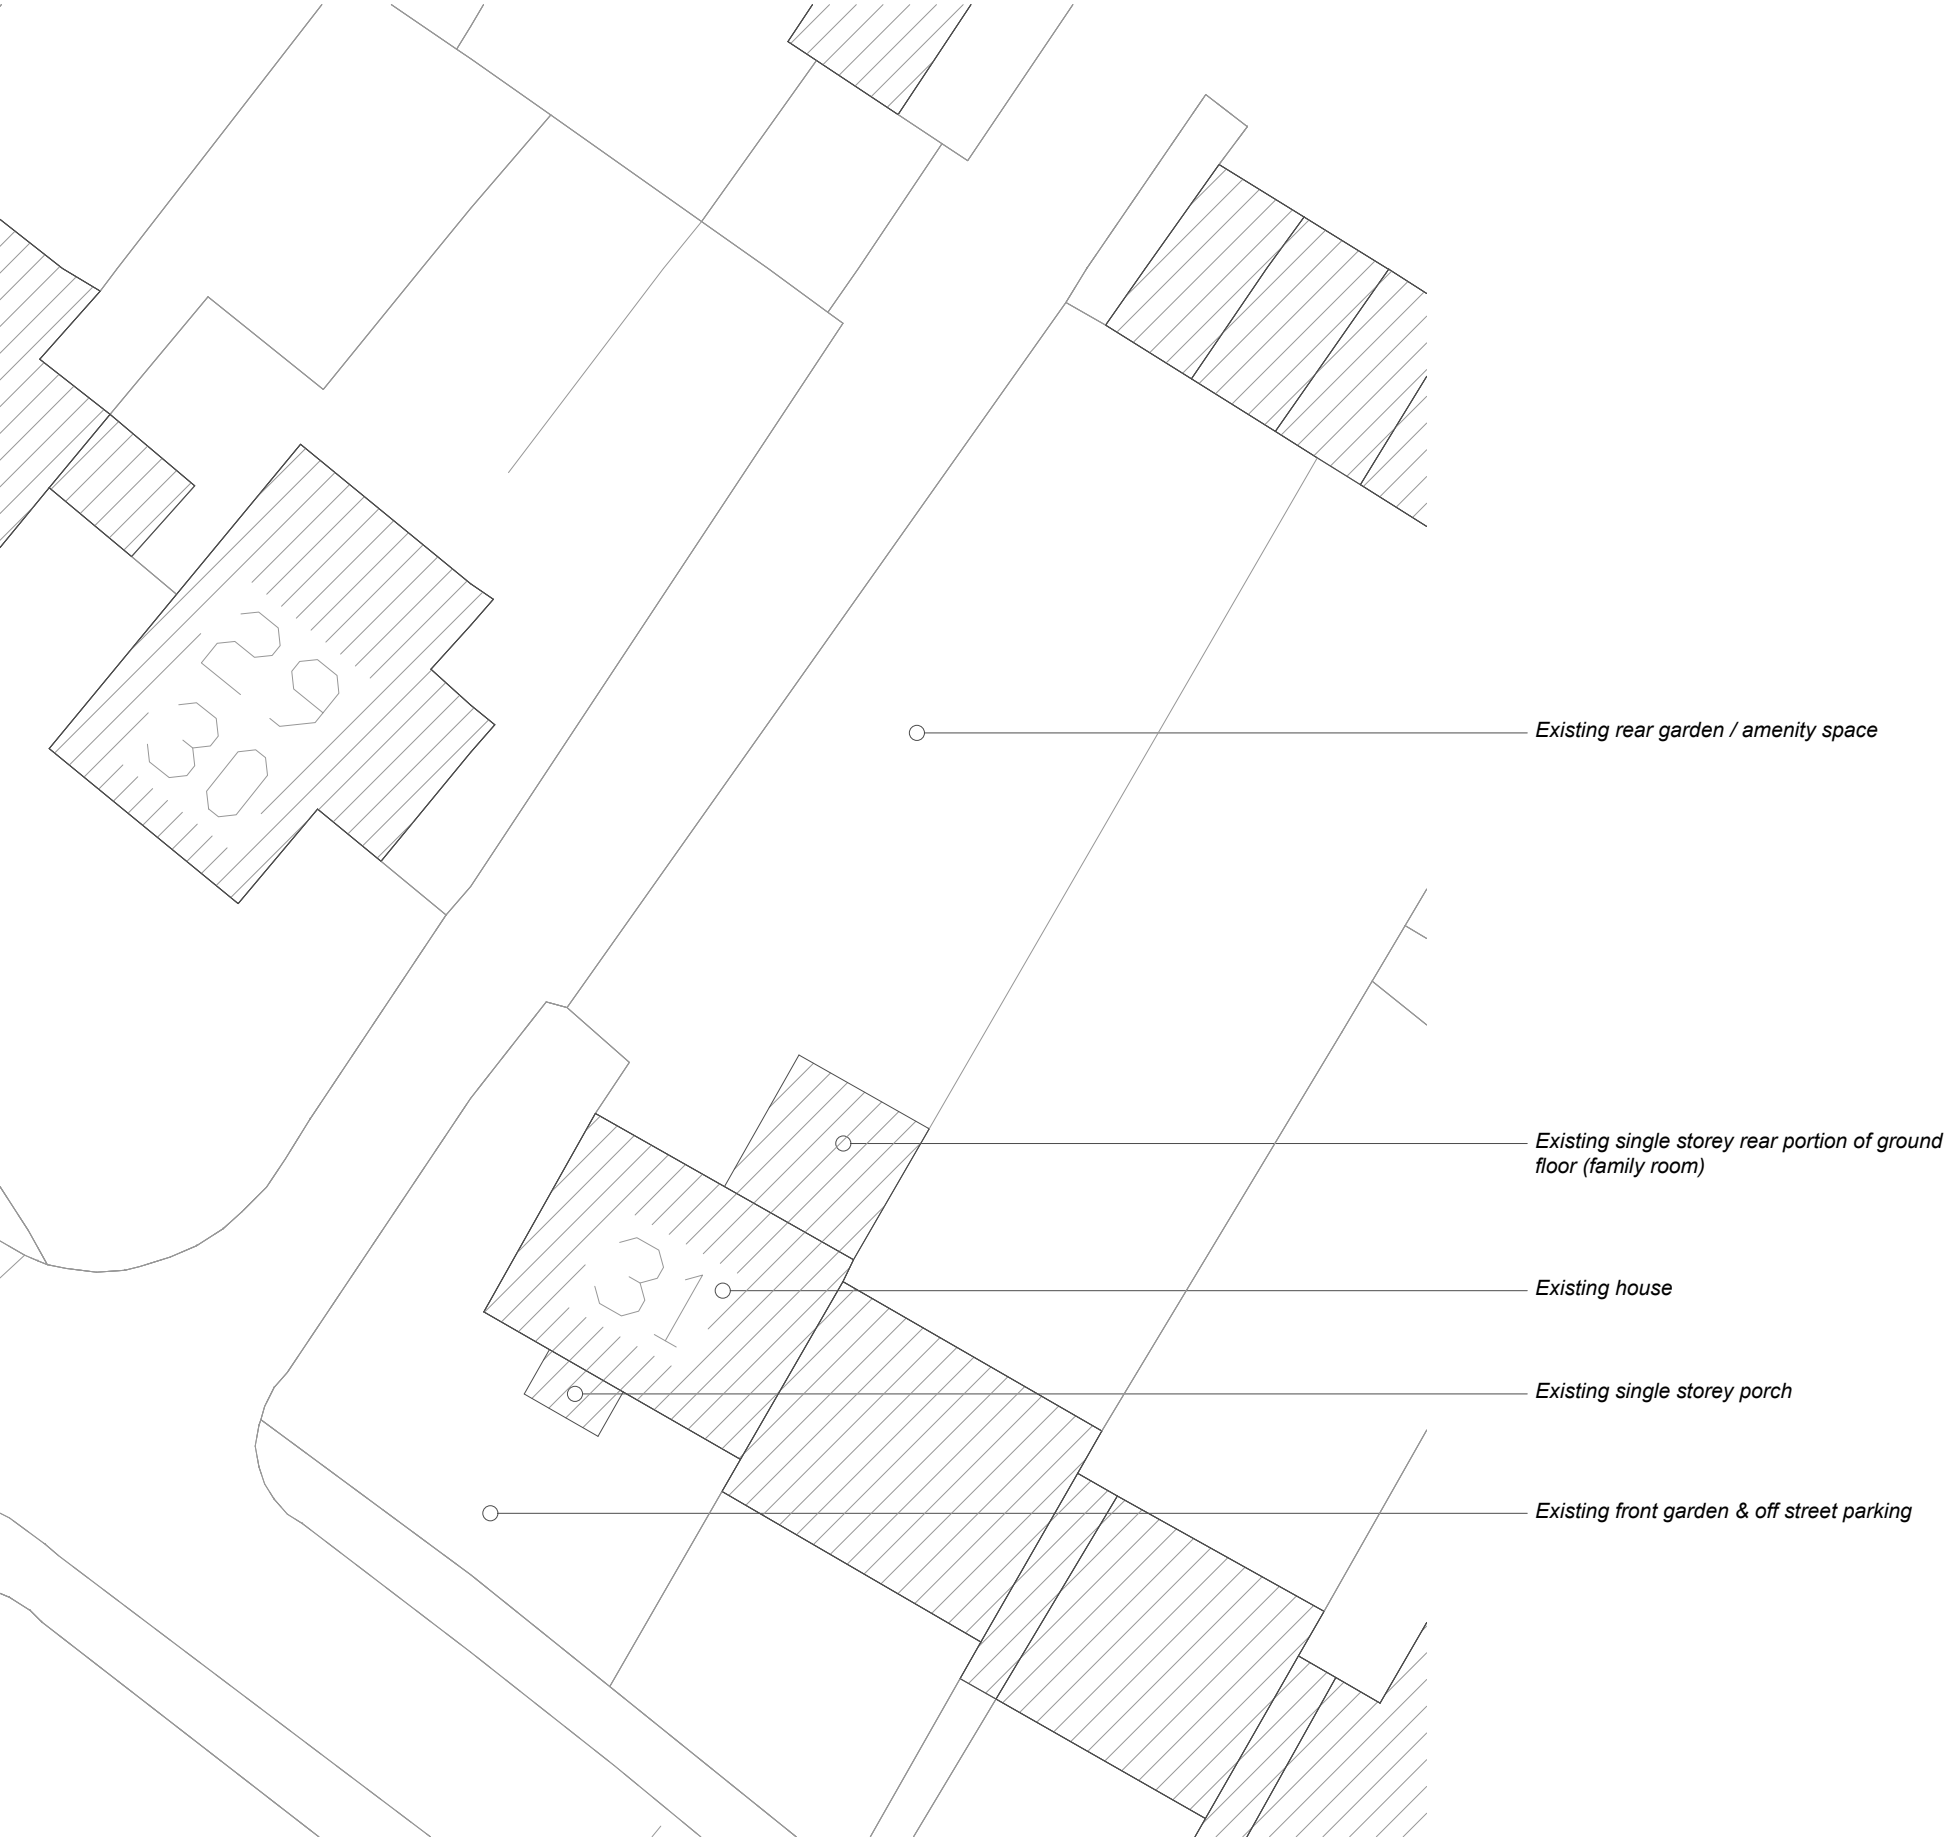


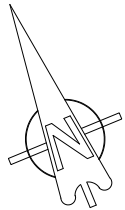

Block Plan
As Existing

Note - All dimensions to be checked on site prior to commencement of works

19/03/26	Planning	LQ	ME	
REV	DATE	DESCRIPTION	DRAWN	CHECKED

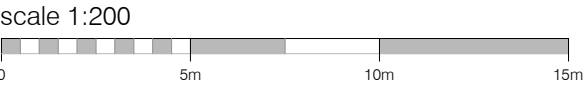

BUILD ARCHITECTS
www.build-architects.co.uk
studio@build-architects.co.uk
07977 582048

- Architecture
- Landscape
- Interiors
- Historic Buildings
- Masterplanning

This drawing is copyright of the Architect and shall not be reproduced without permission.

Check all dimensions and report any errors, or omissions.

Responsibility for setting out rests with the contractor, all dimensions & setting out to be checked on site prior to commencement of works.

Planning

I Ketencimen
CLIENT

Proposed Extension
31 Lovett Green
Salisbury
PROJECT

Block Plan
As Existing
DRAWING

2026 / 018
PROJECT REF

PP 005 /
DRAWING NO. REVISION

March 2026 1:200 @ A3
DATE SCALE

ME ME
DRAWN BY CHECKED BY