


NOTES

DO NOT SCALE
Drawing for planning purposes only
All dimensions to be checked on site.

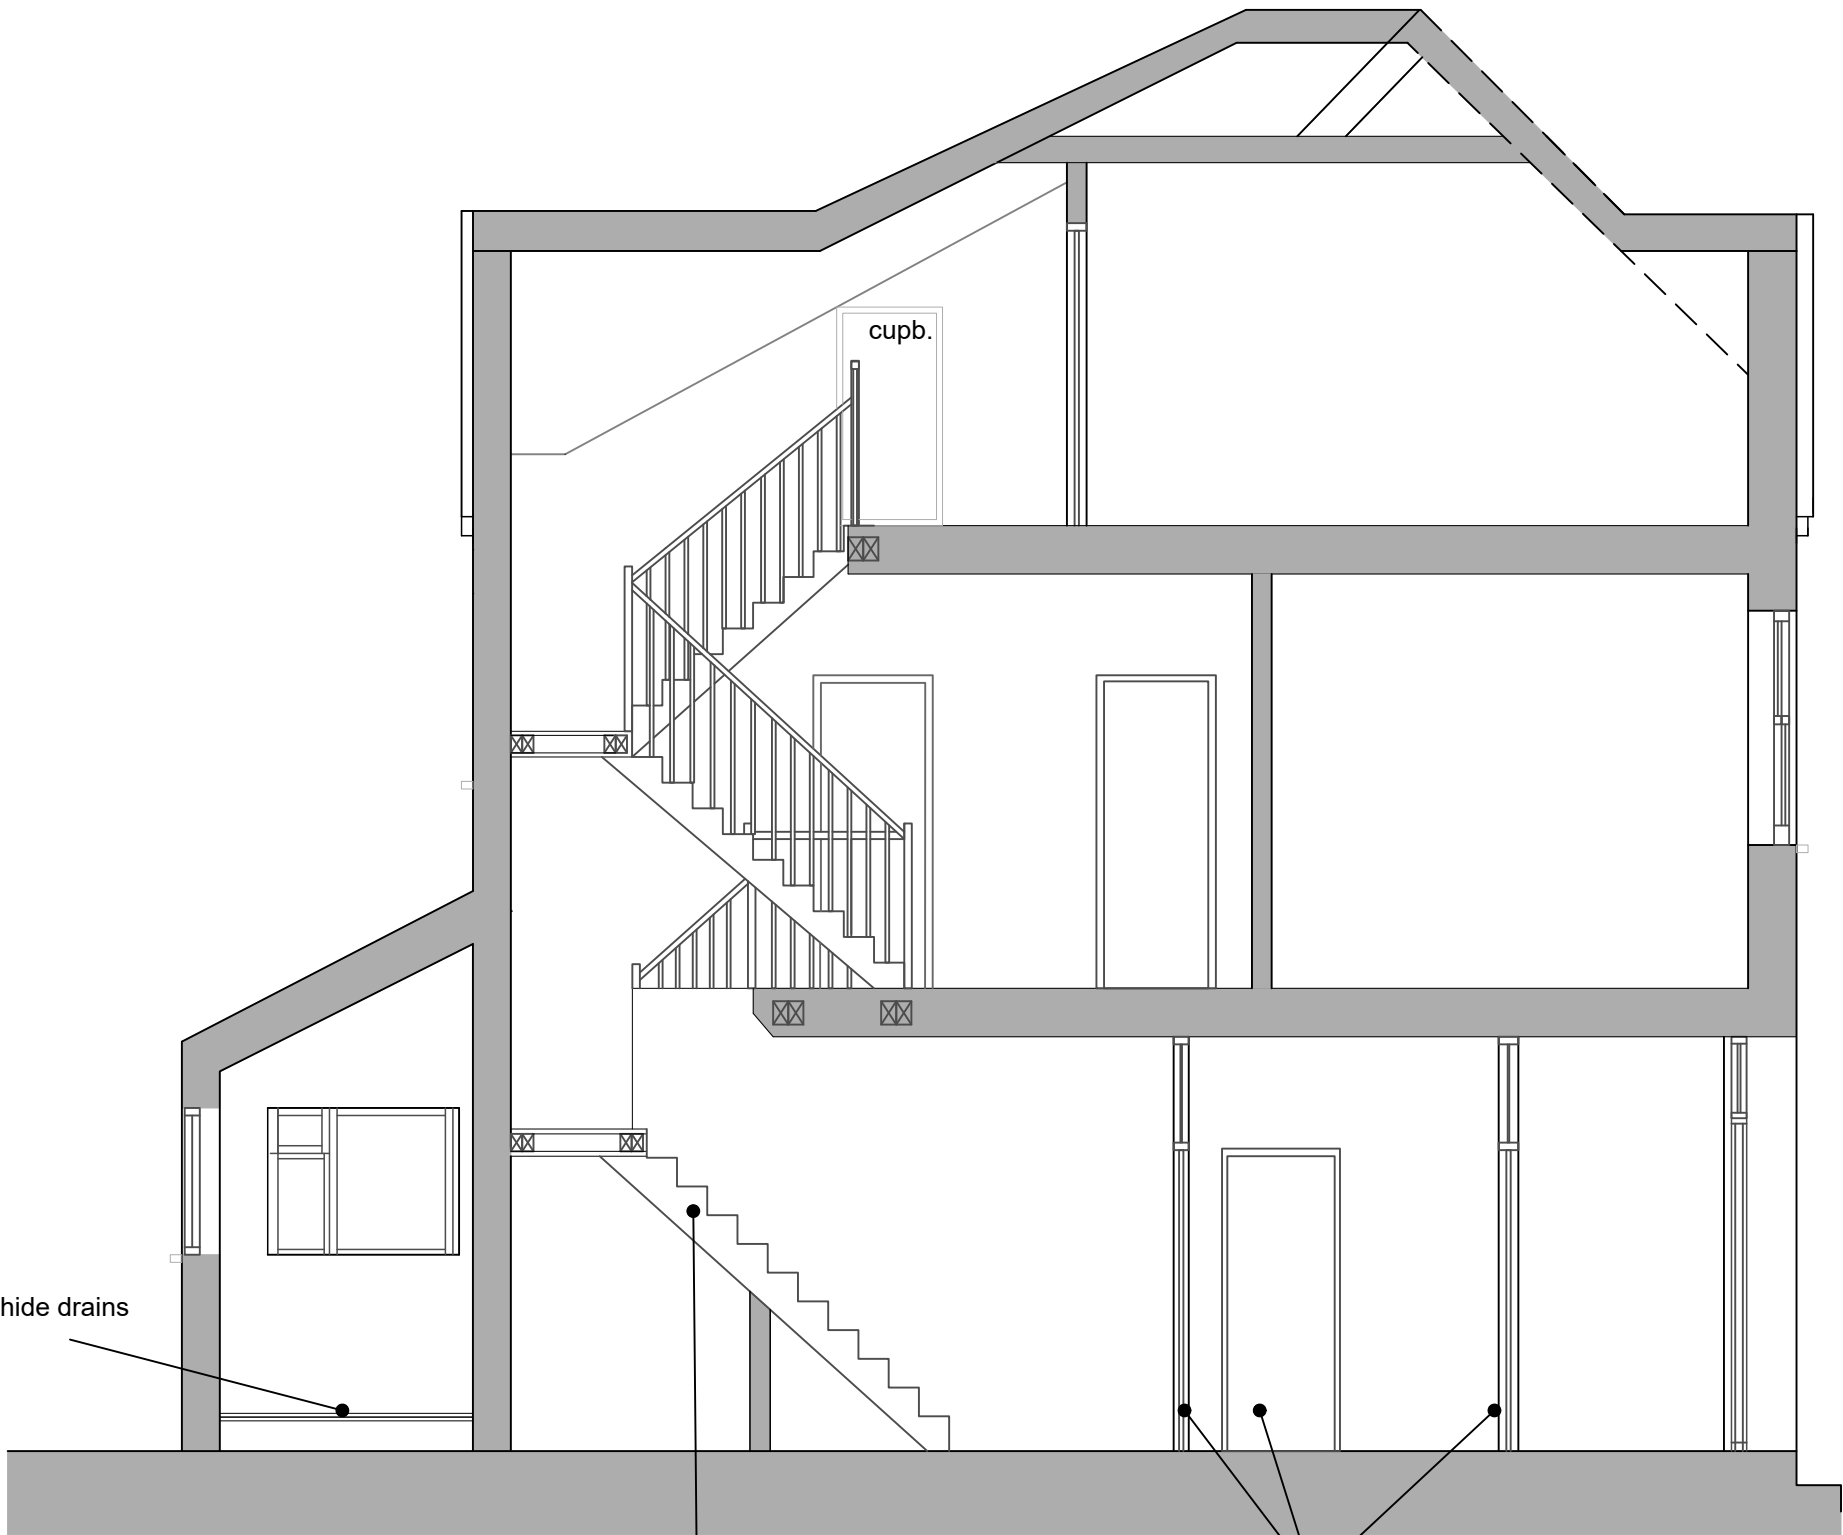

Post Office House, High Street, Tisbury
Salisbury, SP3 6LD

Existing AA' section

Scale: 1:50@ A3	Drawn by: AS	Date: Feb. 2026
	Dwg Number: 251001-05	Revision: -

H

B

A

S

Historic Building
Advisory Service

